



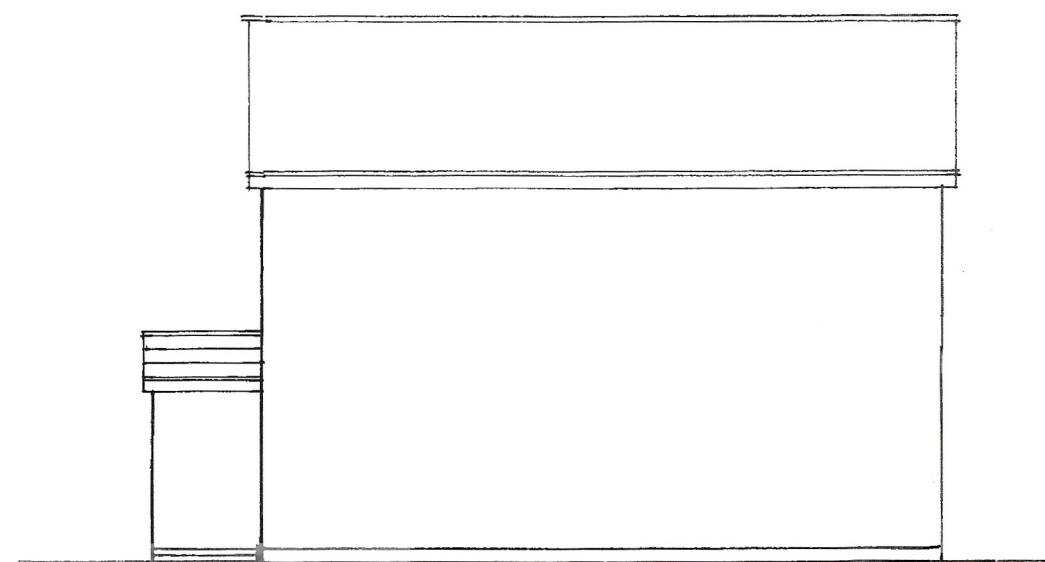

Extension approved under
FP/48/19/HH completed


west

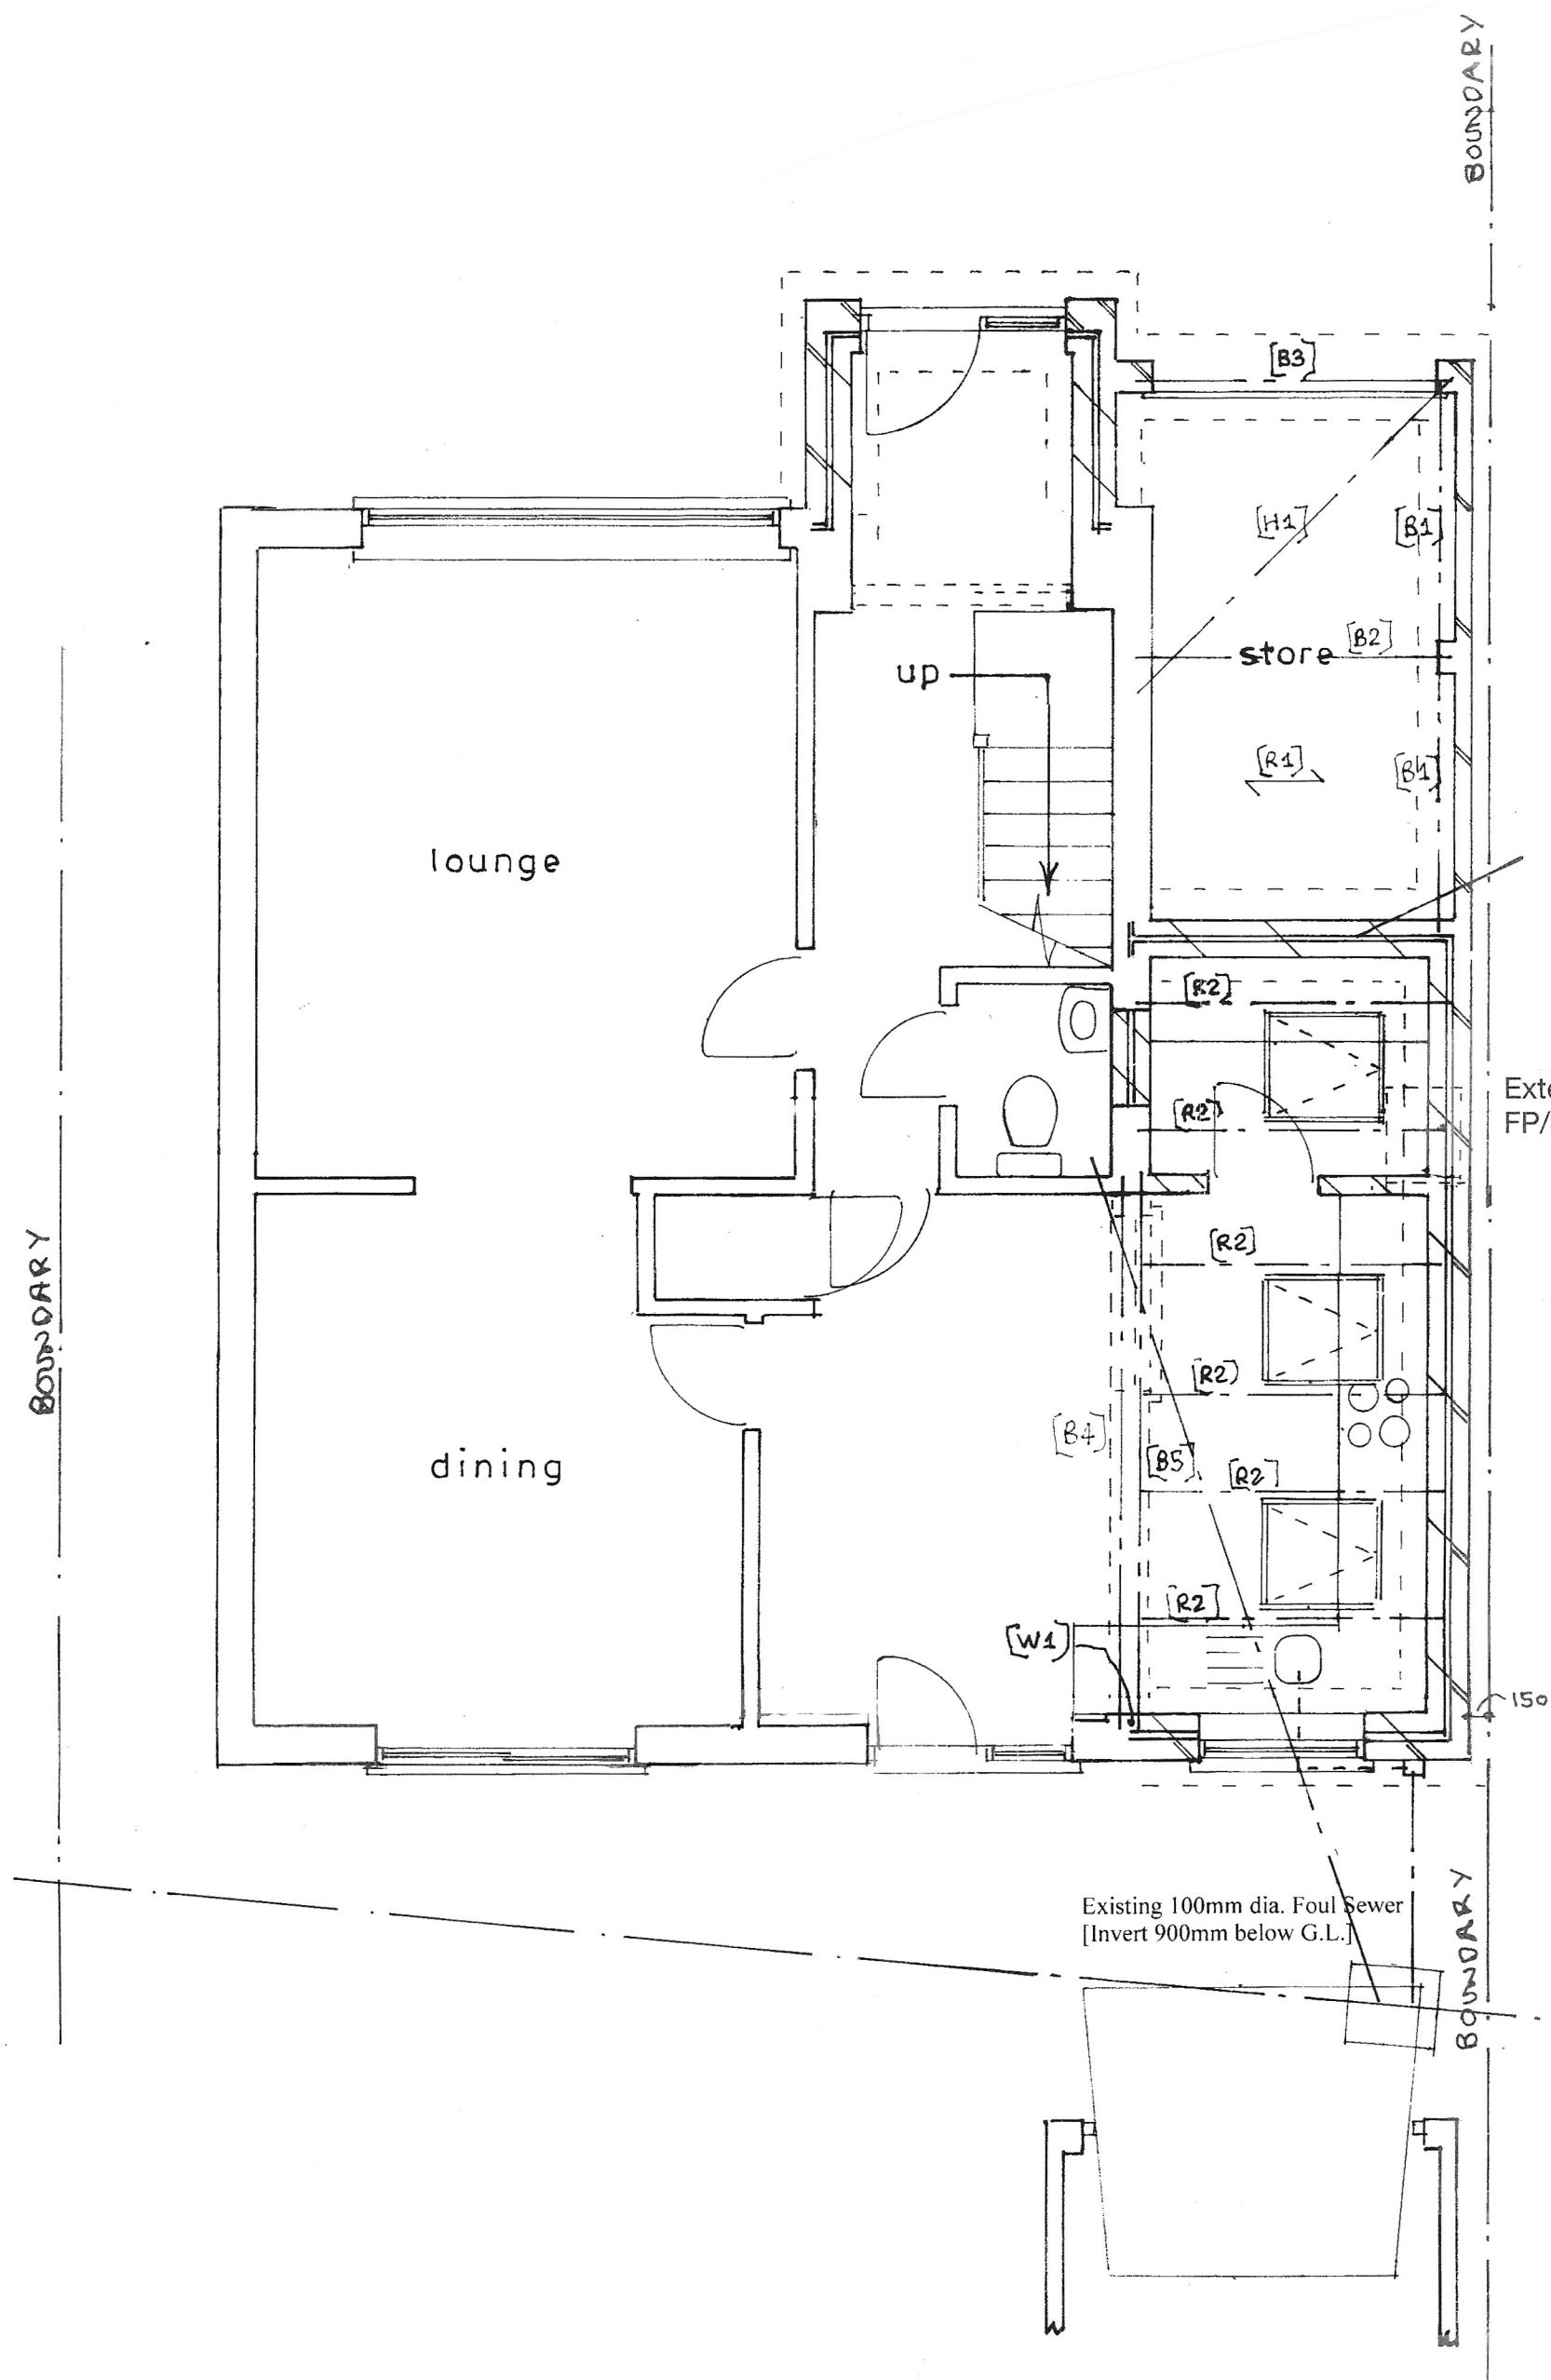

Extension approved under
FP/48/19/HH completed

south

1 : 100

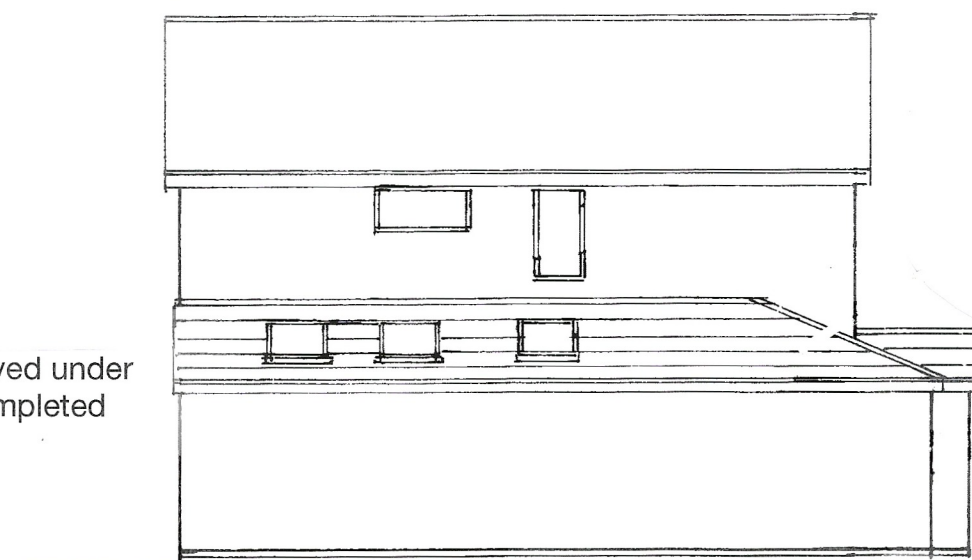


Extension approved under
FP/48/19/HH completed

east

Extension approved under
FP/48/19/HH completed




north

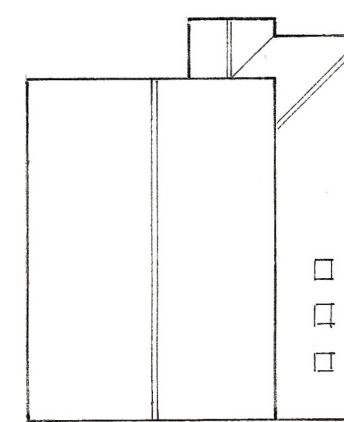

roof plan

1 : 200

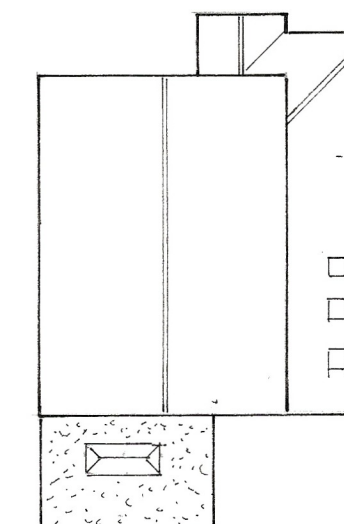

proposed roof plan

Existing

PROPOSED SINGLE STOREY EXTENSIONS AT 36, BURSLEDON CLOSE, FELPHAM
FOR MR. & MRS. R. ARNELL-SMITH

sheet 3 of 3

Bryan Butcher
Rainbow Cottage
Nyetimber Lane
Bognor Regis PO21 3JX
01243 266871
07973 233442
bryan.butcher@btinternet.com
www.bryanbutcher.com