




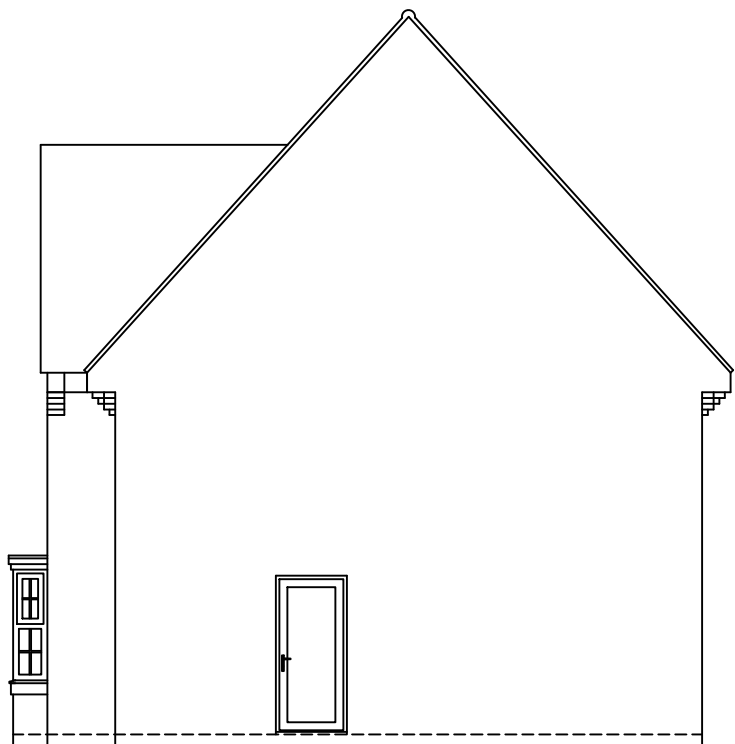


LEFT SIDE ELEVATION

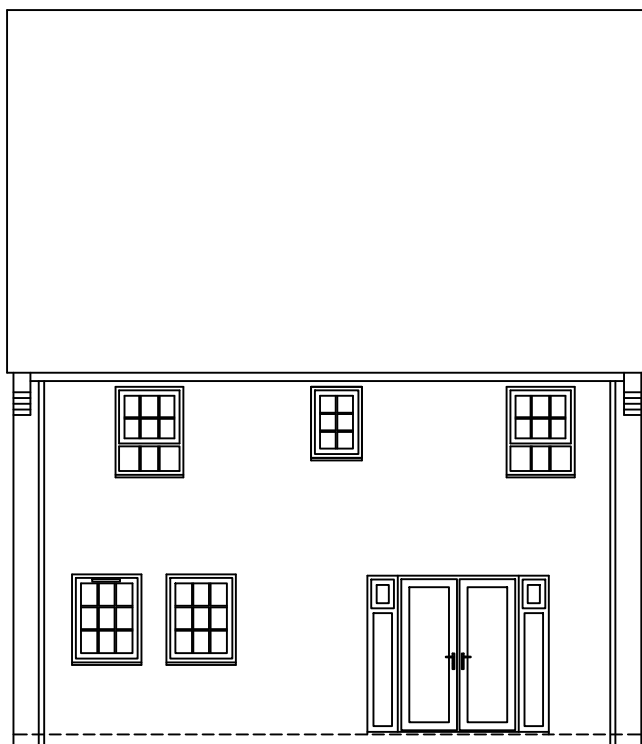

REAR SIDE ELEVATION

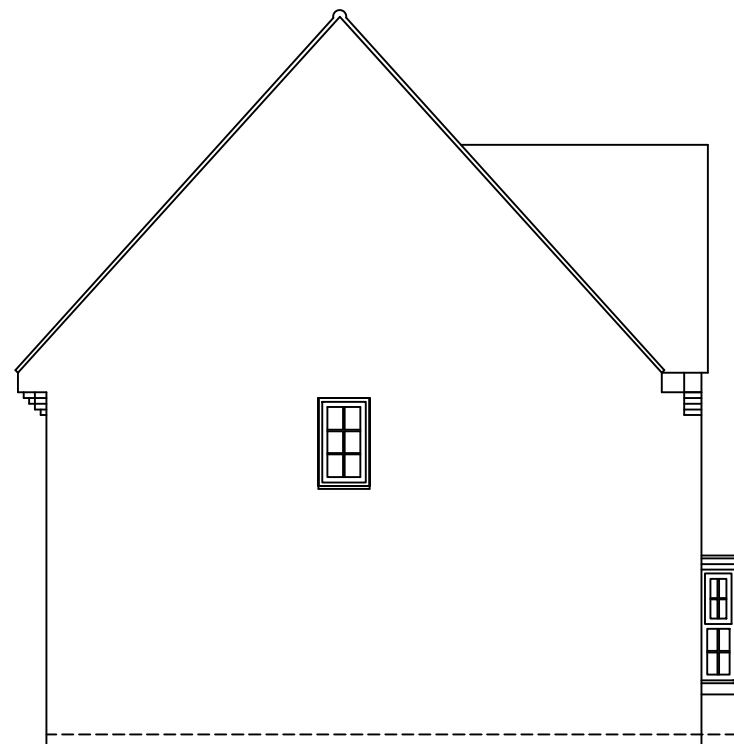

LEFT SIDE ELEVATION

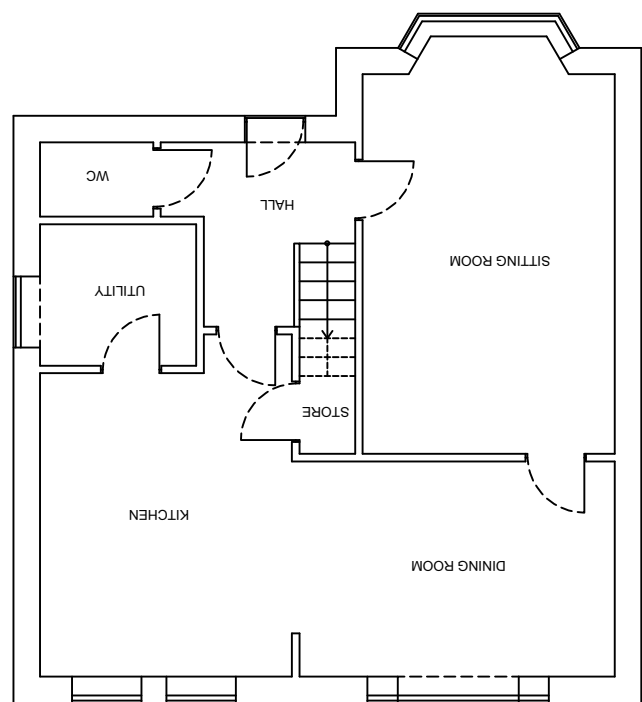


Notes:
Any drawings or plans depicted make no allowance for the provision of any tie bars within the roof of the proposed conservatory. This can only be determined once the roof is put into manufacture.

These drawings are the property of Anglian Home Improvements and must not be used, distributed, loaned or copied without the express permission of Anglian Home Improvements.

All dimensions are in millimetres (mm) unless noted otherwise.
Do not use for base laying purposes

Produced on A3 paper

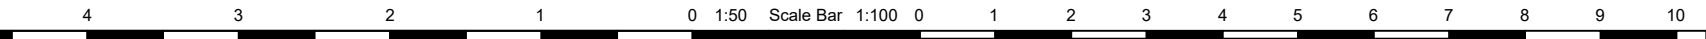

Rev.	Date	Description	Initials
Anglian Home improvements  TELEPHONE: 0845 437 3600			
Drawing title: Existing Plan and Elevations			
CONTRACT No. : 900/01792		Page 1 of 2	
Proposed: PVCu Orangery at: 4 STANHORN GROVE FELPHAM, BOGNOR REGIS WEST SUSSEX PO22 8FP			
For :..... MR A HENTON			
Drawers initials: SS		Scale : 1:100	Date: 21/12/2018