
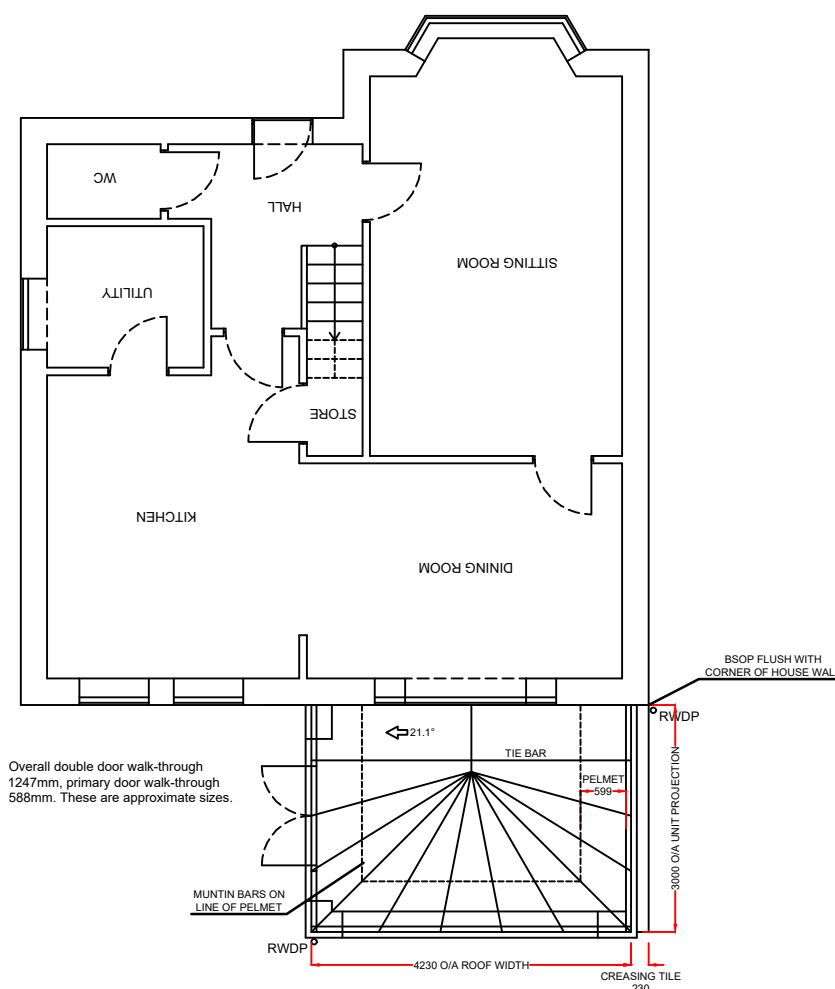
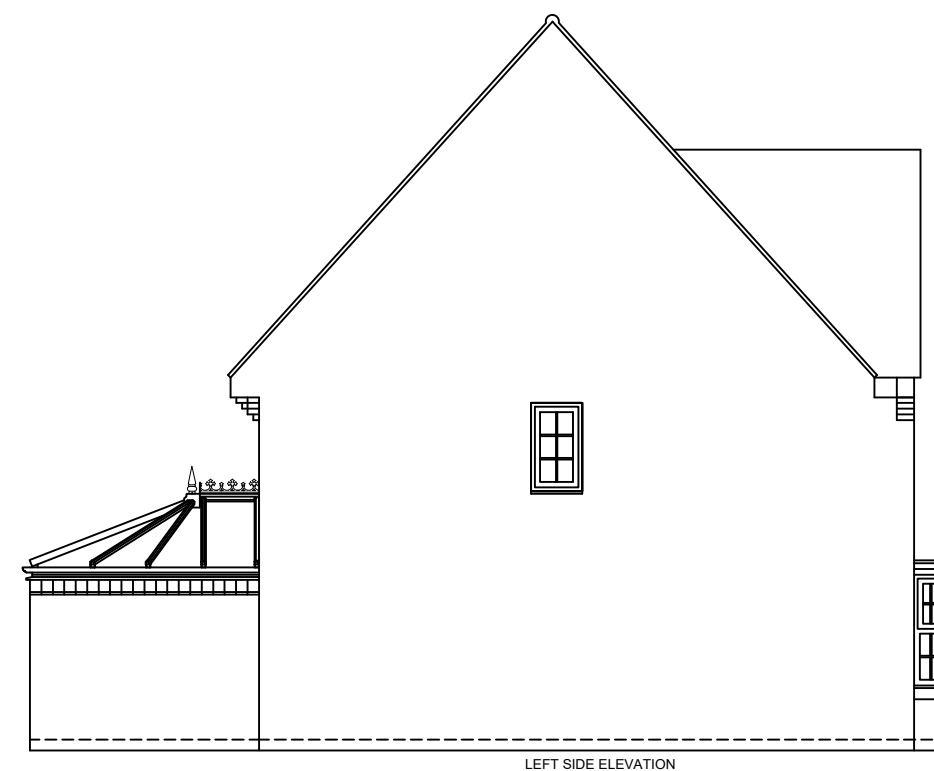


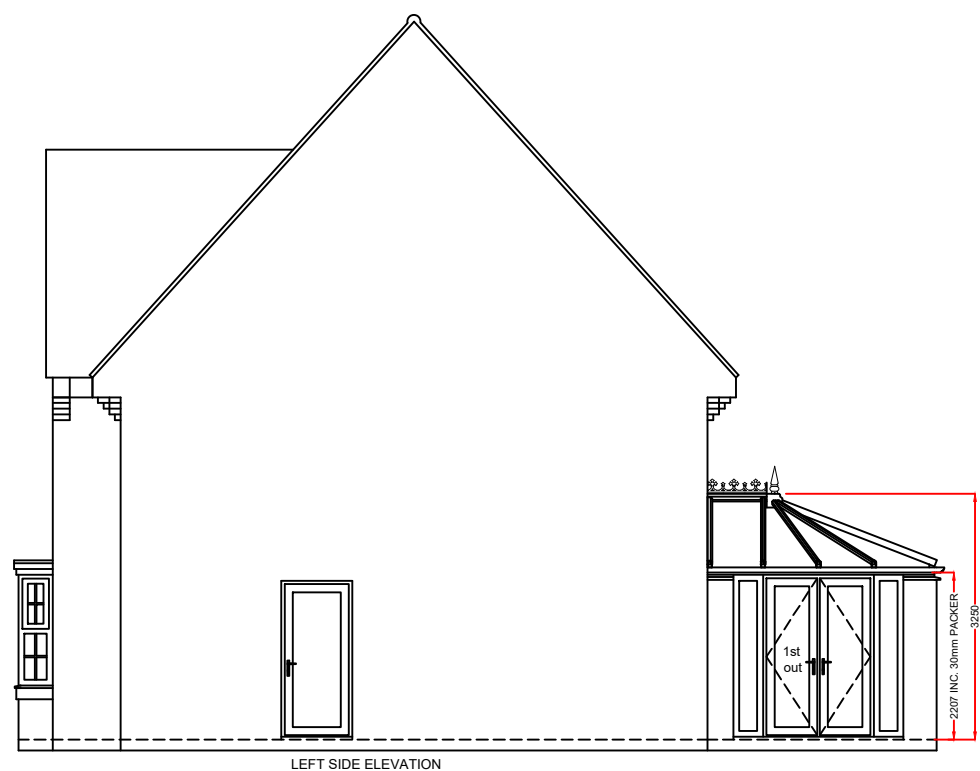

Product Specification:

Product Specification:
Roof:
 Roof Material: **PVCu**
 Orangery Type: **Anglian pelmet**
 Roof external colour: **WHITE**
 Roof Internal colour: **WHITE**

Frames/Doors:
Frame type: **PVCu**
External Colour : **WHITE**
Internal Colour : **WHITE**

Notes:
Any drawings or plans depicted make no allowance for the provision of any tie bars within the roof of the proposed Living space. This can only be determined once the roof is put into manufacture.

Existing physical barrier to remain

These drawings are the property of Anglian Home Improvements and must not be used, distributed, loaned or copied without the express permission of Anglian Home Improvements.

All dimensions are in millimetres (mm) unless noted otherwise.

Do not use for base laying purposes

Produced on A3 paper

Rev.	Date	Description	Initials



Drawing title: **Proposed Plan and Elevations**

Contract No. : 900/01792	Page 2 of 2
--------------------------	-------------

Proposed: **PVCu Oranger**
At: 4 STANHORN GROVE
FELPHAM, BOGNOR REGIS
WEST SUSSEX
PO22 8FP

For : MR A HENTON

Drawers initials: SS	Scale : 1:100	Date: 21/12/2018
----------------------	---------------	------------------