


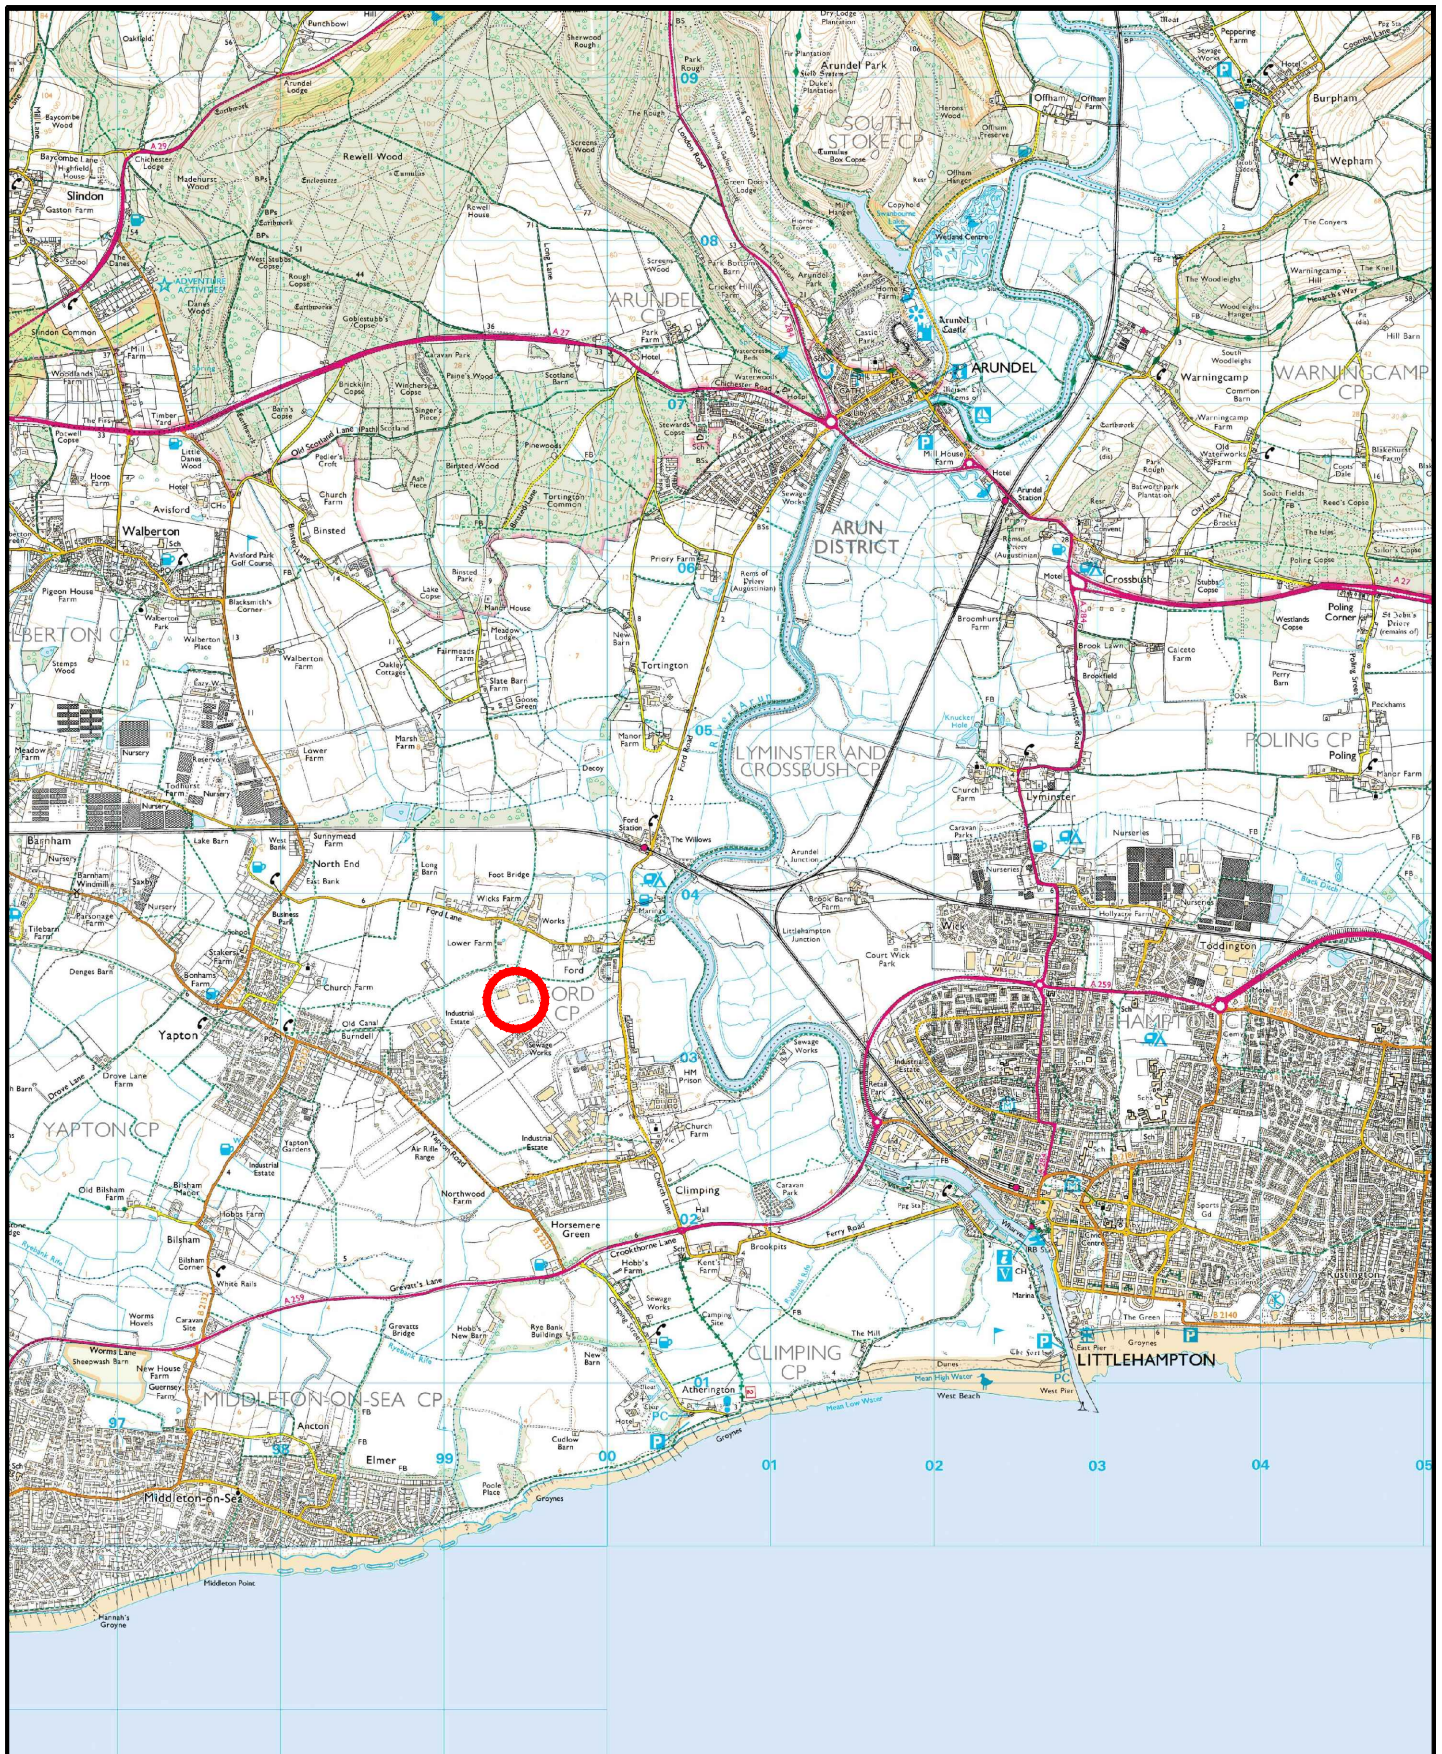

Revisions		Notes		SITE LOCATION				
Issue	Comments	Date						
GRUNDON Grundon Waste Management Ltd Estates Department, Grange Lane Beenham, Berks, RG7 5PY Tel: 01189 714040 estates@grundon.com				Scale	Date	Drawn By	Checked By	Project
				1:50,000 @A4	JUNE 2013	MG	VB	FORMER TARMAC TOPBLOCK, FORD
				This drawing is the property of Grundon Waste Management Ltd and must not be used or copied without prior written consent © Ordnance Survey Copyright Licence No 100039885				Title GENERAL PLAN LOCATION Drawing No DG/ES/FOR/CLD/01