




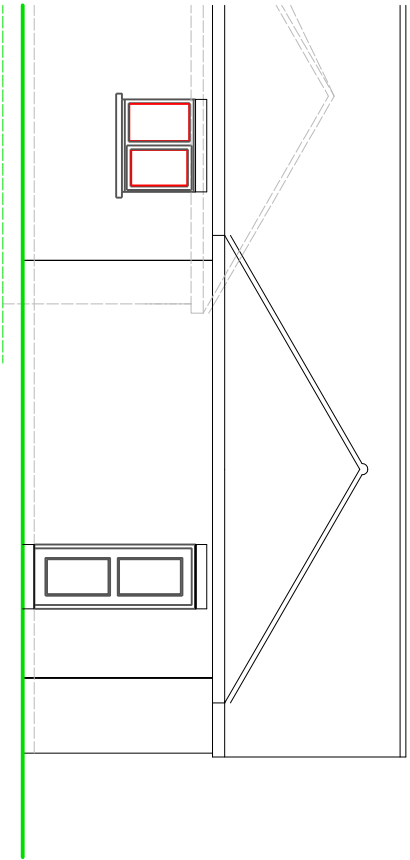


SIDE ELEVATION

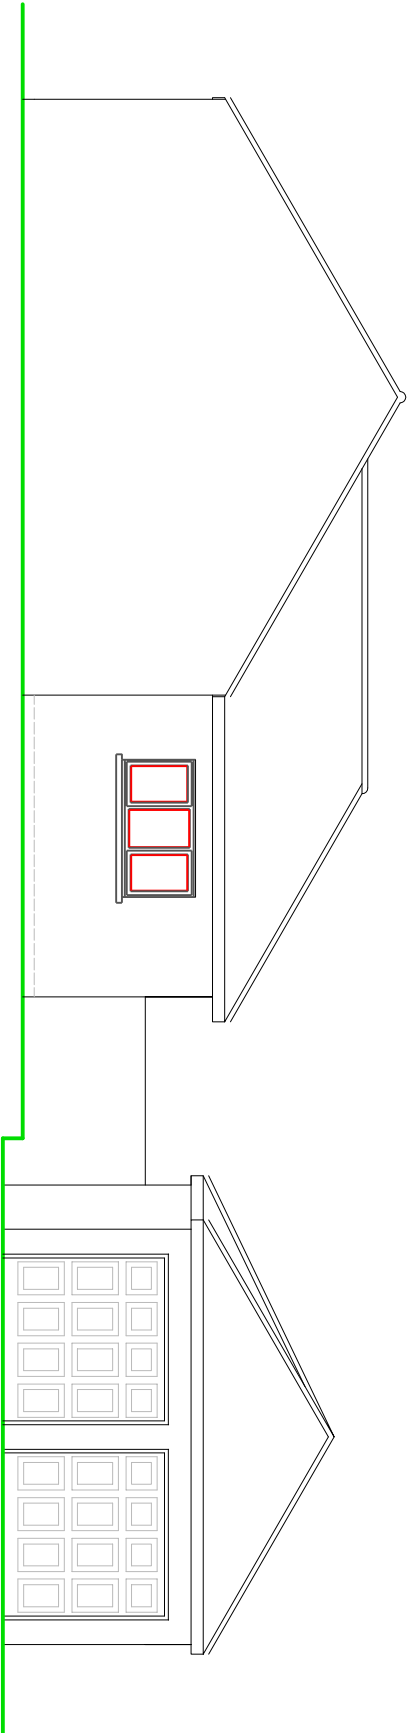

FRONT ELEVATION

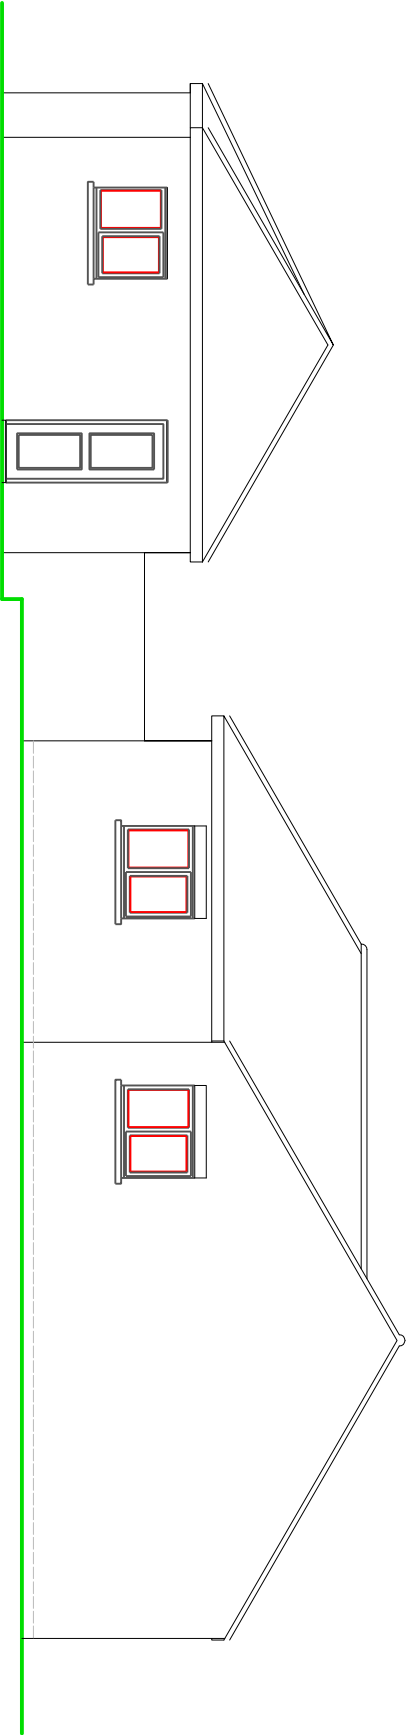

REAR ELEVATION

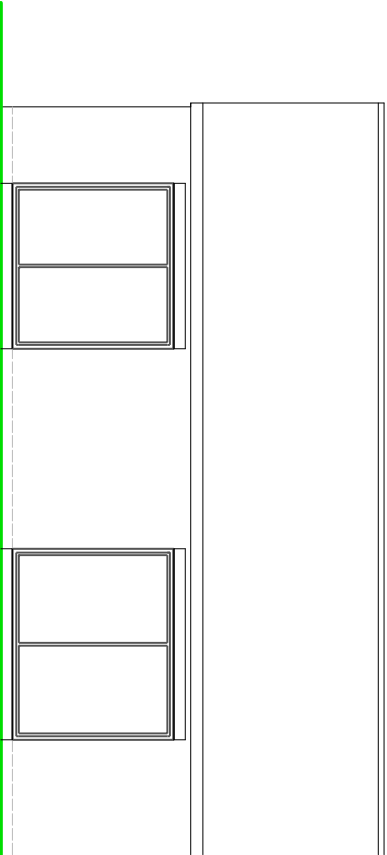


SIDE ELEVATION

NOTES

ROOF - Natural slates to pitched roof.

WALLS - Face brick and flint walling detail to external walls.

WINDOWS/DOORS - White framed PVC double glazed units.

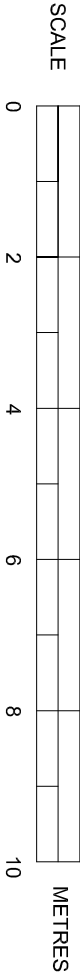

EXISTING ELEVATIONS

SUSSEX BUILDING CONSULTANCY LIMITED

PAYNTERS CROFT, BURDELL ROAD,
YAPTON, WEST SUSSEX.

SCALE - 1/100 REV - DATE - 04/06/2015



partner
LABC

3 NORTHGATE ROAD
BOGNOR REGIS
PO21 3JZ
TEL - (01243) 861379