



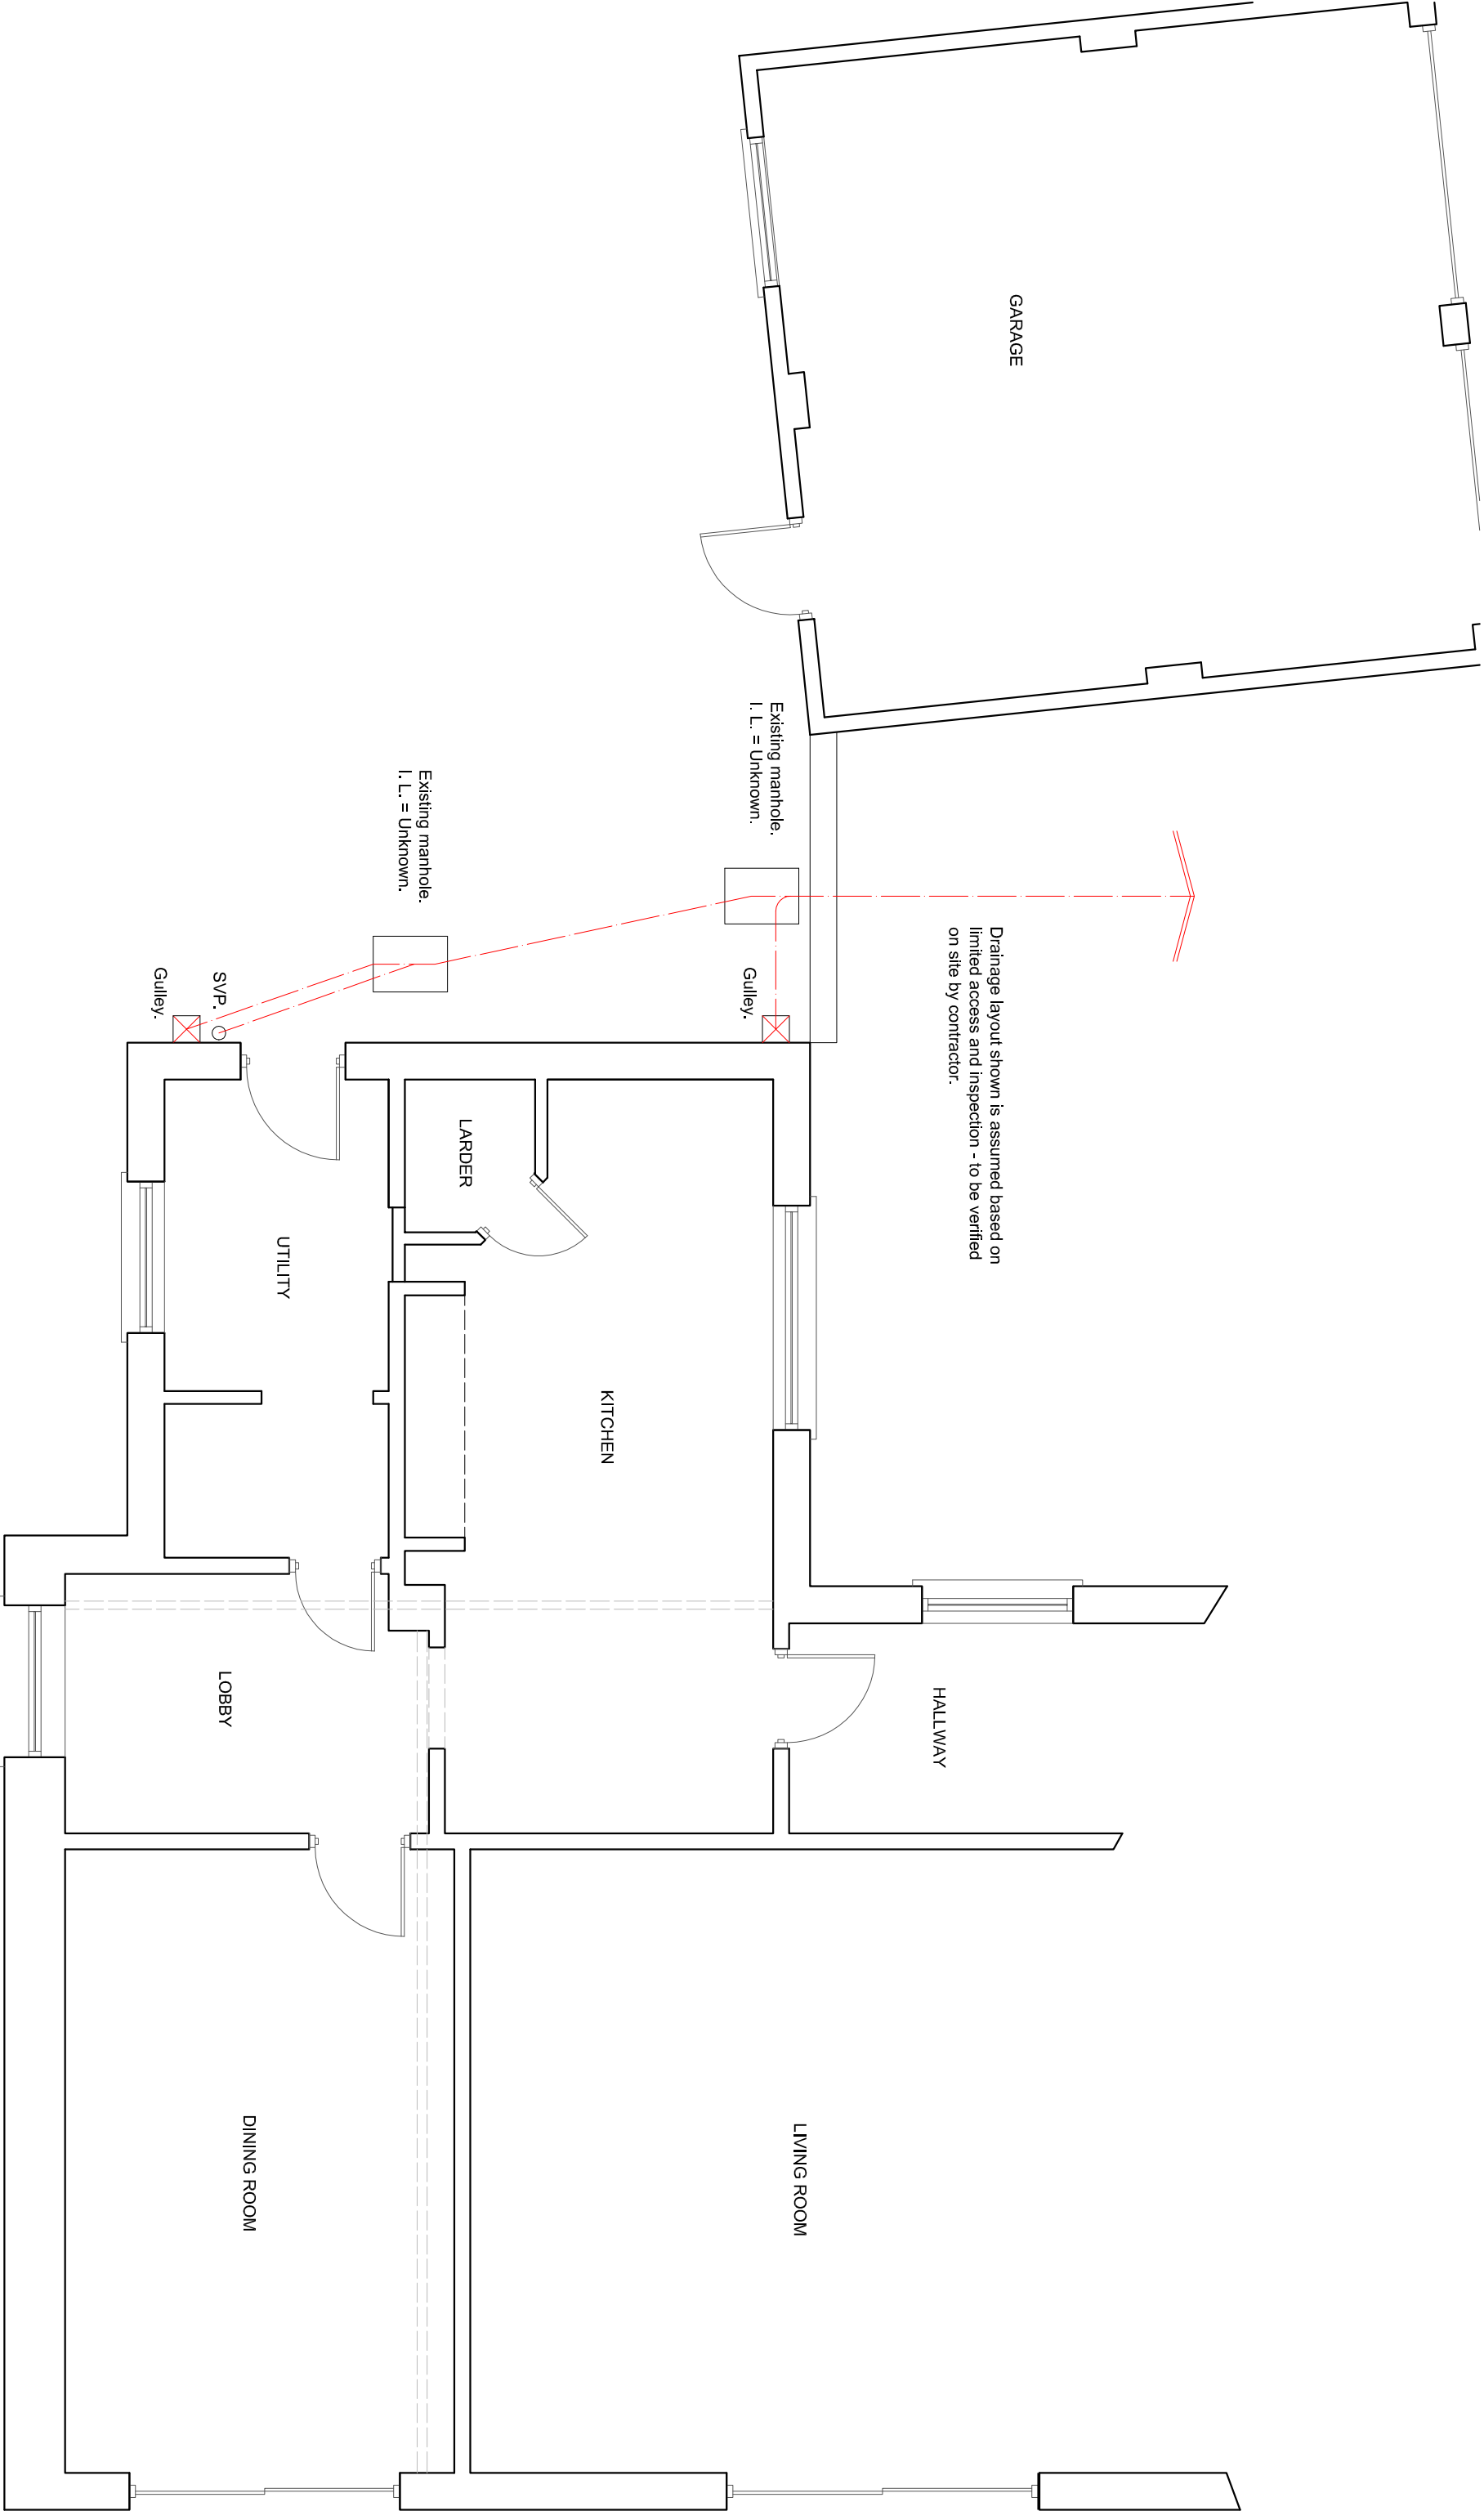

EXISTING GROUND FLOOR PLAN

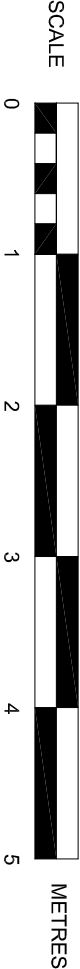

SUSSEX BUILDING CONSULTANCY LIMITED

PAYNTERS CROFT, BURDELL ROAD,
YAPTON, WEST SUSSEX.

SCALE - 1/50 REV - DATE - 03/06/2015

LABC
partner

3 NORTHCOOTE ROAD
BOGNOR REGIS
PO21 5LZ
TEL/FAX - (01243) 961379