




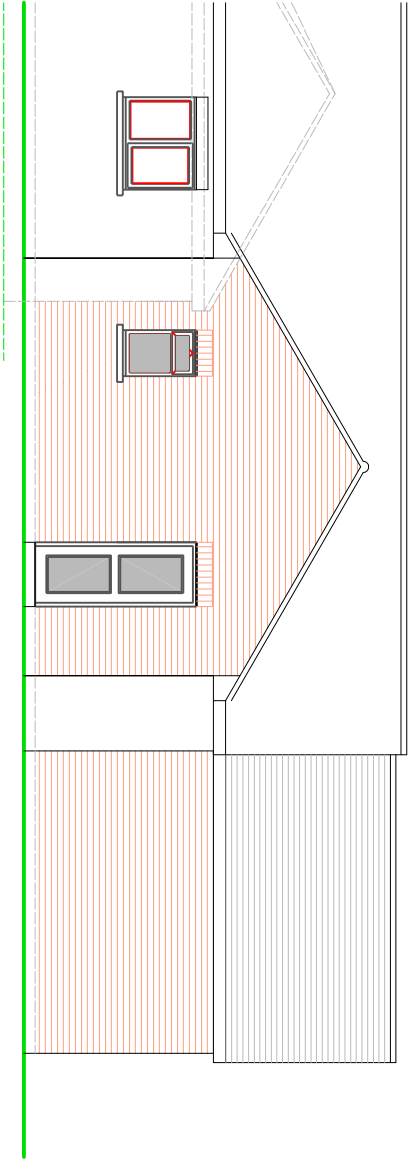

SIDE ELEVATION

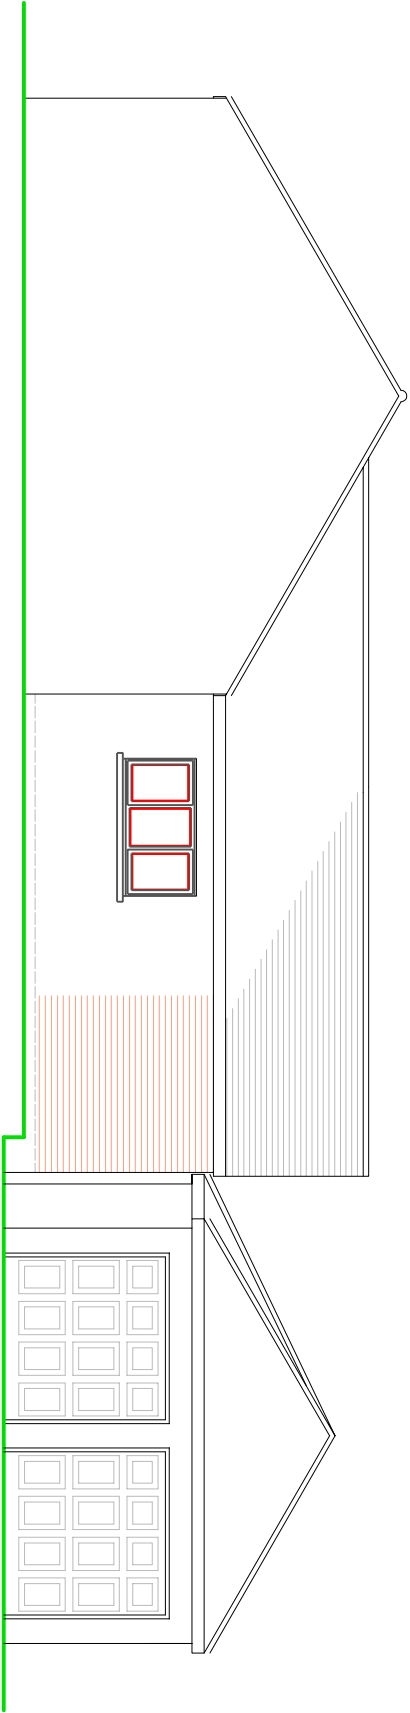

FRONT ELEVATION

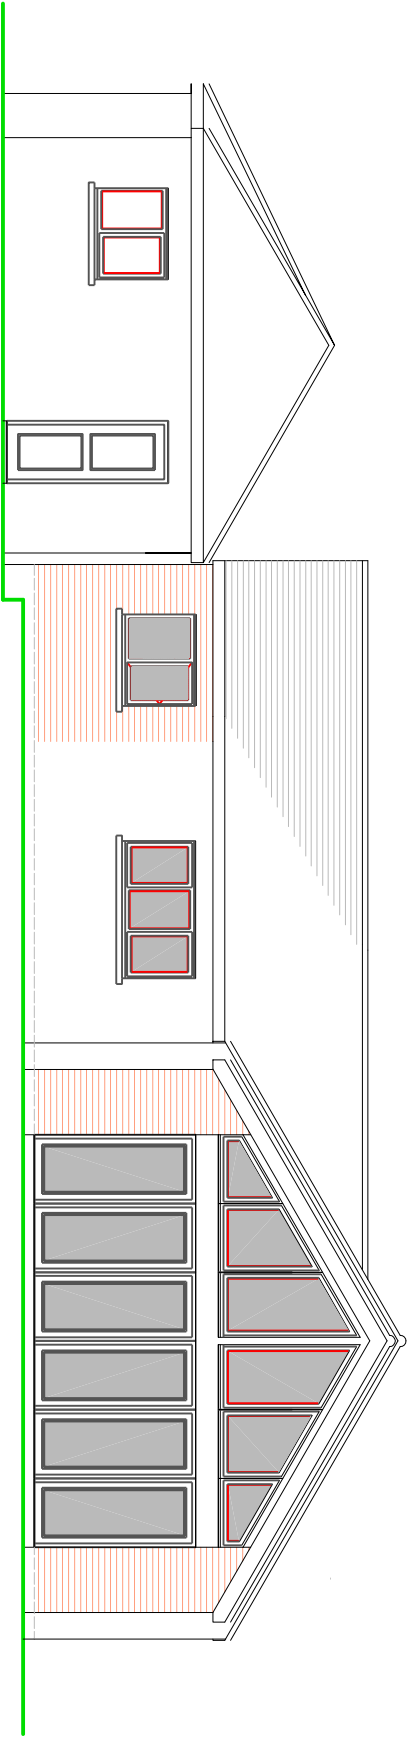


REAR ELEVATION



SIDE ELEVATION

NOTES

- ROOF - Natural slates to pitched roof.
- WALLS - Face brick to external walls to match existing.
- WINDOWS/DOORS - White framed PVC double glazed units with powder coated aluminium folding door frames.

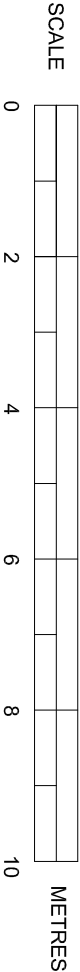

PROPOSED ELEVATIONS

SUSSEX BUILDING CONSULTANCY LIMITED

PAYNTERS CROFT, BURDELL ROAD,
YAPTON, WEST SUSSEX.

SCALE - 1/100 REV - B DATE - 15/07/2015

LABC

3 NORTHGATE ROAD
BOSSHAM REARS
PO1 1LE
TEL - (01243) 861379