


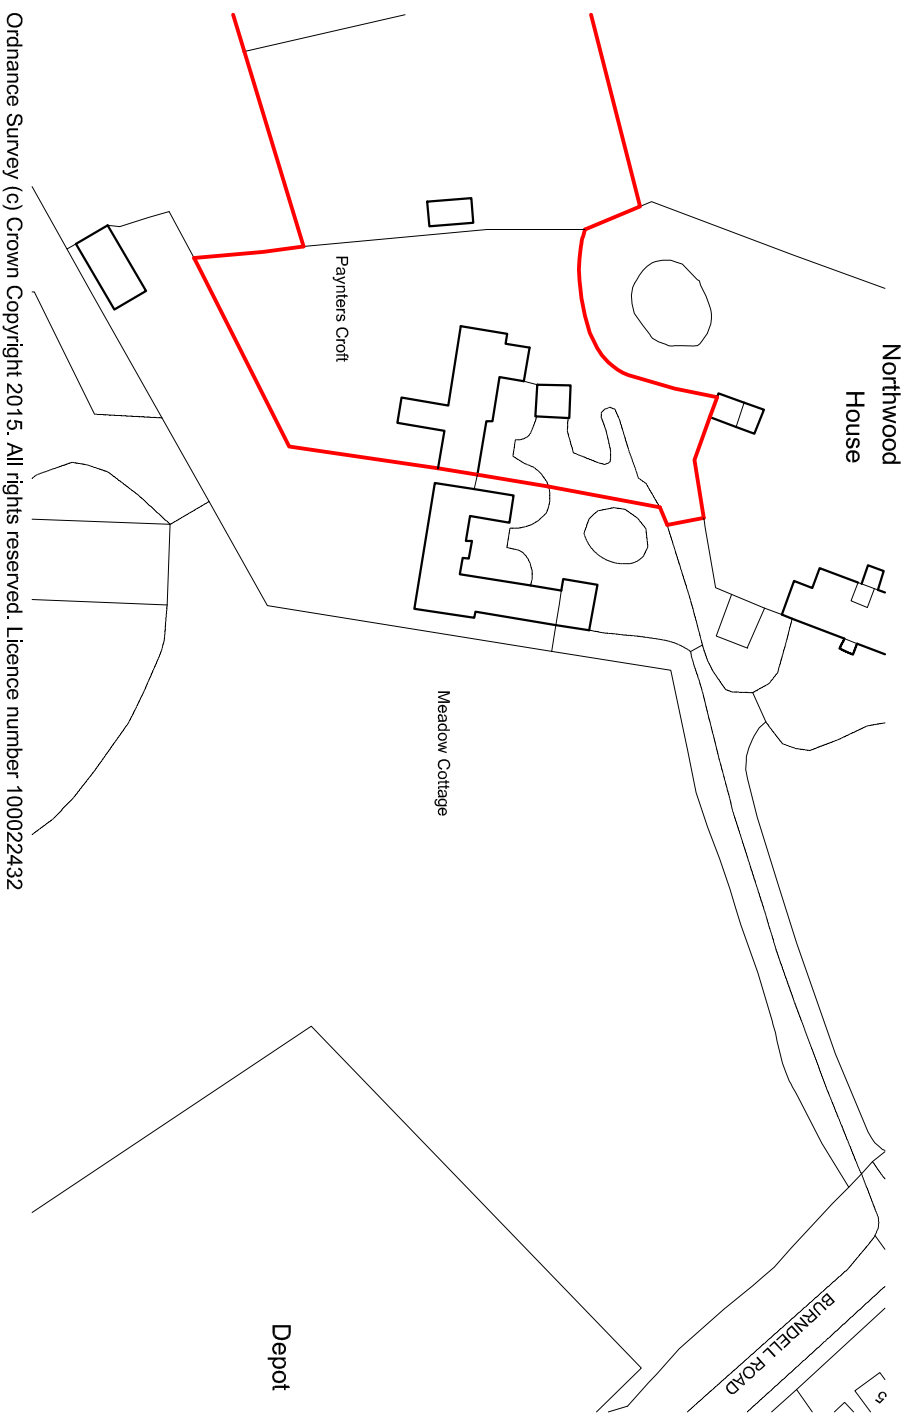

Ordinance Survey (c) Crown Copyright 2015. All rights reserved. Licence number 100022432

LOCATION PLAN - 1/1250

SUSSEX BUILDING CONSULTANCY LIMITED	
PAYNTERS CROFT, BURNDILL ROAD, YAPTON, ARUNDEL, WEST SUSSEX.	
SCALE - 1/1250 REV - DATE - 03/07/2015	
 LABC partner 3 NORTHCOTE ROAD BOGNOR REGIS PO21 5LZ TEL/FAX - (01243) 861379	