



Planning and Development Services
Arun District Council
Arun Civic Centre
Maltravers Road
Littlehampton
West Sussex
BN17 5LF

Developer Services
Southern Water
Sparrowgrove House
Sparrowgrove
Otterbourne
Hampshire
SO21 2SW

Tel: 0330 303 0119

Your Ref

F/10/18/PL

Our Ref

PLAN-023134

Date

21/06/2018

Dear Sirs,

Proposal: Construction of 5 No. 1 bedroom flats together with staff accommodation, hard landscaping & parking, (resubmission following F/29/17/PL). This application affects the setting of a listed building.
Site: Waterbury House, Ford Road, Ford, BN18 0BH.
F/10/18/PL

Thank you for your letter of 21/05/2018.

The applicant is advised to consult the Environment Agency directly regarding the use of a septic tank drainage which disposes of effluent to sub-soil irrigation. The owner of the premises will need to maintain the septic tank to ensure its long term effectiveness.

The Council's Building Control officers or technical staff should be asked to comment on the adequacy of soakaways to dispose of surface water from the proposed development.

Due to changes in legislation that came in to force on 1st October 2011 regarding the future ownership of sewers it is possible that a sewer now deemed to be public could be crossing the above property. Therefore, should any sewer be found during construction works, an investigation of the sewer will be required to ascertain its condition, the number of properties served, and potential means of access before any further works commence on site.


The applicant is advised to discuss the matter further with Southern Water, Sparrowgrove House, Sparrowgrove, Otterbourne, Hampshire SO21 2SW (Tel: 0330 303 0119) or www.southernwater.co.uk.

Yours sincerely,

A black rectangular box redacting the signature of the person sending the letter.

Developer Services

SOUTHERN WATER

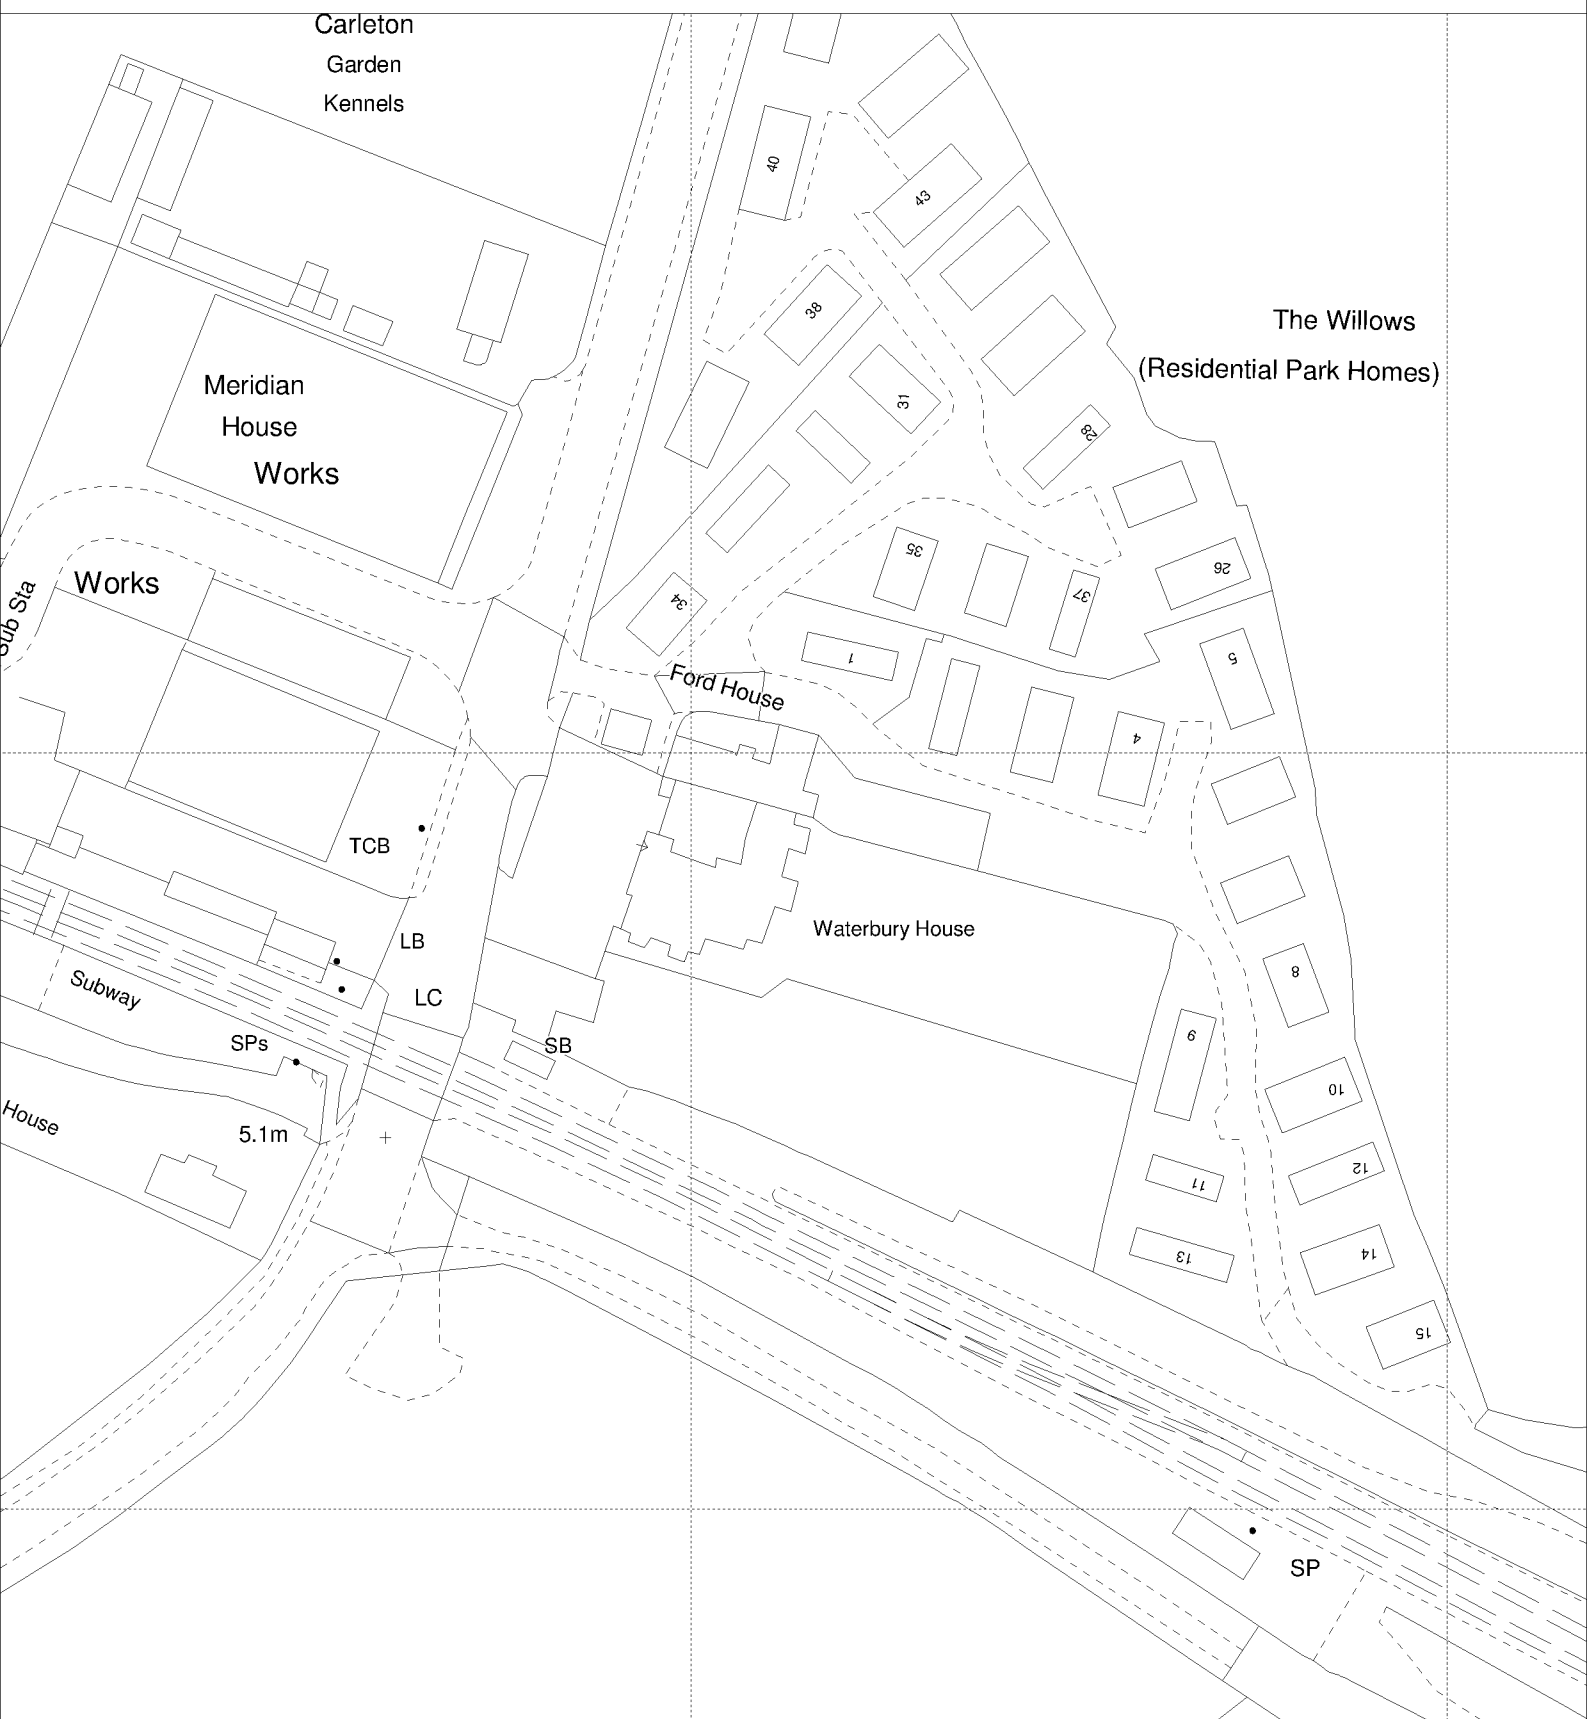

The positions of pipes shown on this plan are believed to be correct, but Southern Water Services Ltd accept no responsibility in the event of inaccuracy. The actual positions should be determined on site.

Based upon Ordnance Survey Digital Data with the permission of the controller of H.M.S.O. Crown Copyright Reserved Licence No. WU 298530

O.S. REF: TQ0004SW

Scale: 1:1000

Screen Print

WARNING: BAC pipes are constructed of Bonded Asbestos Cement

WARNING: Unknown (UNK) materials may include Bonded Asbestos Cement

ARUN DISTRICT COUNCIL F/10/18/PL



Printed By: chandne

Date: 15-6-2018

Southern Water MapGuide Browser

Requested By: