




Ground Floor

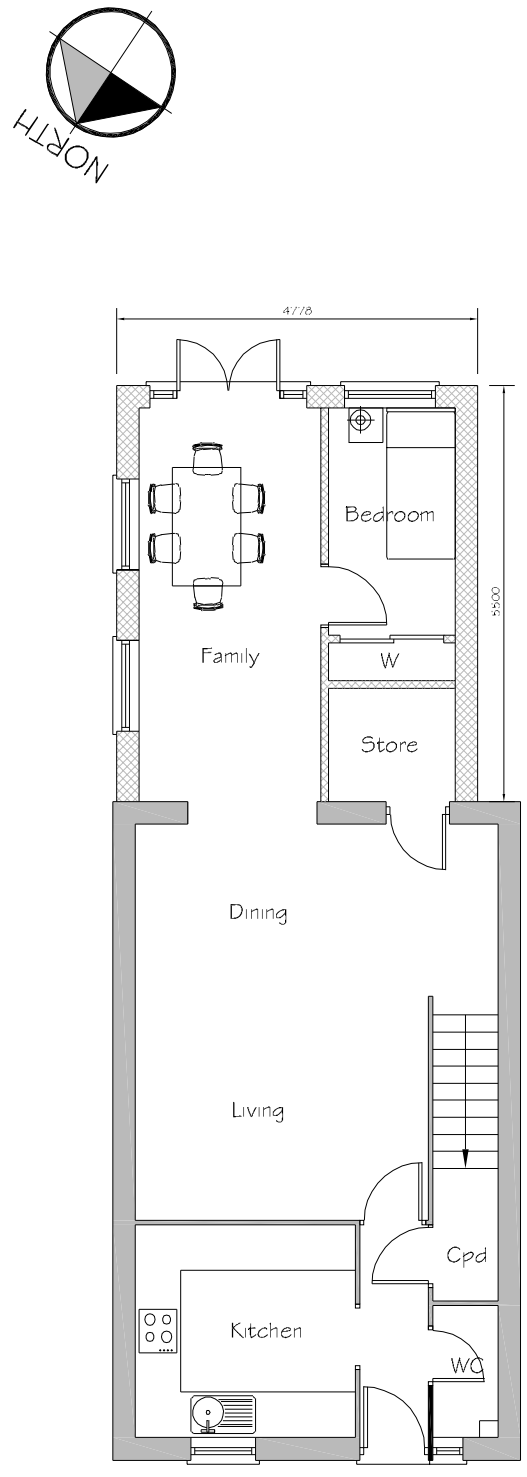

Rear

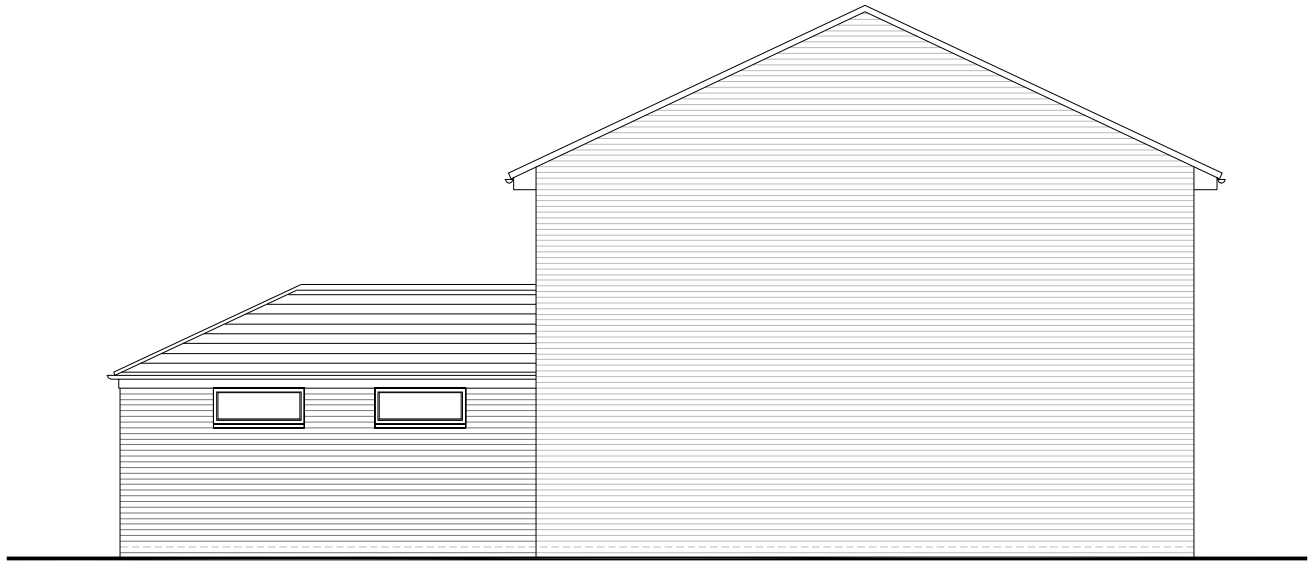

Side

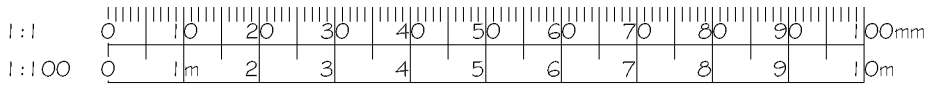

REV.	DATE	REVISIONS:	NOTES:

© COPYRIGHT EXISTS ON THE DESIGNS AND INFORMATION SHOWN ON THIS DRAWING
THE CONTRACTOR MUST VERIFY ALL DIMENSIONS ON SITE BEFORE MAKING SHOP DRAWINGS OR COMMENCING WORK OF ANY KIN[redacted]

CLIENT:	Mr & Mrs Groves			PROJECT:	18 Johnson Way Ford
SCALE:	1:100	(A3 ORIGINAL)		DRAWING:	Proposed Plans & Elevations
DRAWN:	MJH	CHECKED:			2019-03 S10
DATE:	March 19	DATE:			

ARUN DISTRICT COUNCIL F/10/19/PDH