


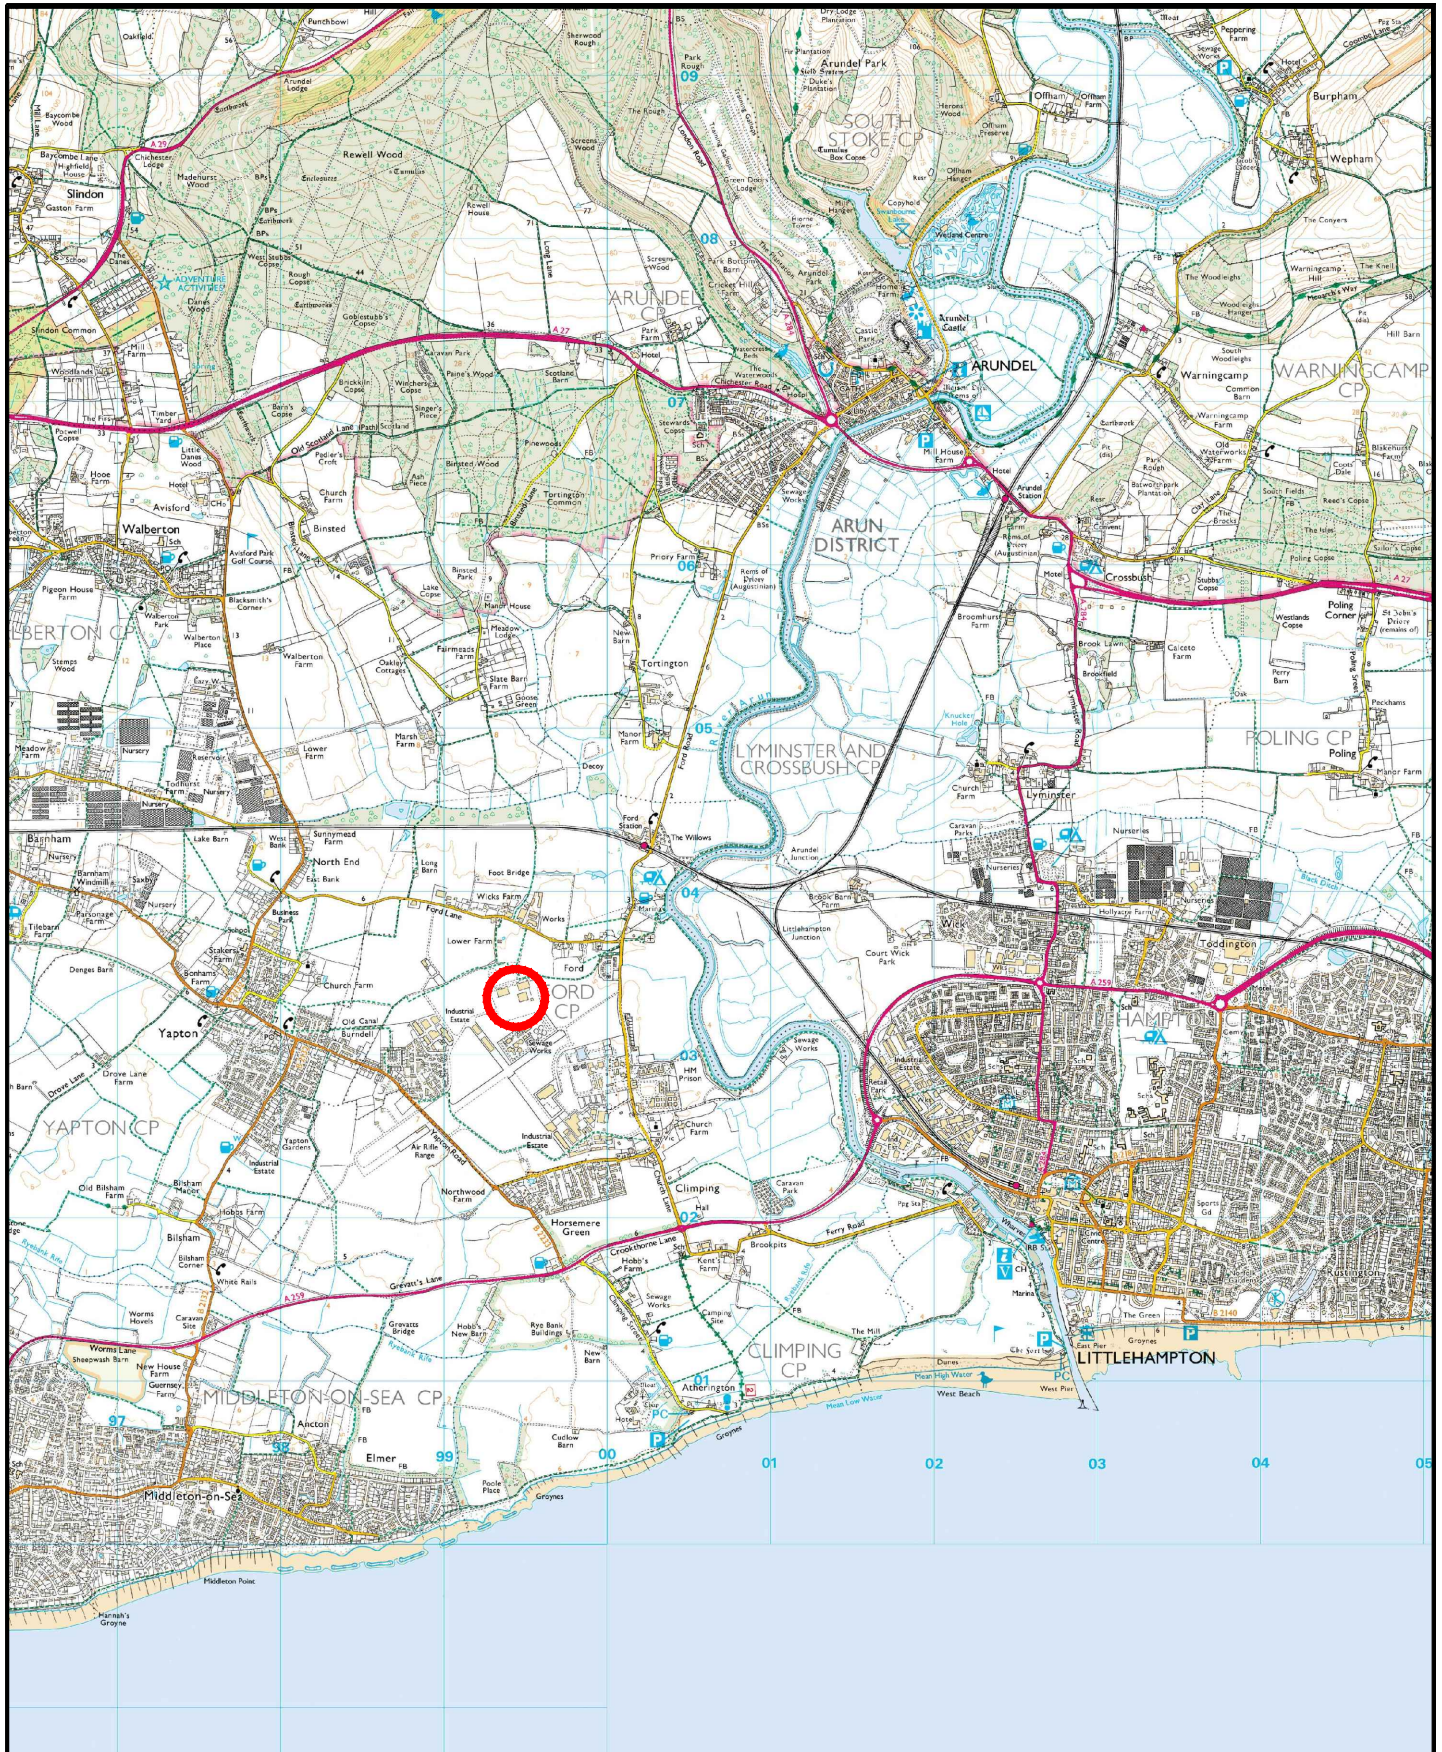

Revisions		Notes		SITE LOCATION				
Issue	Comments	Date						
GRUNDON Grundon Waste Management Ltd Estates Department, Grange Lane Beenham, Berks, RG7 5PY Tel: 01189 714040 estates@grundon.com				Scale 1:50,000 @A4	Date JUNE 2013	Drawn By MG	Checked By VB	Project FORMER TARMAC TOPBLOCK, FORD
This drawing is the property of Grundon Waste Management Ltd and must not be used or copied without prior written consent © Ordnance Survey Copyright Licence No 100039885						Title GENERAL PLAN LOCATION		
						Drawing No DG/ES/FOR/CLD/01		