
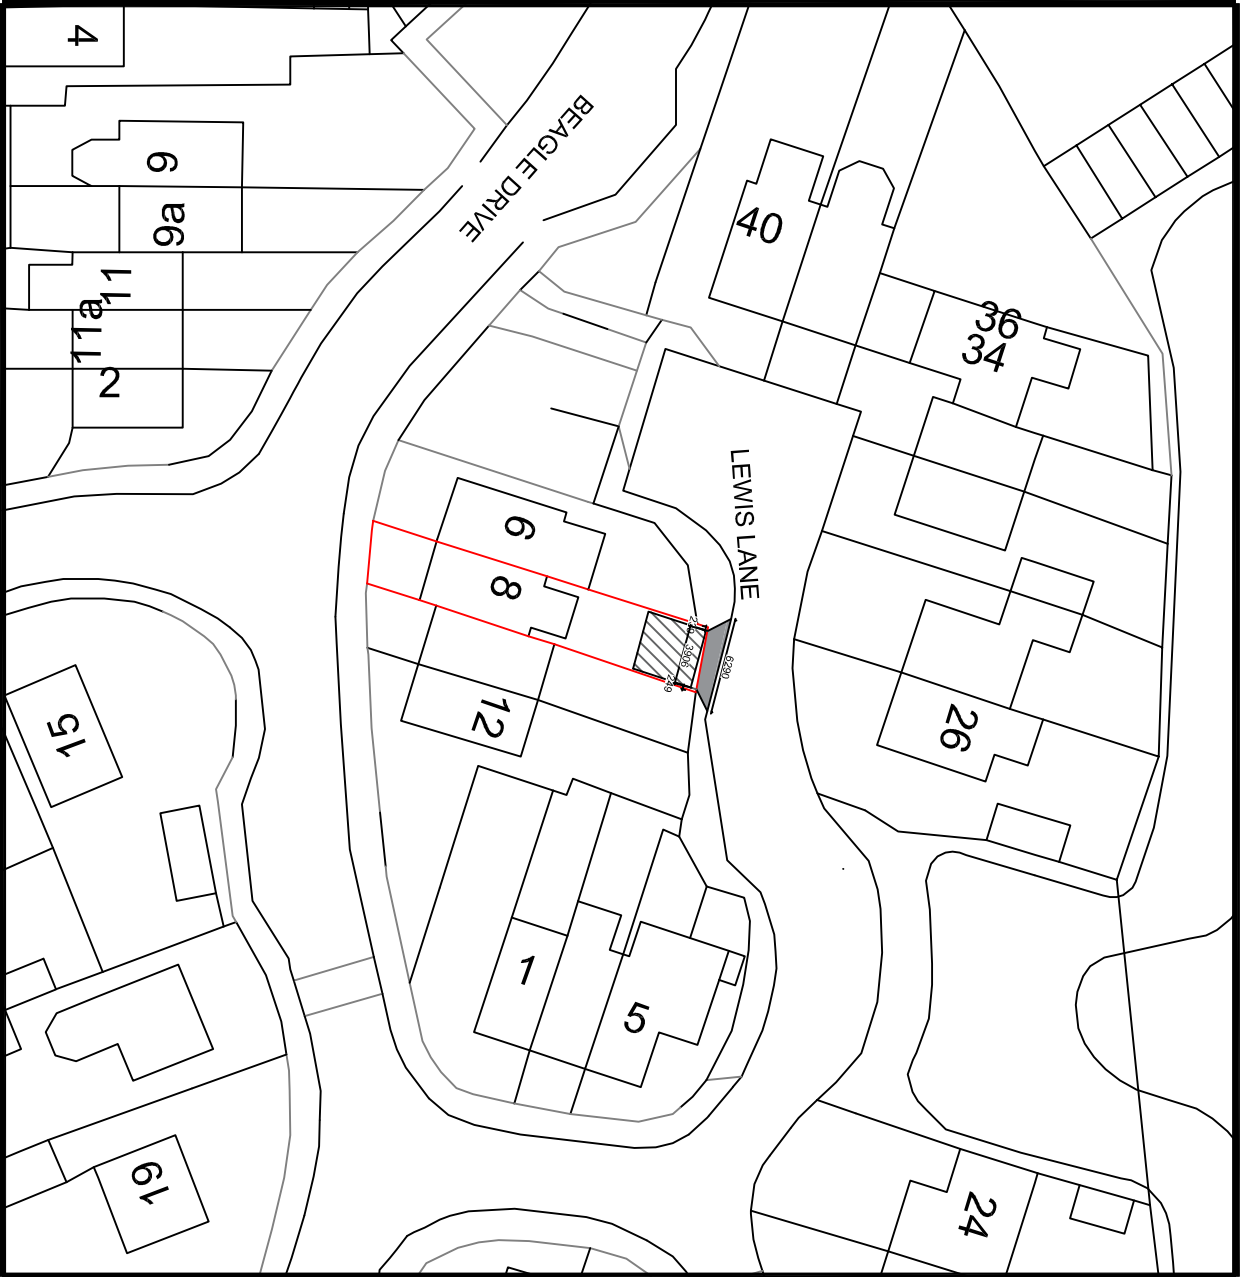
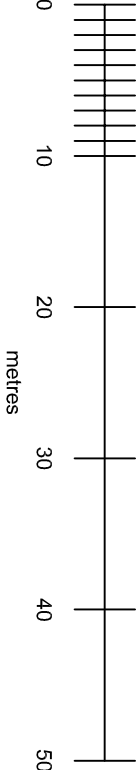


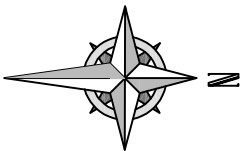

Your Home Plans Ltd Chichester Enterprise Centre, Terminus Road, Chichester, PO19 8TX 01243 908064 june@yourhomeplans.co.uk		8 BEAGLE DRIVE FORD WEST SUSSEX BN18 0NY	
Block Plan		Drawing No: B01 REV B	
Project Number: 8BEA-21		Date: 5th July 2021	
Drawn By: Your Home Plans Ltd		Scale: 1:500 A3	
Checked By: JEG			