


Unit 1 - Location Plan

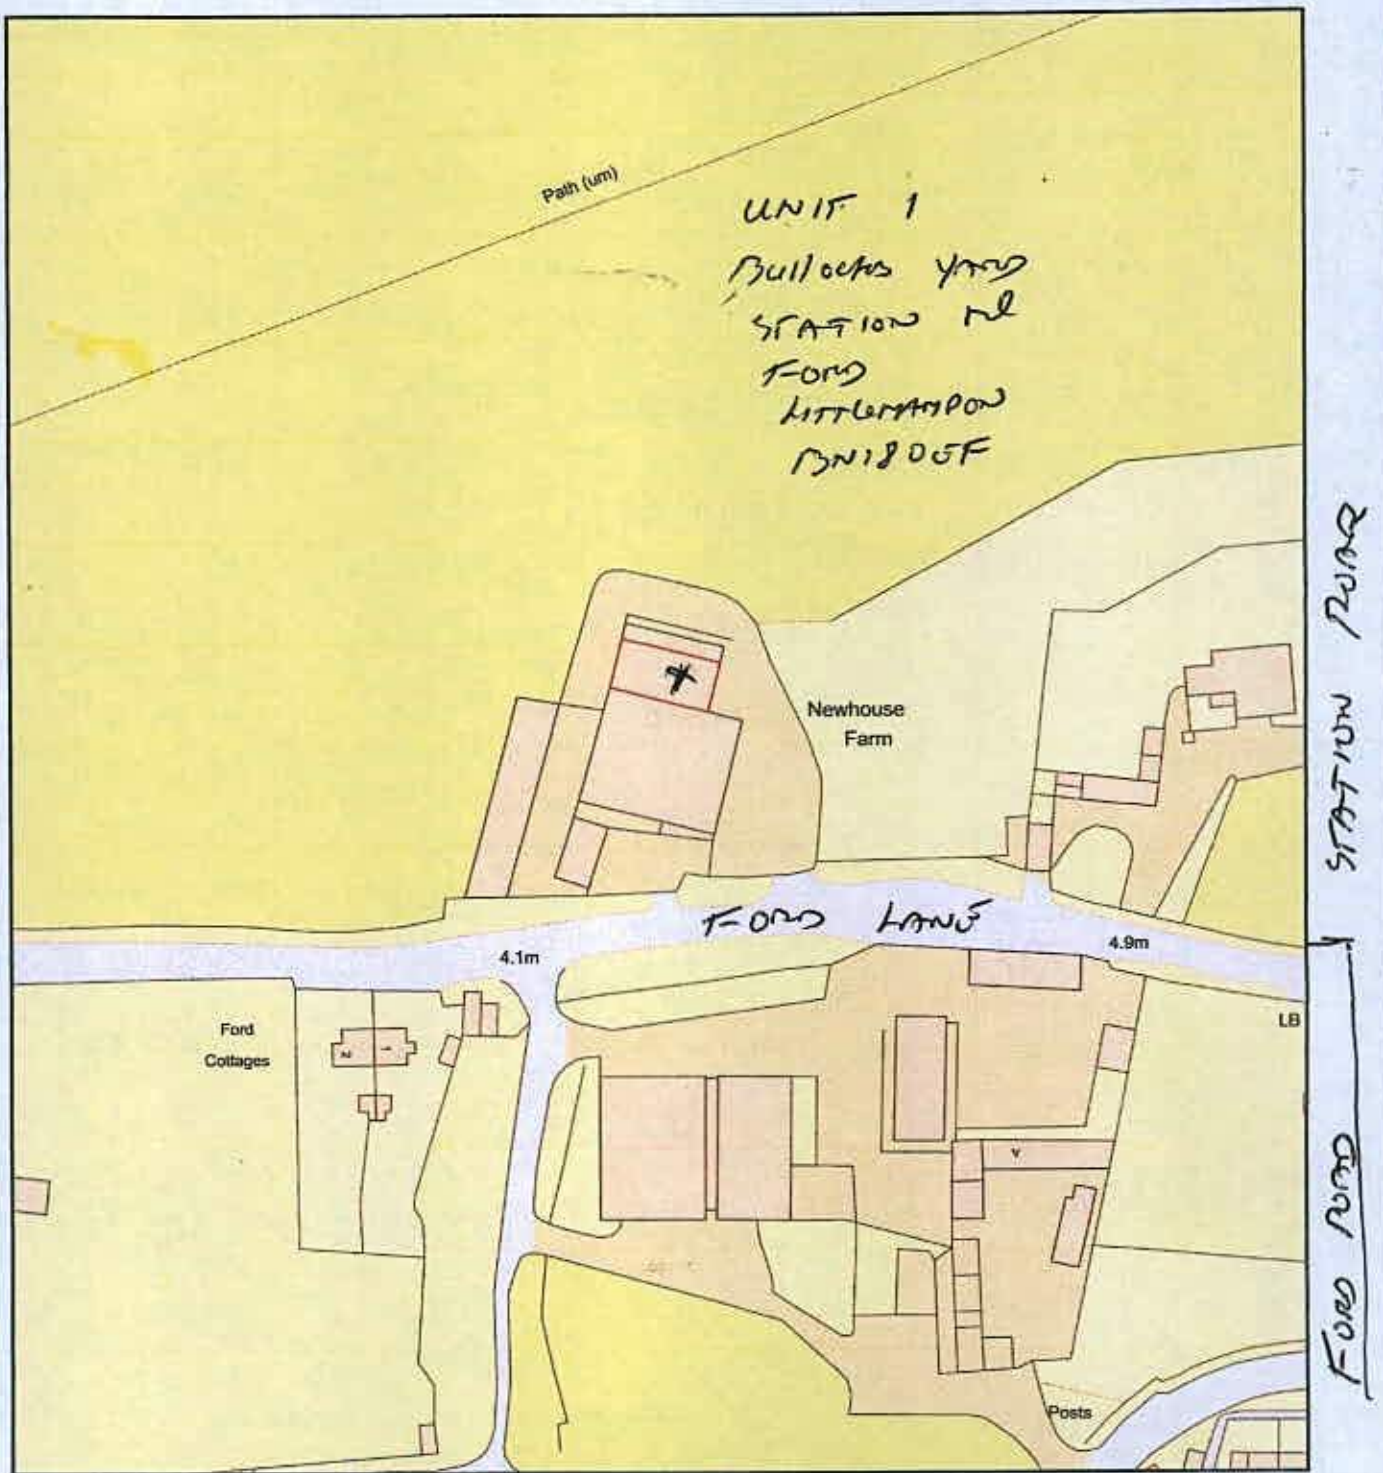

Plan Produced for: D M S
 Date Produced: 26 Apr 2019
 Plan Number/Project ID: TQRQM19116041034581
 Scale: 1:1250 @ A4