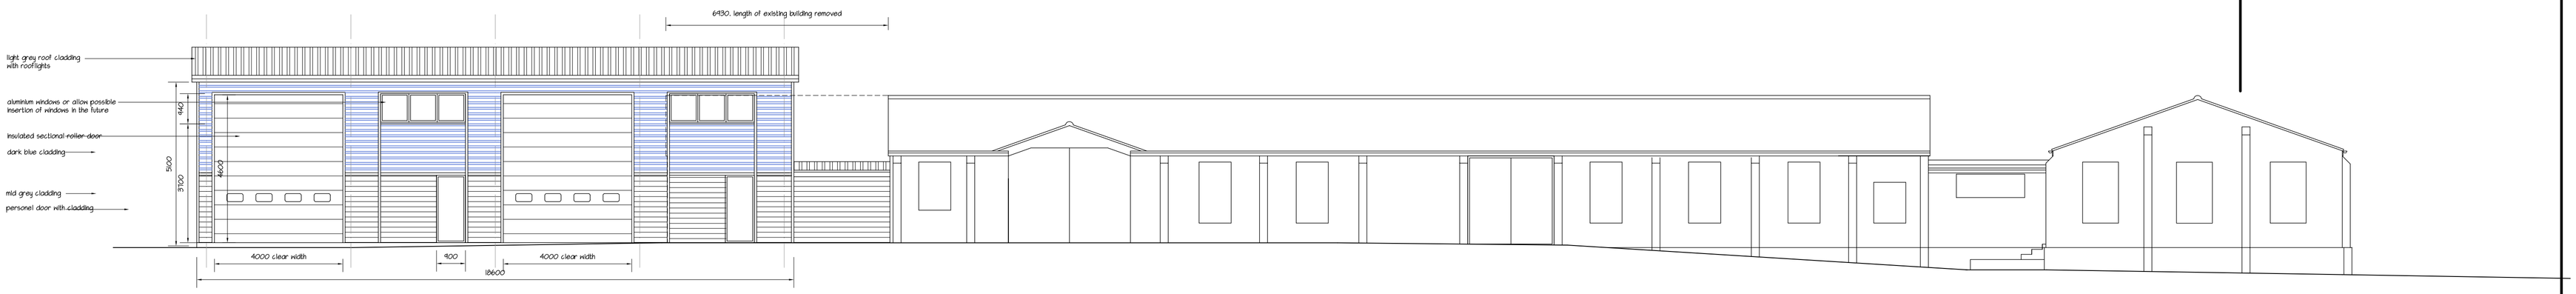
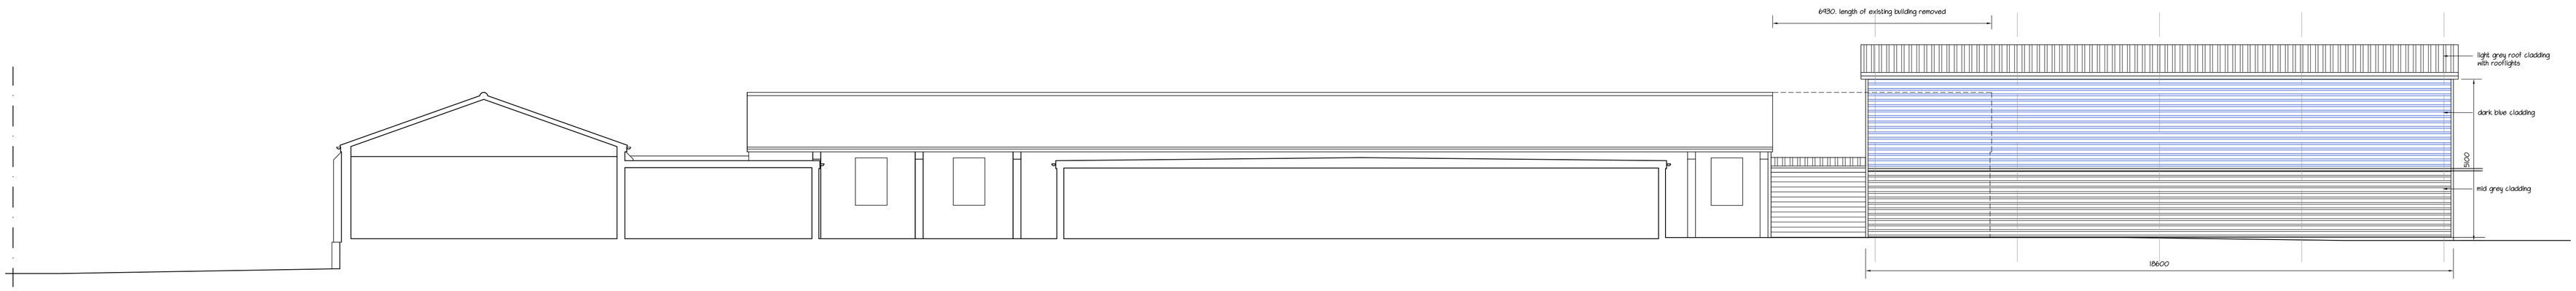
0 2 4 6 8 10

PHYSICAL SCALE IN METERS @ 1:100

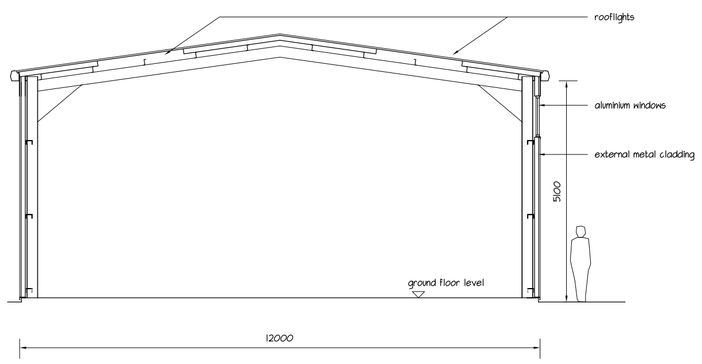
NOTES:
This drawing has been produced solely for PLANNING/DESIGN.
Do not Scale from this Drawing except for planning purposes.
Any drainage shown as indicative only.
Drawing based on survey drawing by Shaw Colgate drg: 05215_TOPO
This drawing is the copyright of MF Designs Ltd.





PROPOSED NORTH




PROPOSED SOUTH/SECTION THRO' EXISTING STRUCTURE



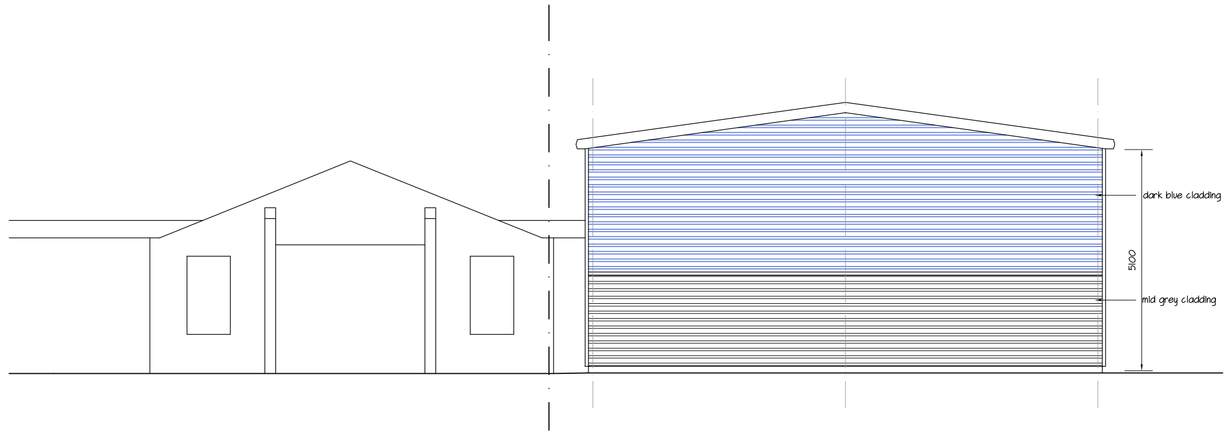

PROPOSED SECTION AA - Thro' new building





PROPOSED EAST

0 1 2 3 4 5

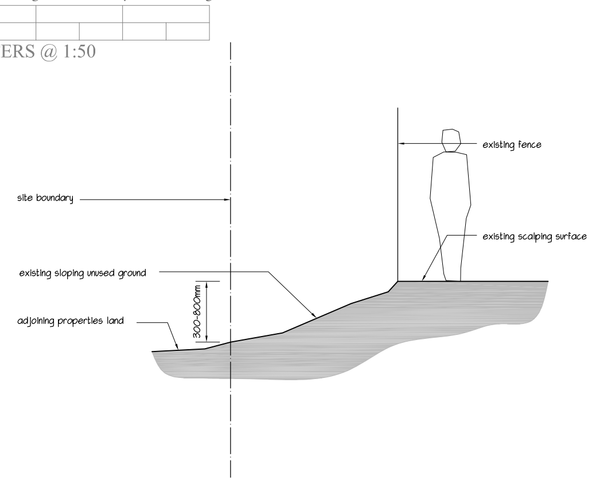PHYSICAL SCALE IN METERS @ 1:50



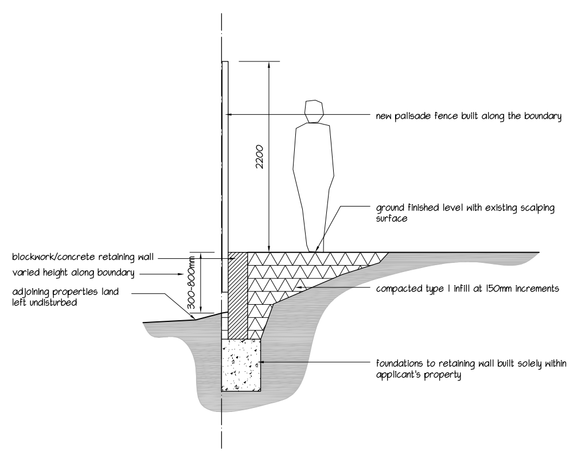
TYPICAL EXISTING GROUND TO INFILL AREA
ALONG NORTHERN BOUNDARY




TYPICAL PROPOSED RETAINING WALL AND INFILL GROUND AREA
ALONG NORTHERN BOUNDARY

# PHASE 1

-

REVISIONS

ISSUED FOR

PLANNING

**mf designs ltd**
Chartered Architects

36 Grove Road ◆ Havant ◆ Hampshire ◆ PO9 1AR
Director: Martin Farrer RIBA ◆ Co Registration No.4507379

tf 02392 470967
e admin@mfdesigns.org.uk

PROJECT

REDEVELOPMENT
ORKNEY BOATS SITE
FORD LANE BUSINESS PARK

DRAWING TITLE

PROPOSED ELEVATIONS
PHASE 1

| DRAWING SCALE: | SHEET SIZE | DATE | JOB NO: |
|---|---|---|---|
| 1:100 / 50 | A1 | 10/04/2019 | 3186 |

DRAWING NUMBER

3186_P_22

ARUN DISTRICT COUNCIL FI31SPL