






NOTES:
This drawing has been produced solely for PLANNING/DESIGN.
Do not scale from this Drawing except for planning purposes.
Any drainage shown as indicative only.
Drawing based on survey drawing by Shaw Colgate dng: 05215.TOPC
This drawing is the copyright of Mf Designs Ltd.

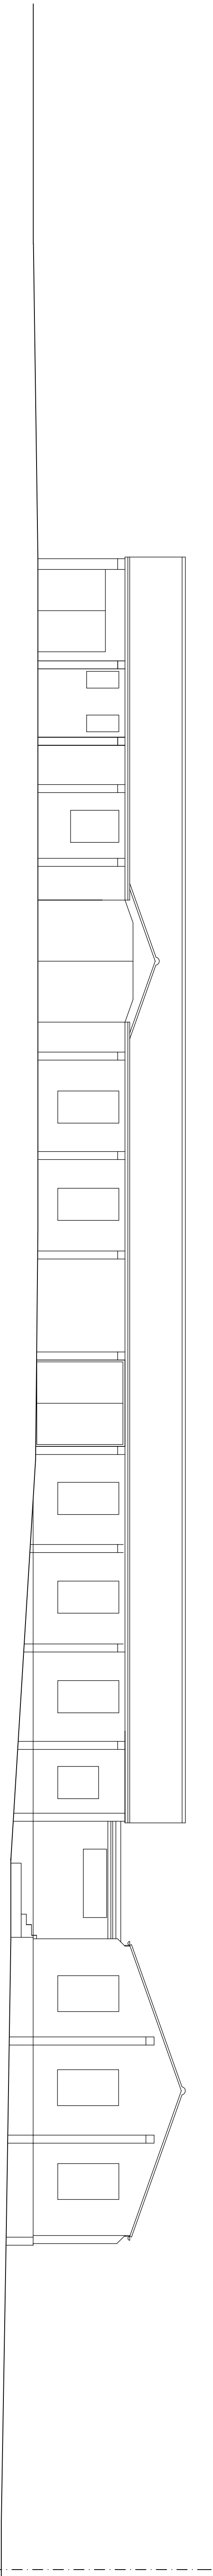

EXISTING NORTH

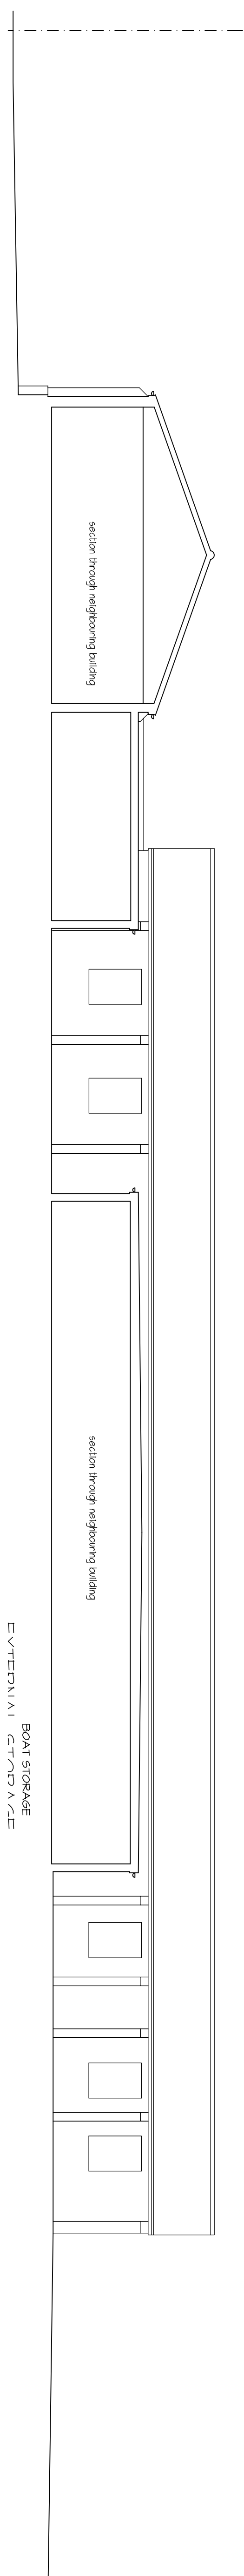

EXISTING SOUTH

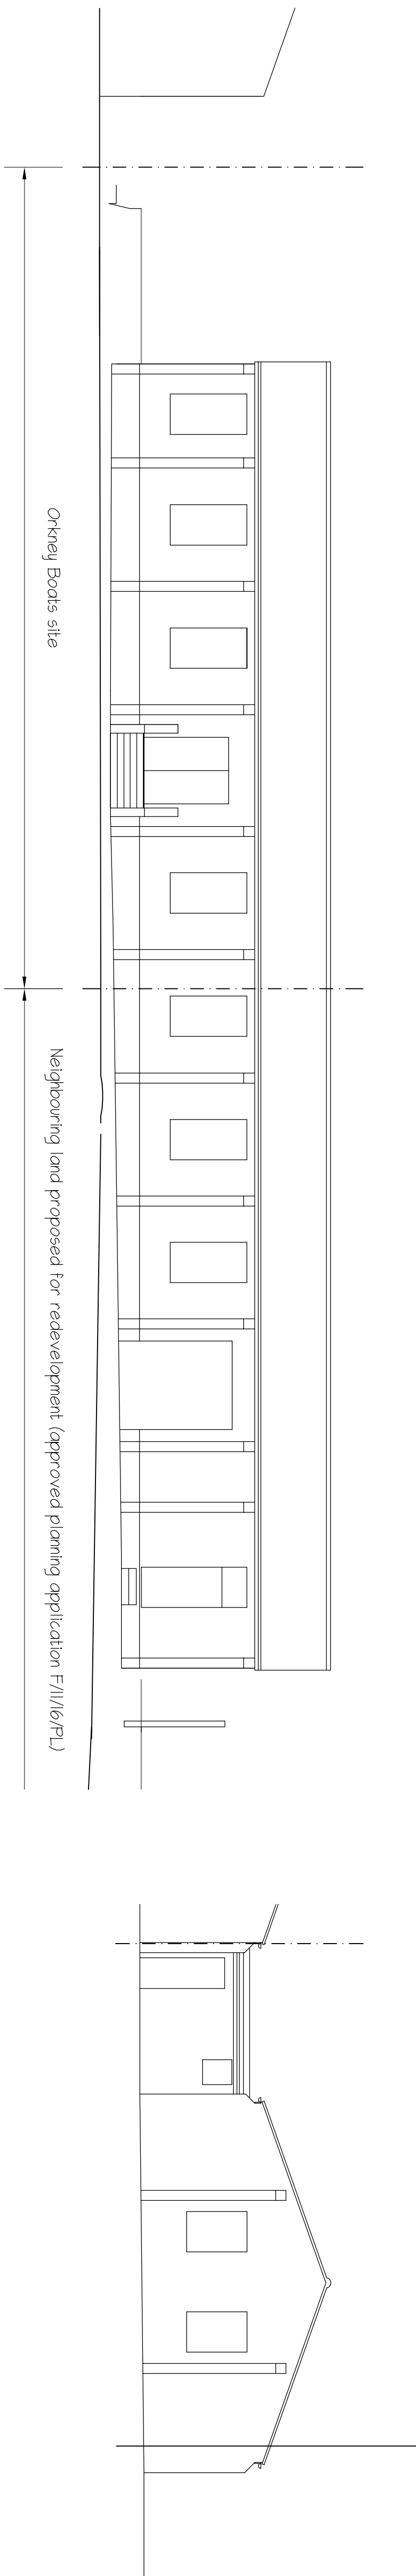

m² designs ltd

Chartered Architects

38 Grove Road • Ipswich • Hampshire • PO9 1AR
t 02323 479967

Director: Martin Farnier RIBA • Co. Registration No. 4507379
e admin@m2designs.org.uk



PROJECT
REDEVELOPMENT
ORKNEY BOATS SITE
FORD LANE BUSINESS PARK

DRAWING TITLE

EXISTING ELEVATIONS

DRAWING SCALE:	SHEET SIZE	DATE	JOB NO.:
1:100	A1	13.07.2018	3186

3186_EX_02