


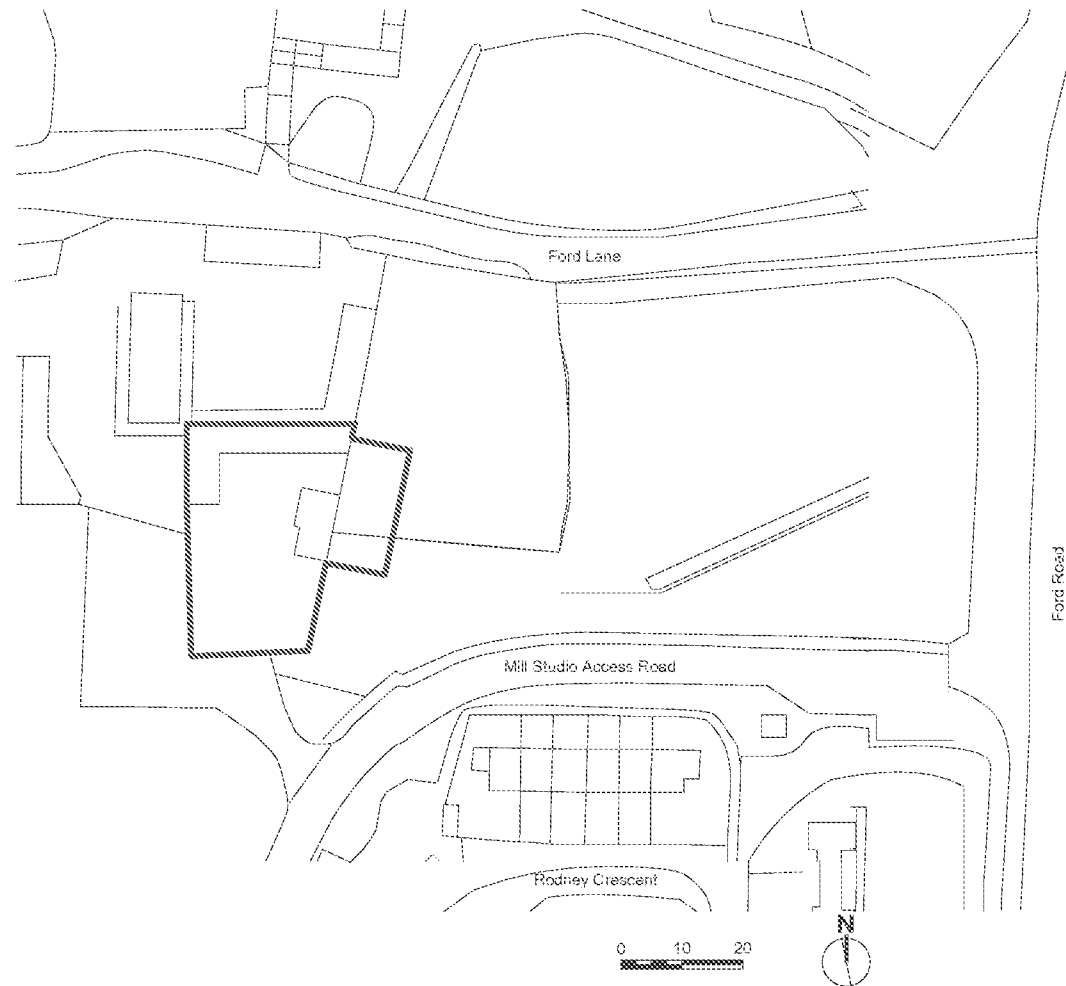

Job Number: 037
 Title: Mill Studio
 Client: Mr P Ottey
 Date: July 2012

Scale: 1:1250 @ A4

Drg.No. ADS-001

Drawn by NJH

Drawing Title Location Plan

Checked by .

Date 12.07.12