

7 WICKS FARM COTTAGES, FORD, BN18 0DQ - Existing

NOTES:








Dimensions to be checked on site before commencing work. Any discrepancies shall be reported to the architect immediately.

Do not scale from these drawings except for planning purposes.

Use figured dimensions only.

Where applicable this drawing is to be read in conjunction with other consultants' drawings.

All drawings to be read in conjunction with specification and all other drawings including structural engineer and mechanical and electrical drawings / specification

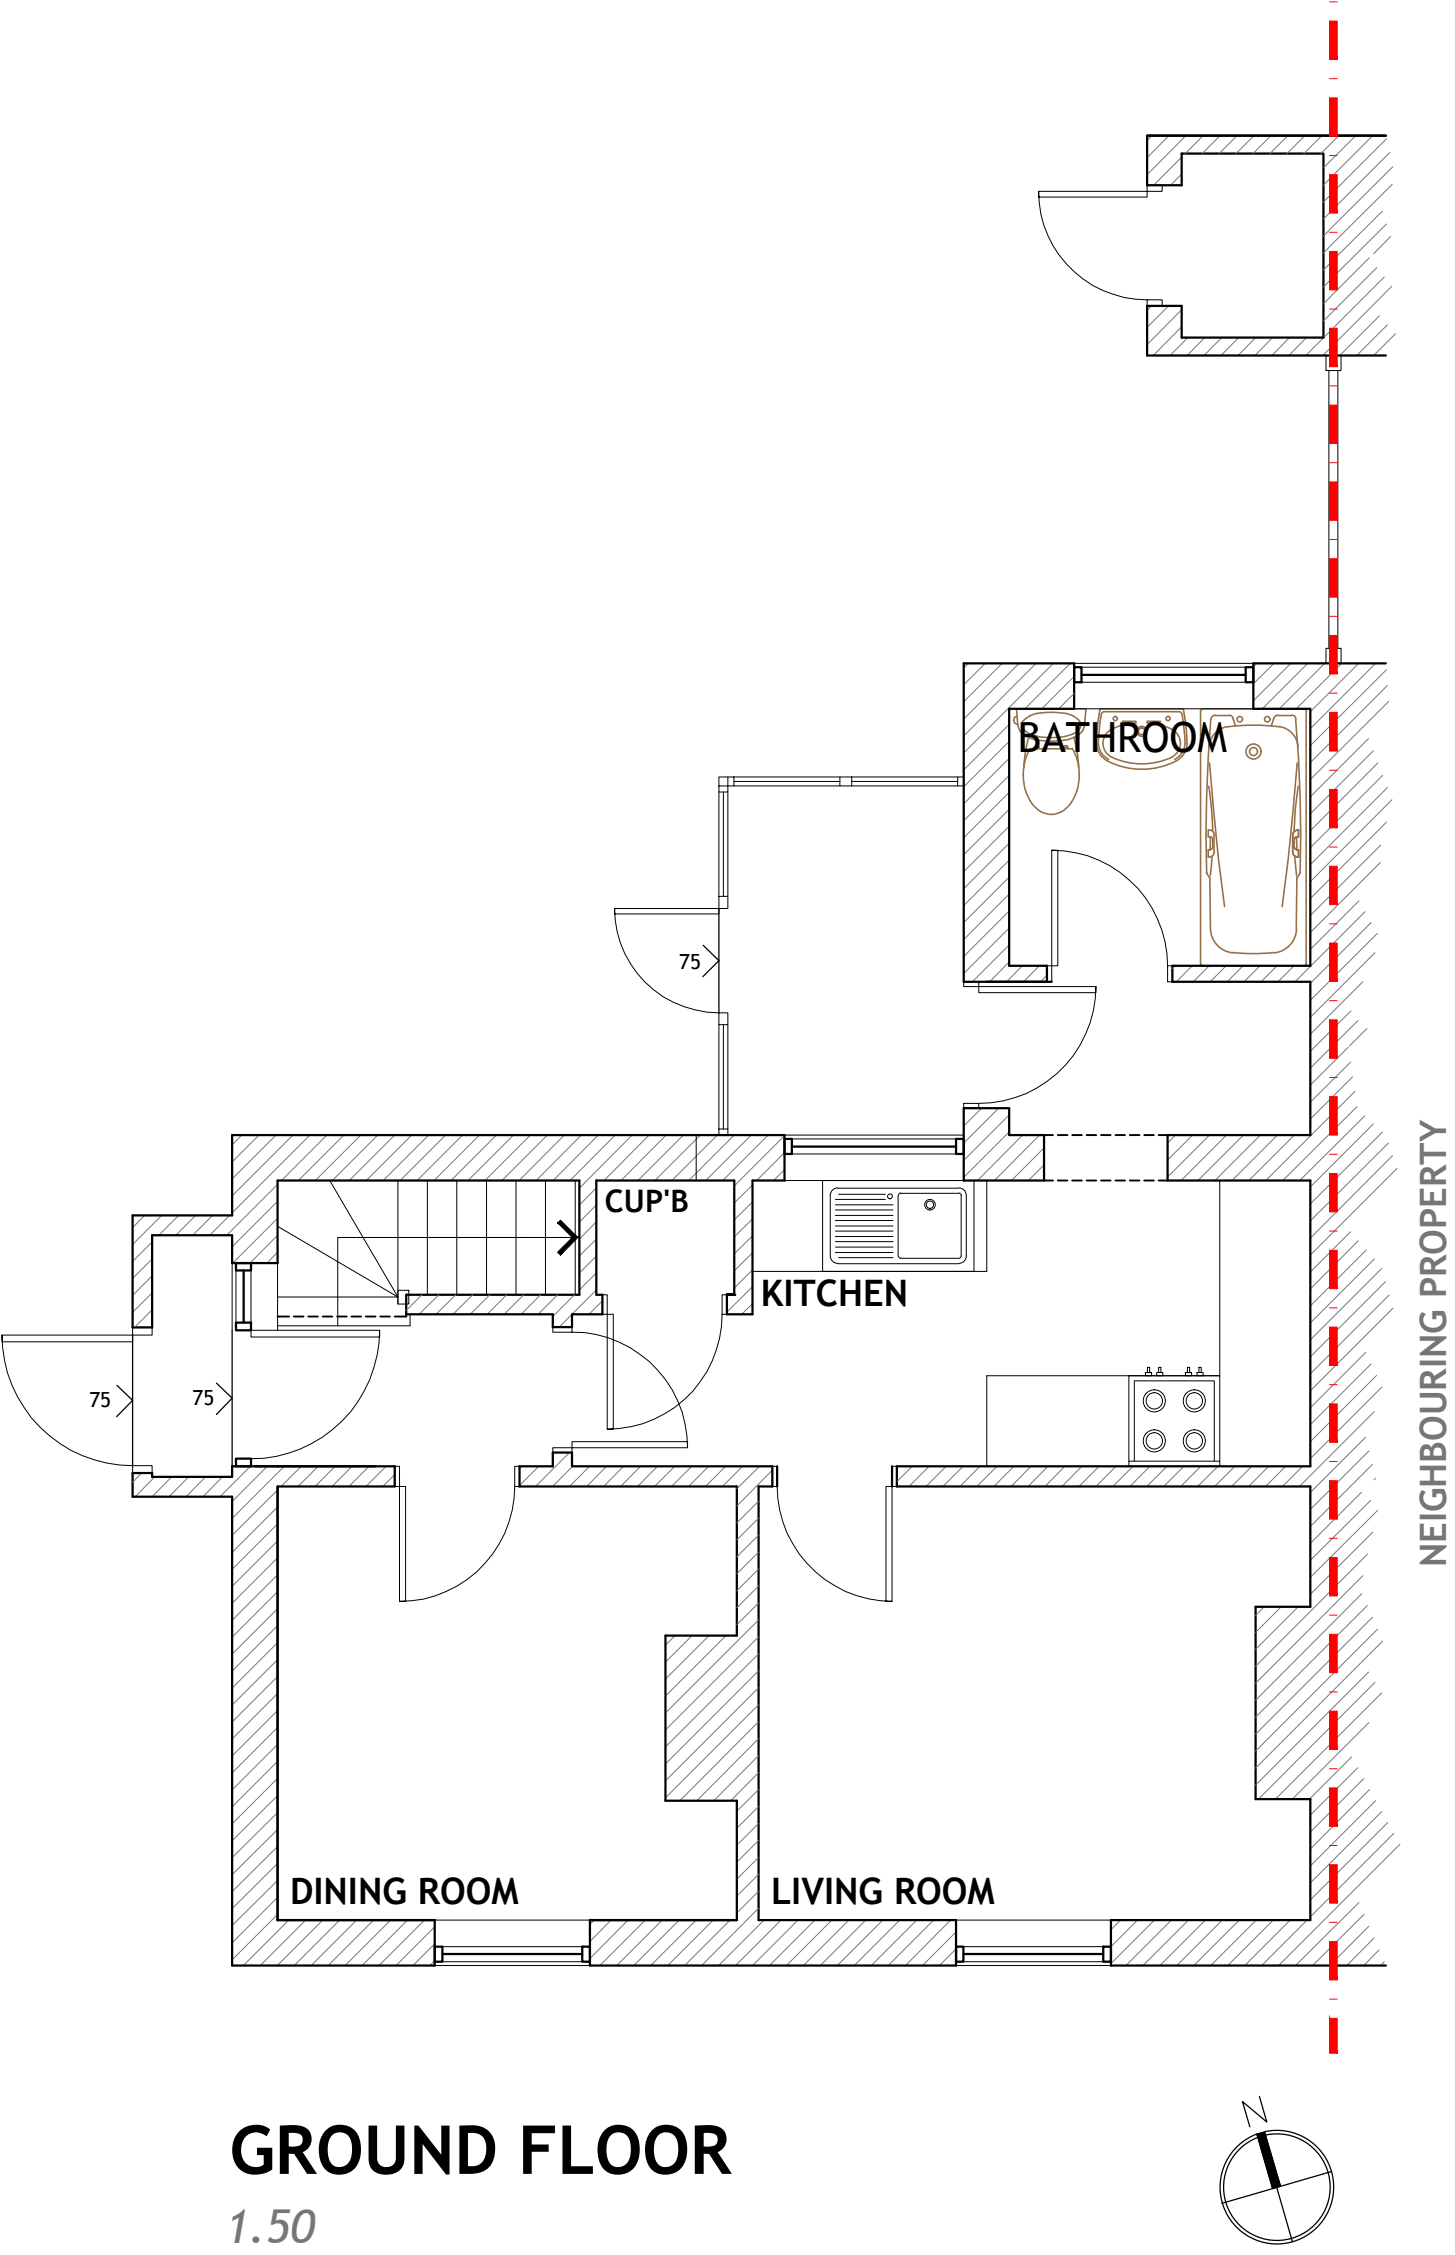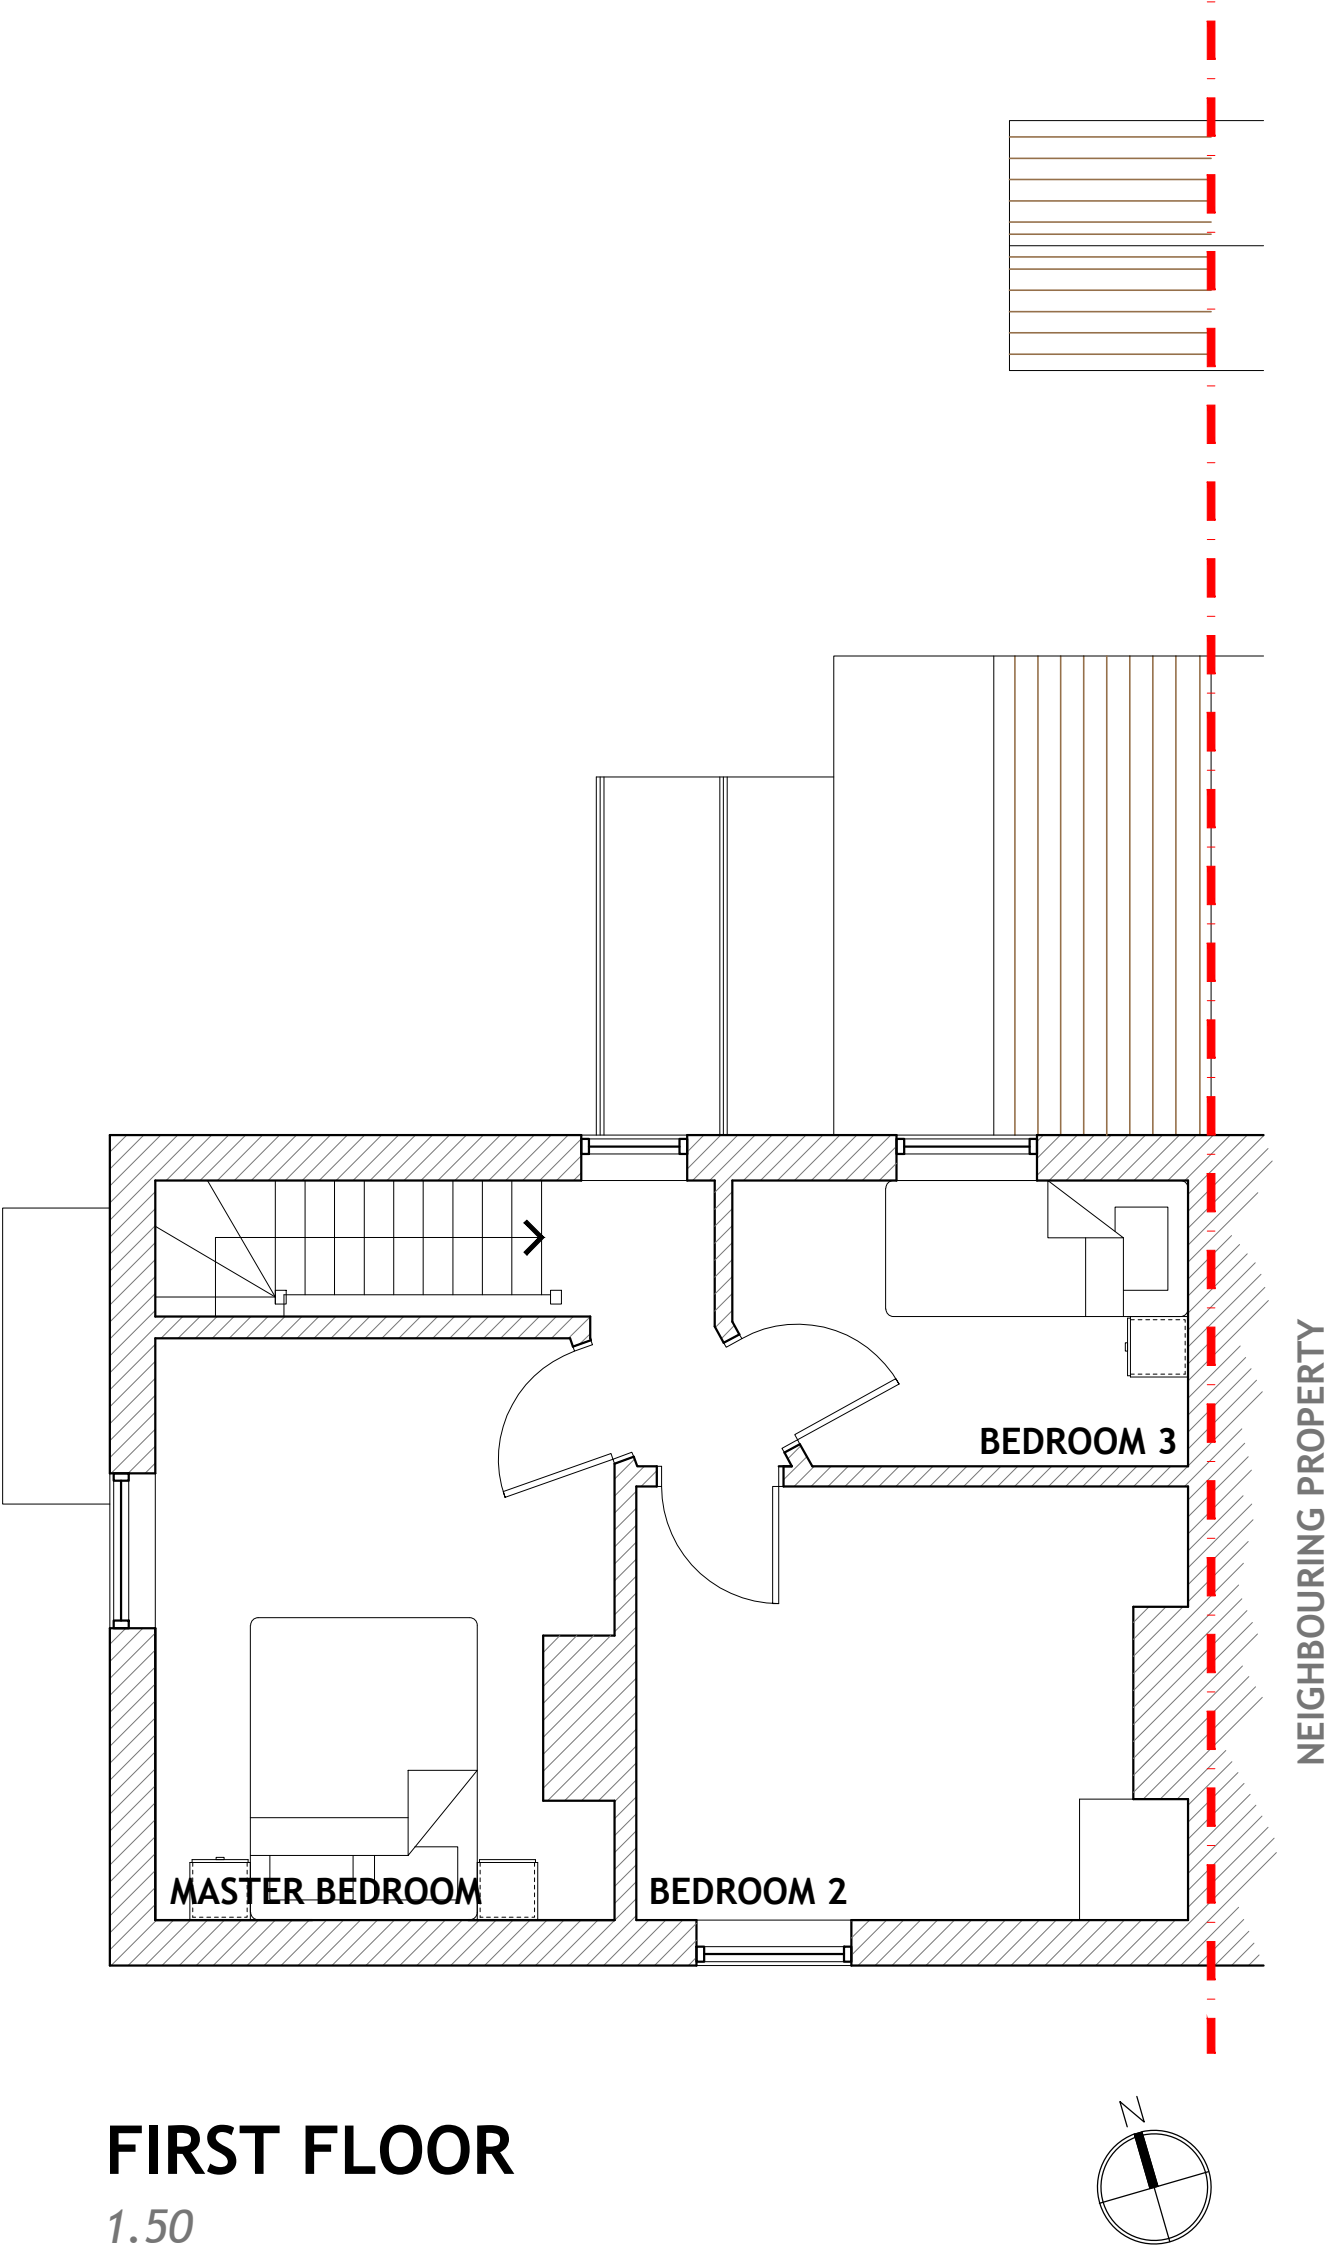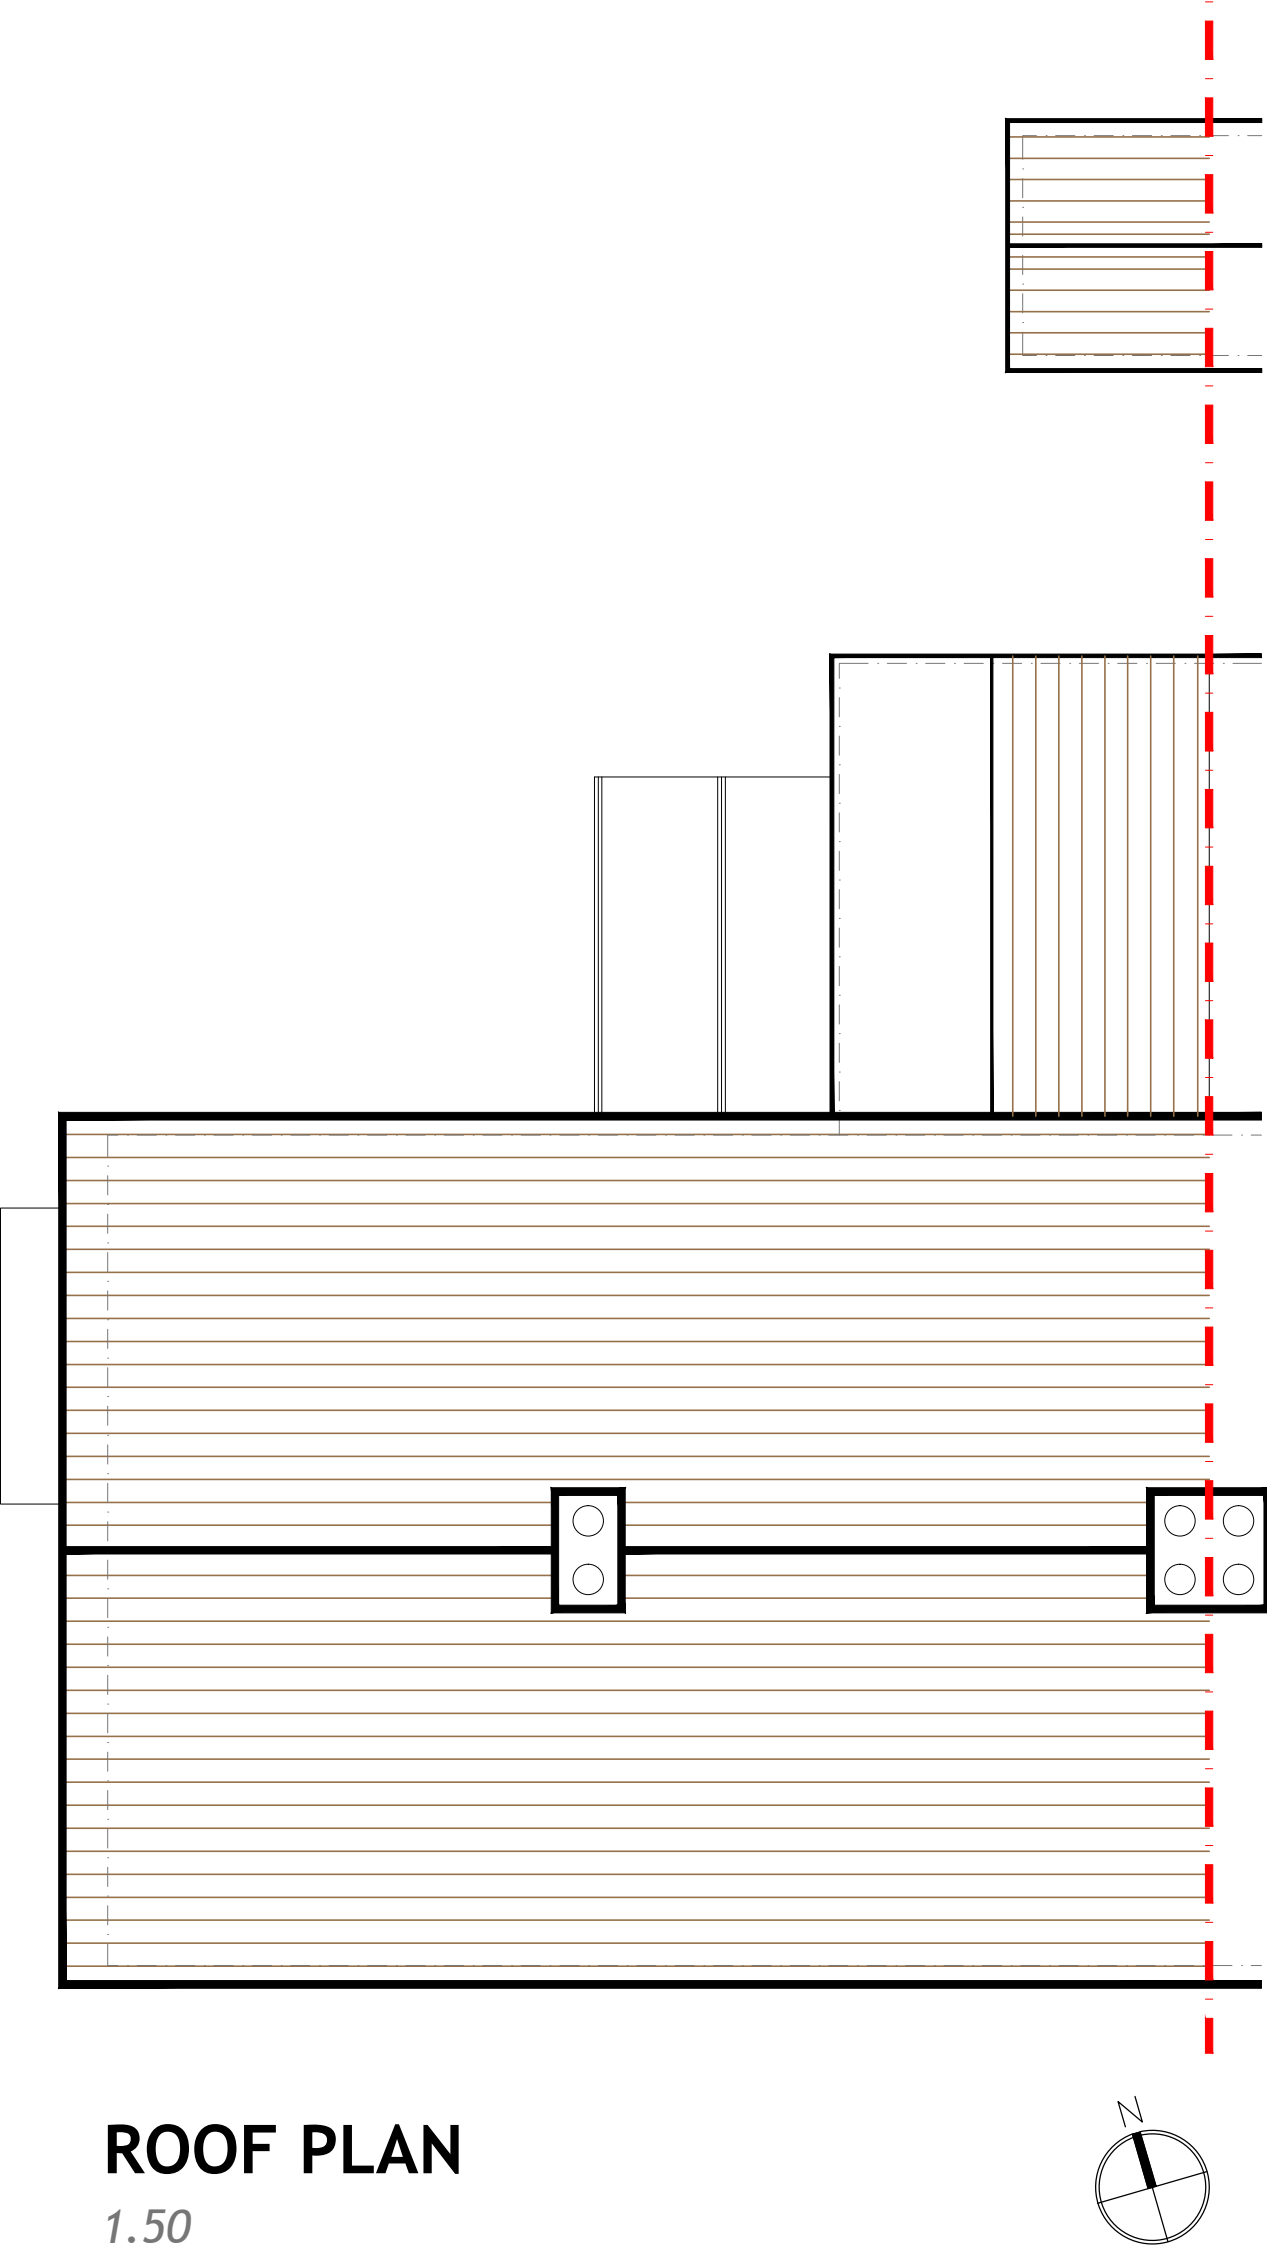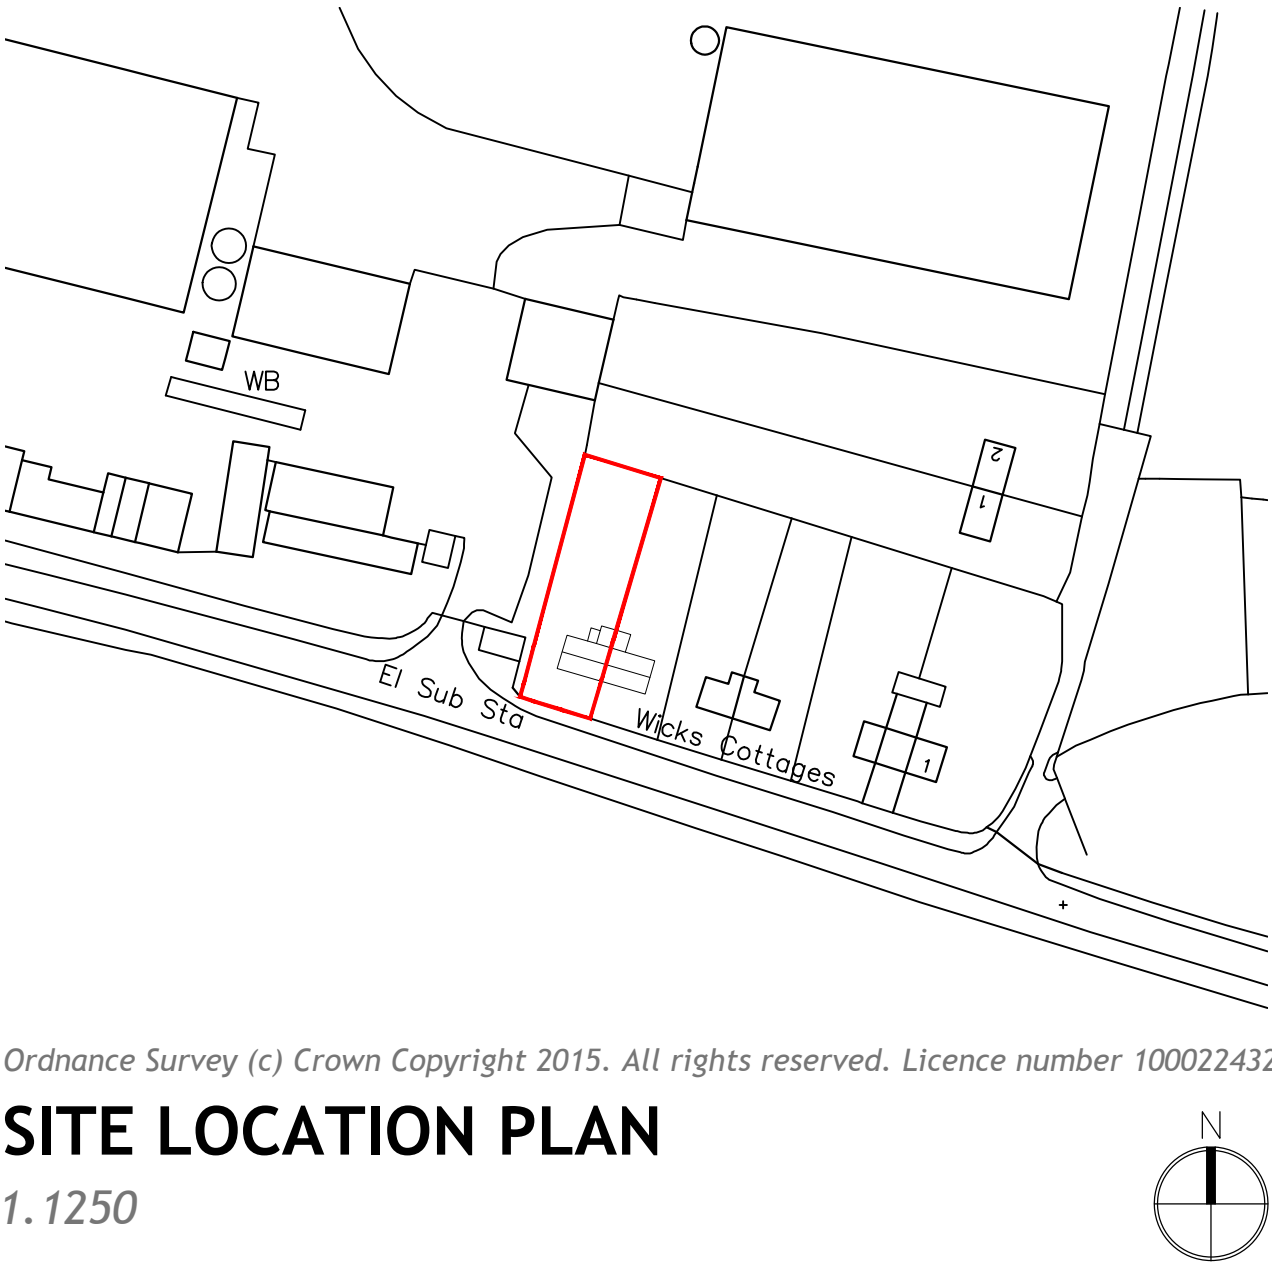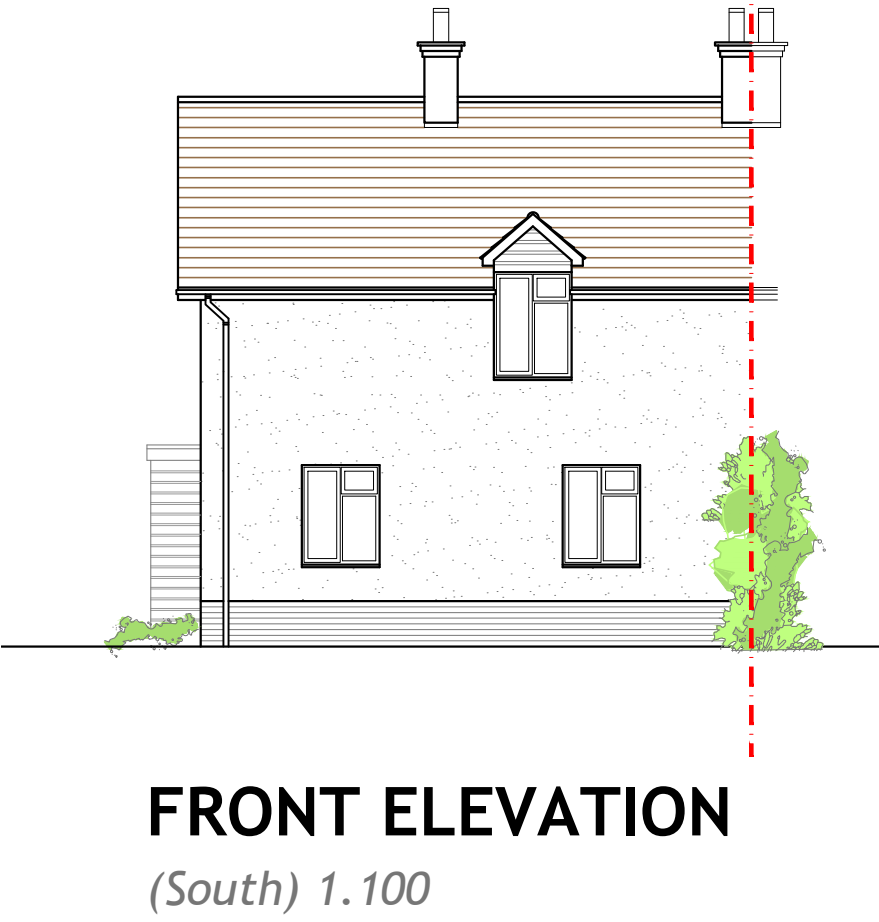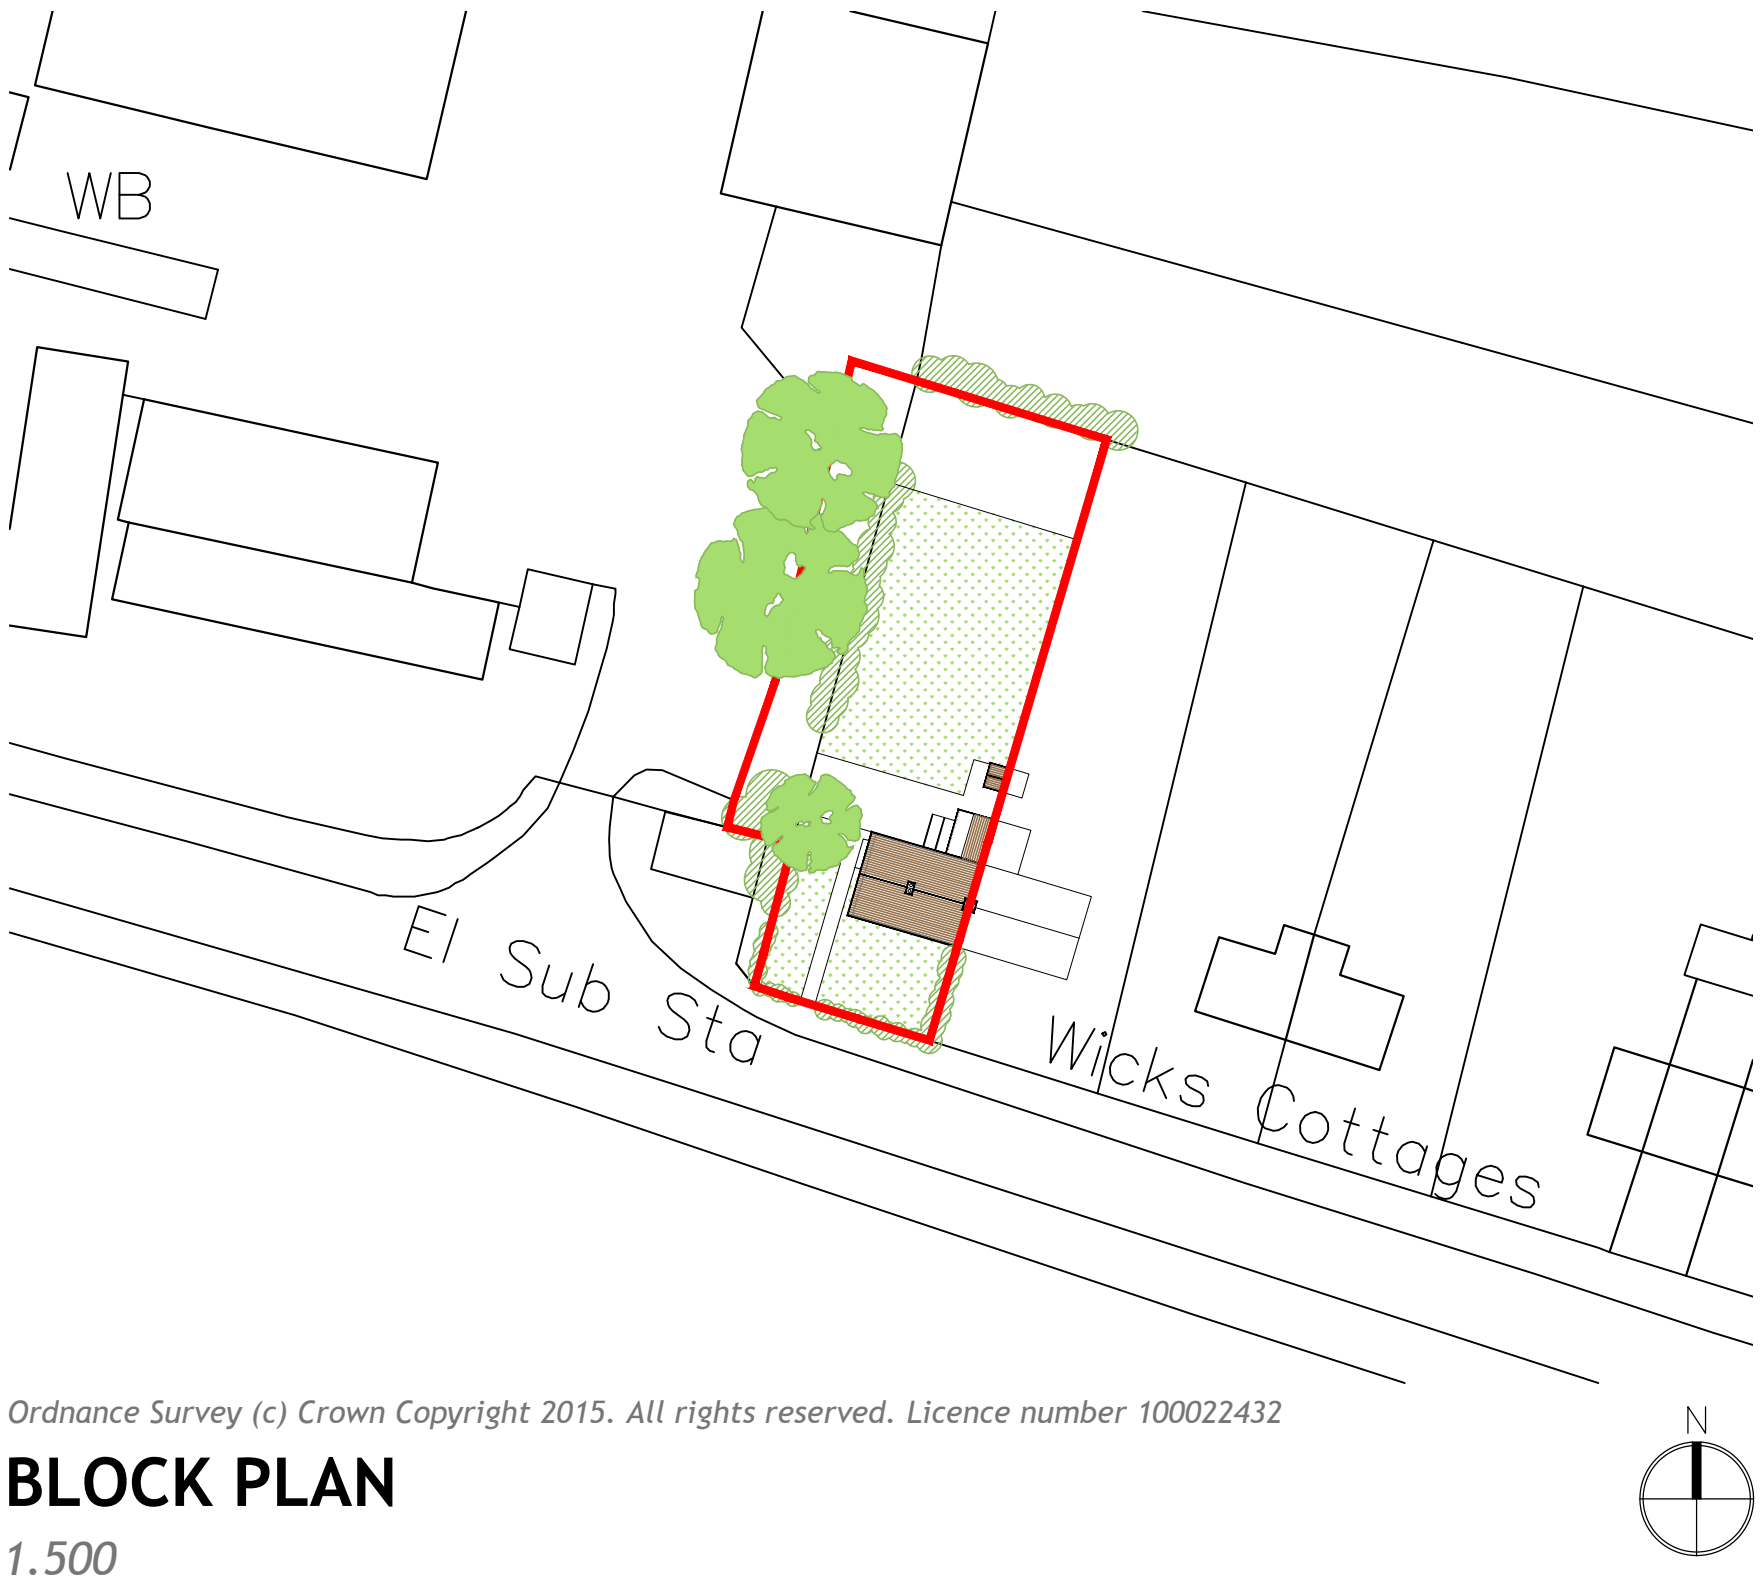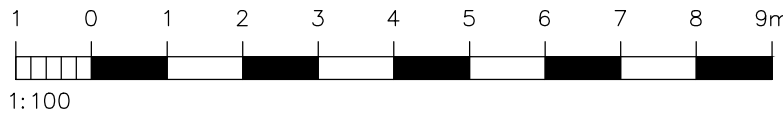

REV	DATE	AMENDMENT	DRAWN
hd architects			
Helyer Davies Architects Ltd 1 The Old Flour Mill, Emsworth, PO10 7BT 01243 370 715 www.hdarchitects.co.uk mail@hdarchitects.co.uk			
CLIENT Mr J Nelson			
PROJECT 7 Wicks Farm Cottages Ford Lane Ford BN18 0DQ			
DRAWING EXISTING - Plans - Elevations - Site location plan and block plan			SCALE as noted @A1
DATE September 2015		DRAWN TW	
DRAWING NUMBER 15145-01		REVISION -	