
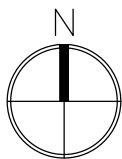


7 WICKS FARM COTTAGES, FORD, BN18 0DQ - Proposed

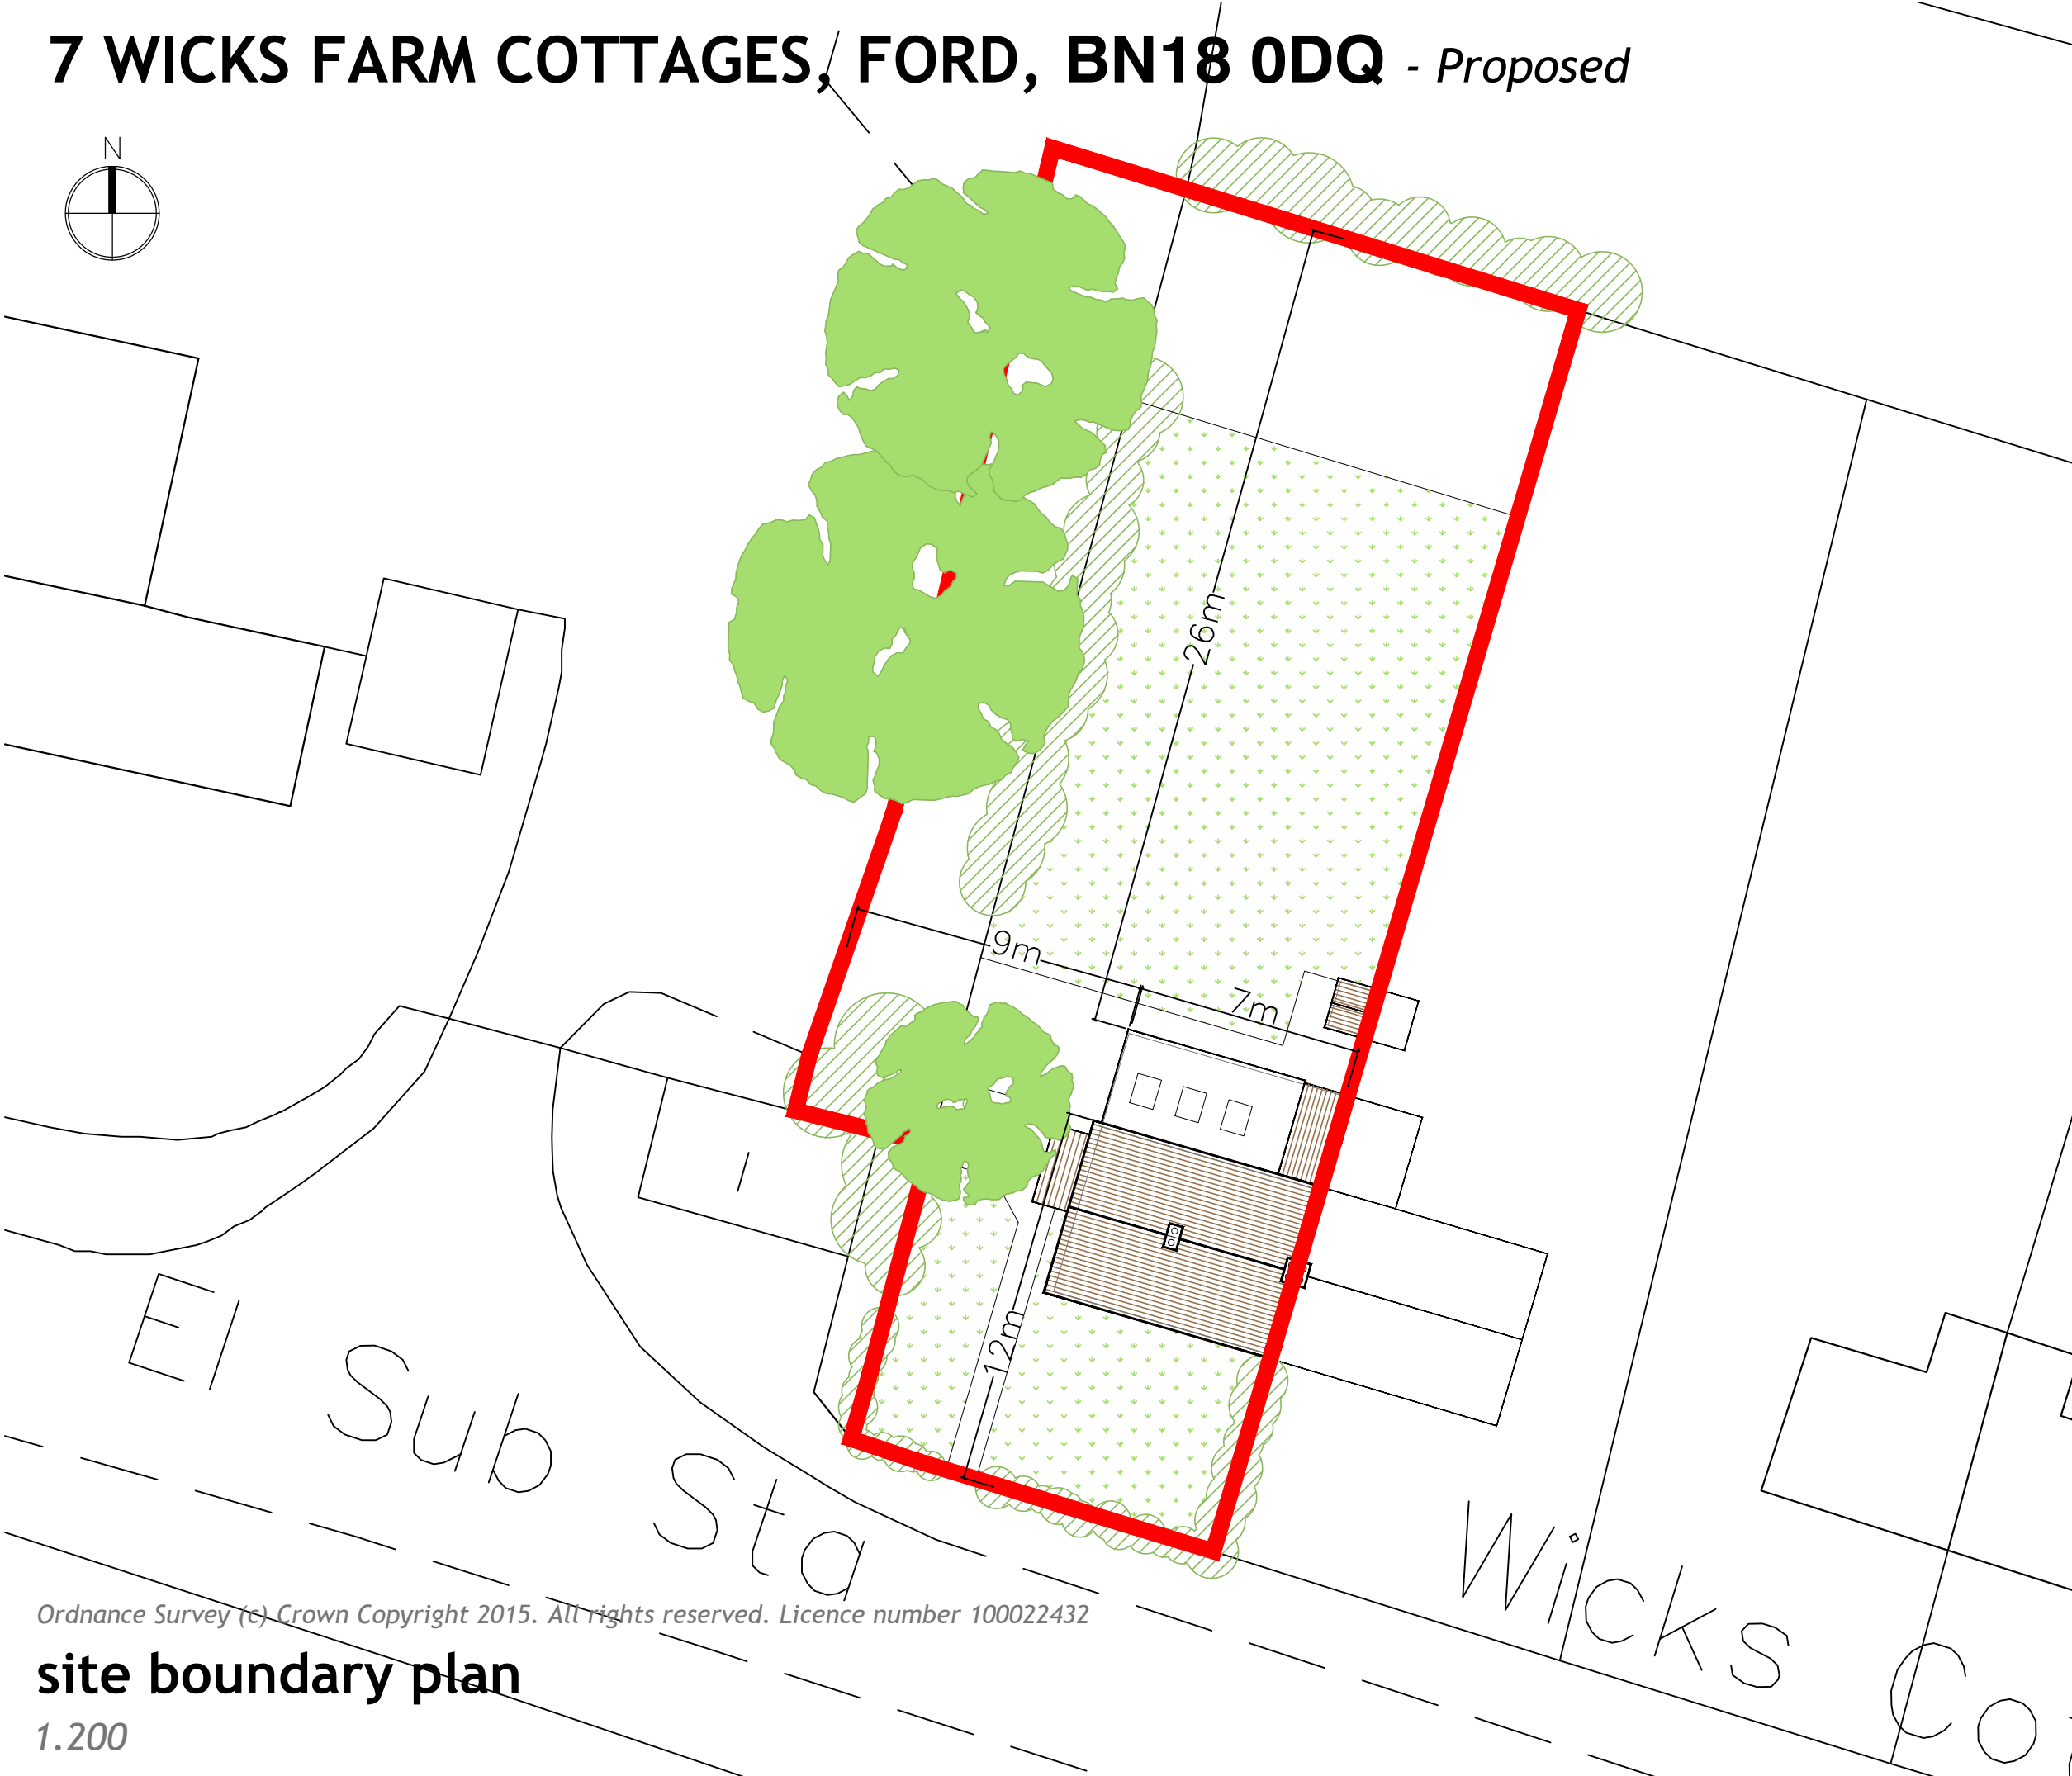

NOTES:

Dimensions to be checked on site before commencing work. Any discrepancies shall be reported to the architect immediately.

Do not scale from these drawings except for planning purposes.

Use figured dimensions only.

Where applicable this drawing is to be read in conjunction with other consultants' drawings.

All drawings to be read in conjunction with specification and all other drawings including structural engineer and mechanical and electrical drawings / specification

REV	DATE	AMENDMENT	DRAWN



Helyer Davies Architects Ltd
1 The Old Flour Mill,
Emsworth, PO10 7BT
01243 370 715
www.hdarchitects.co.uk mail@hdarchitects.co.uk

CLIENT
Mr J Nelson

PROJECT
7 Wicks Farm Cottages
Ford Lane
Ford
BN18 0DQ

DRAWING
PROPOSED
- Plans
- Elevations
- Block plan

SCALE
as noted @A3

DATE	September 2015	DRAWN	TW
DRAWING NUMBER	15145-03	REVISION	*

Ordnance Survey (c) Crown Copyright 2015. All rights reserved. Licence number 100022432

site boundary plan

1.200