


N

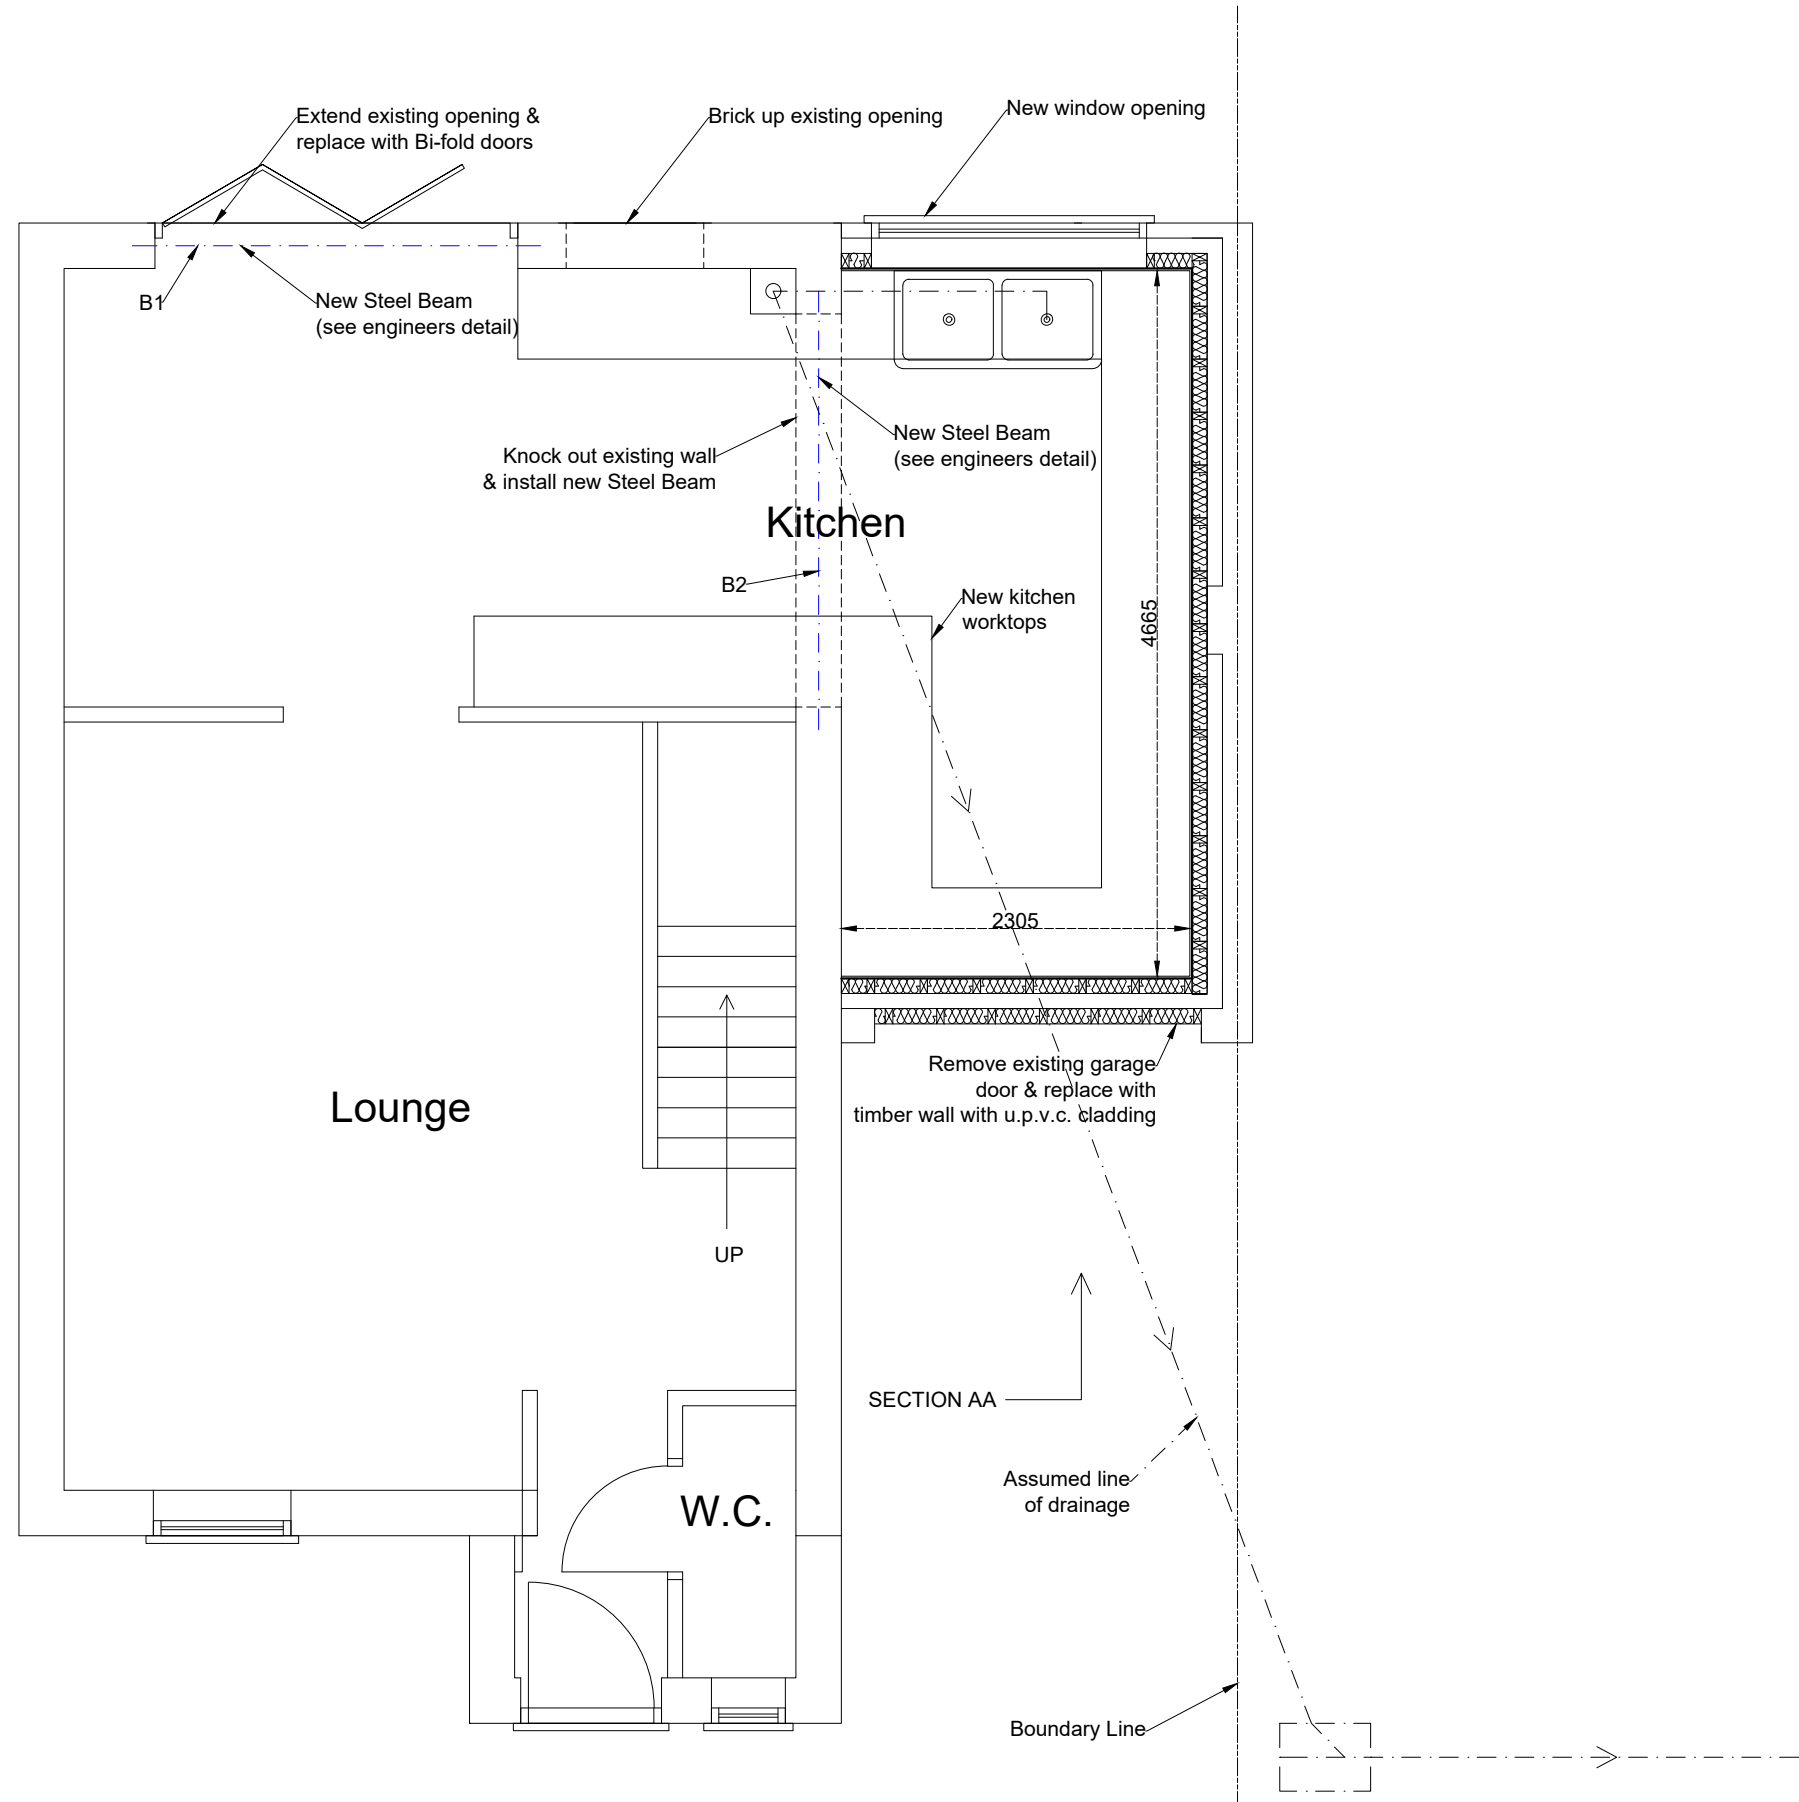

This drawing is for the purpose of planning and building control. Do not scale from this drawing for construction. The builder is responsible for checking on site all dimensions and relevant information prior to the commencement of work

PLAN2BUILDSUSSEX.CO.UK

Mr. & Mrs. Macsweeney  
7 The Peregrines, Beagle Drive, Yapton  
West Sussex BN18 0NY  
PROPOSED GROUND FLOORPLAN  
Date: August 2021 Scale 1:50 Dwg.no.PR.FP.01