




Eminence Terreal Clay Plain Roof Tile - Flamed Red




SVK Ardonit Textured Fibre Cement Slate

Roof Finishes


For locations of roof finishes see material schedule

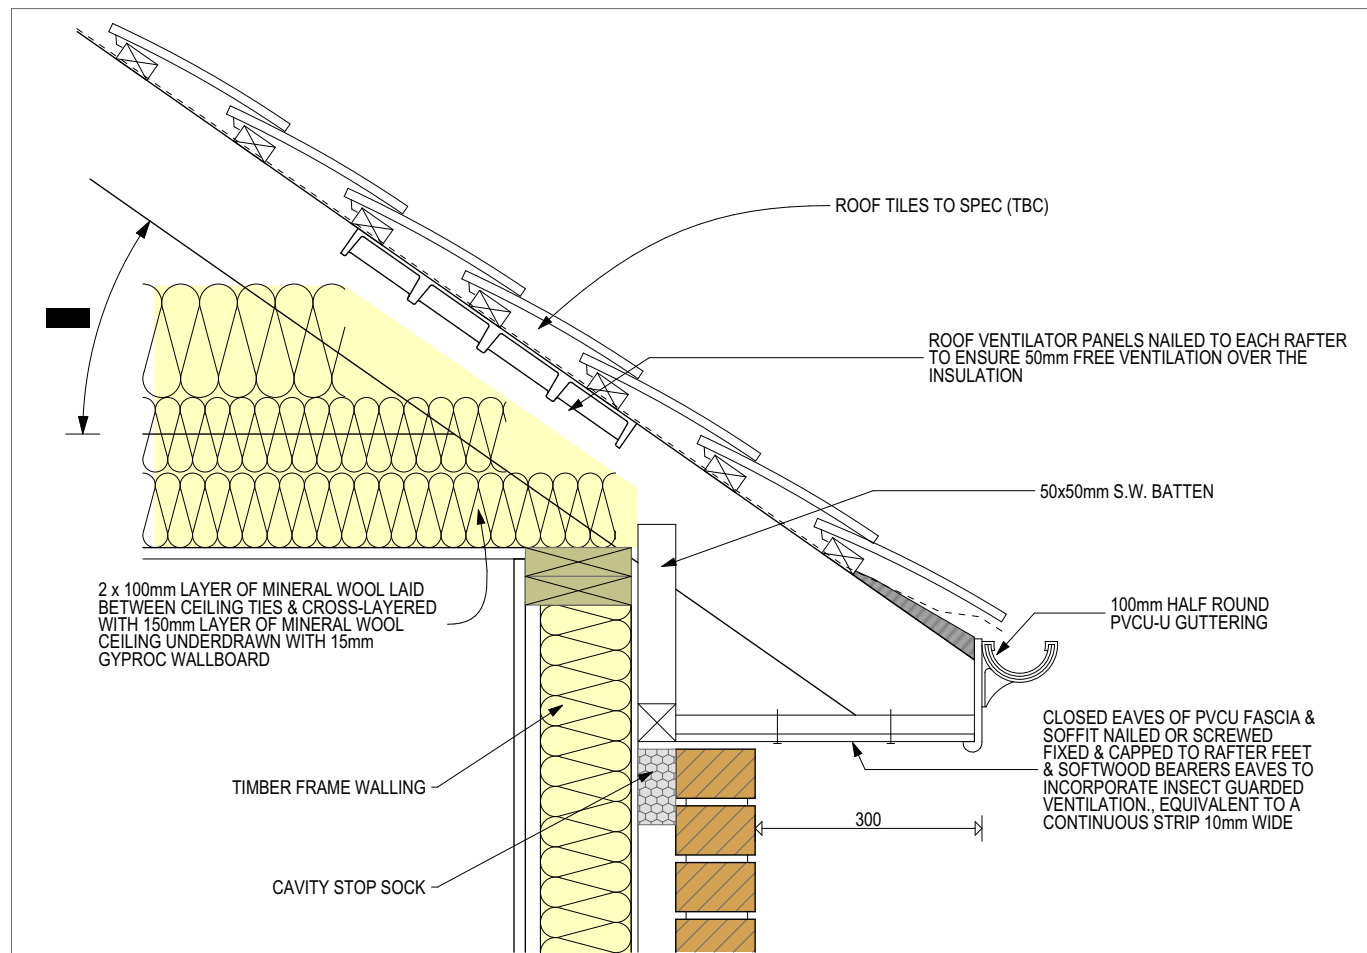

Typical Eaves Detail
SCALE 1:10 @ A1

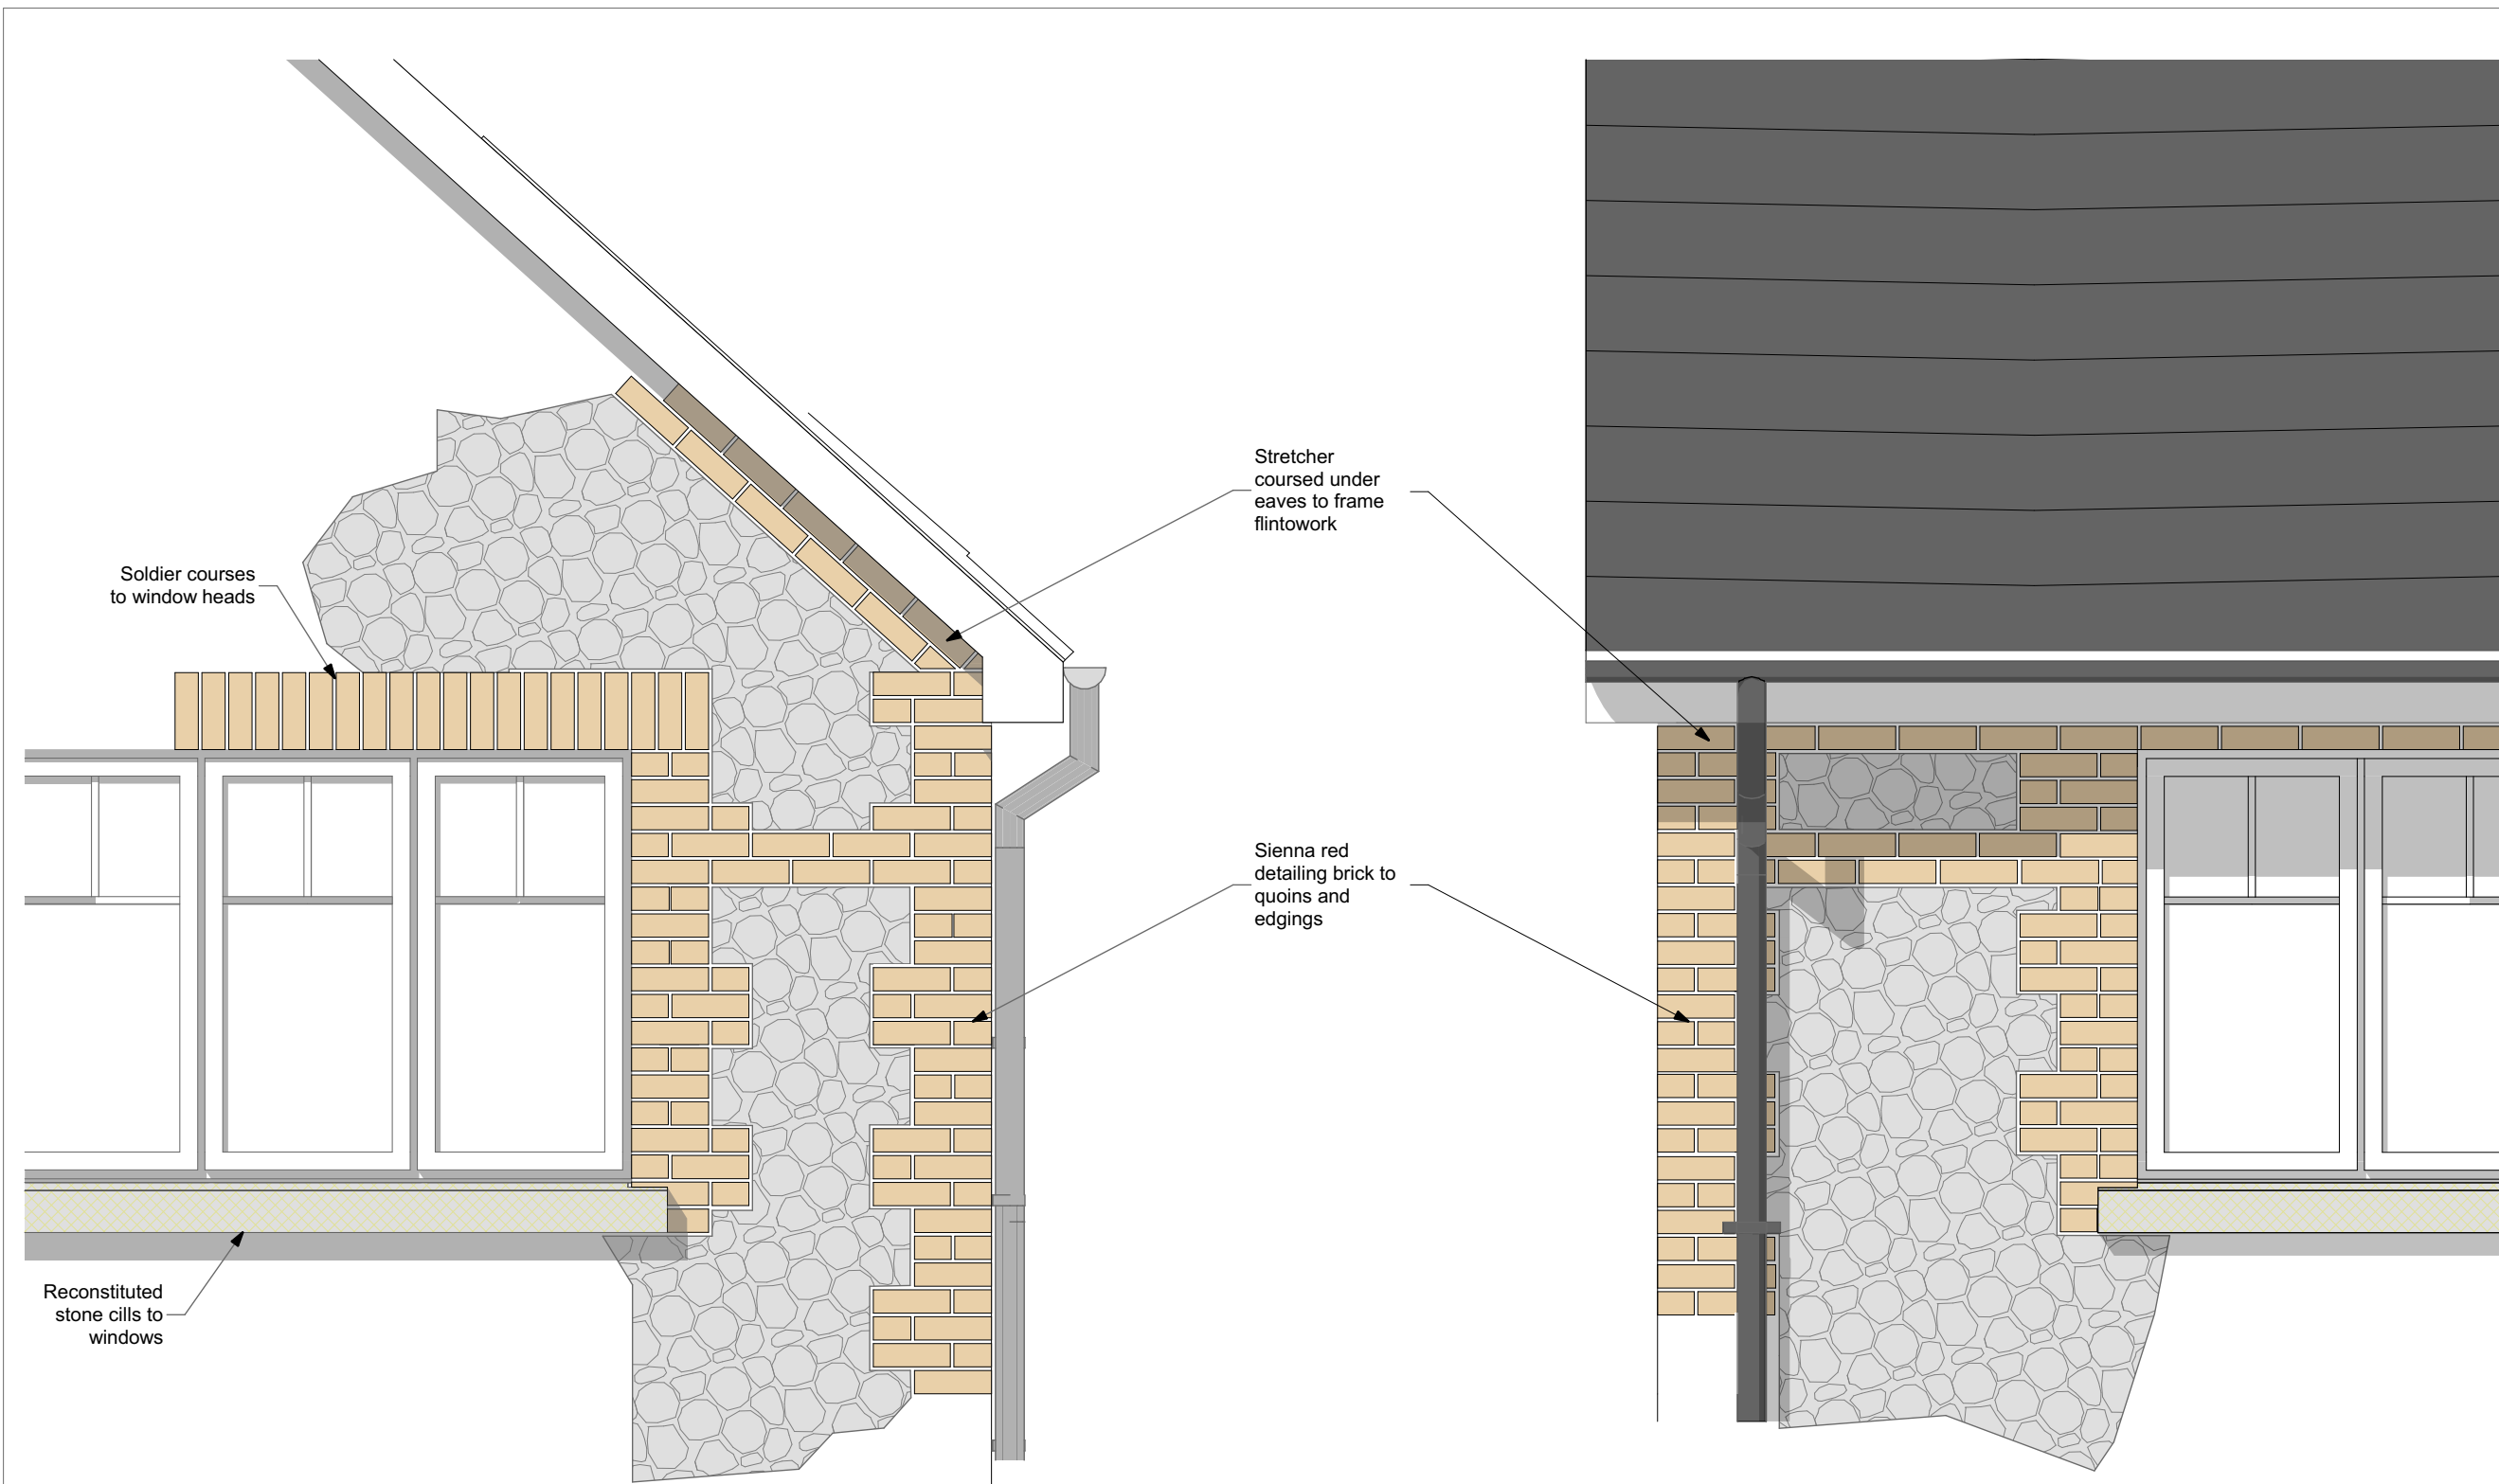

Flint Detailing

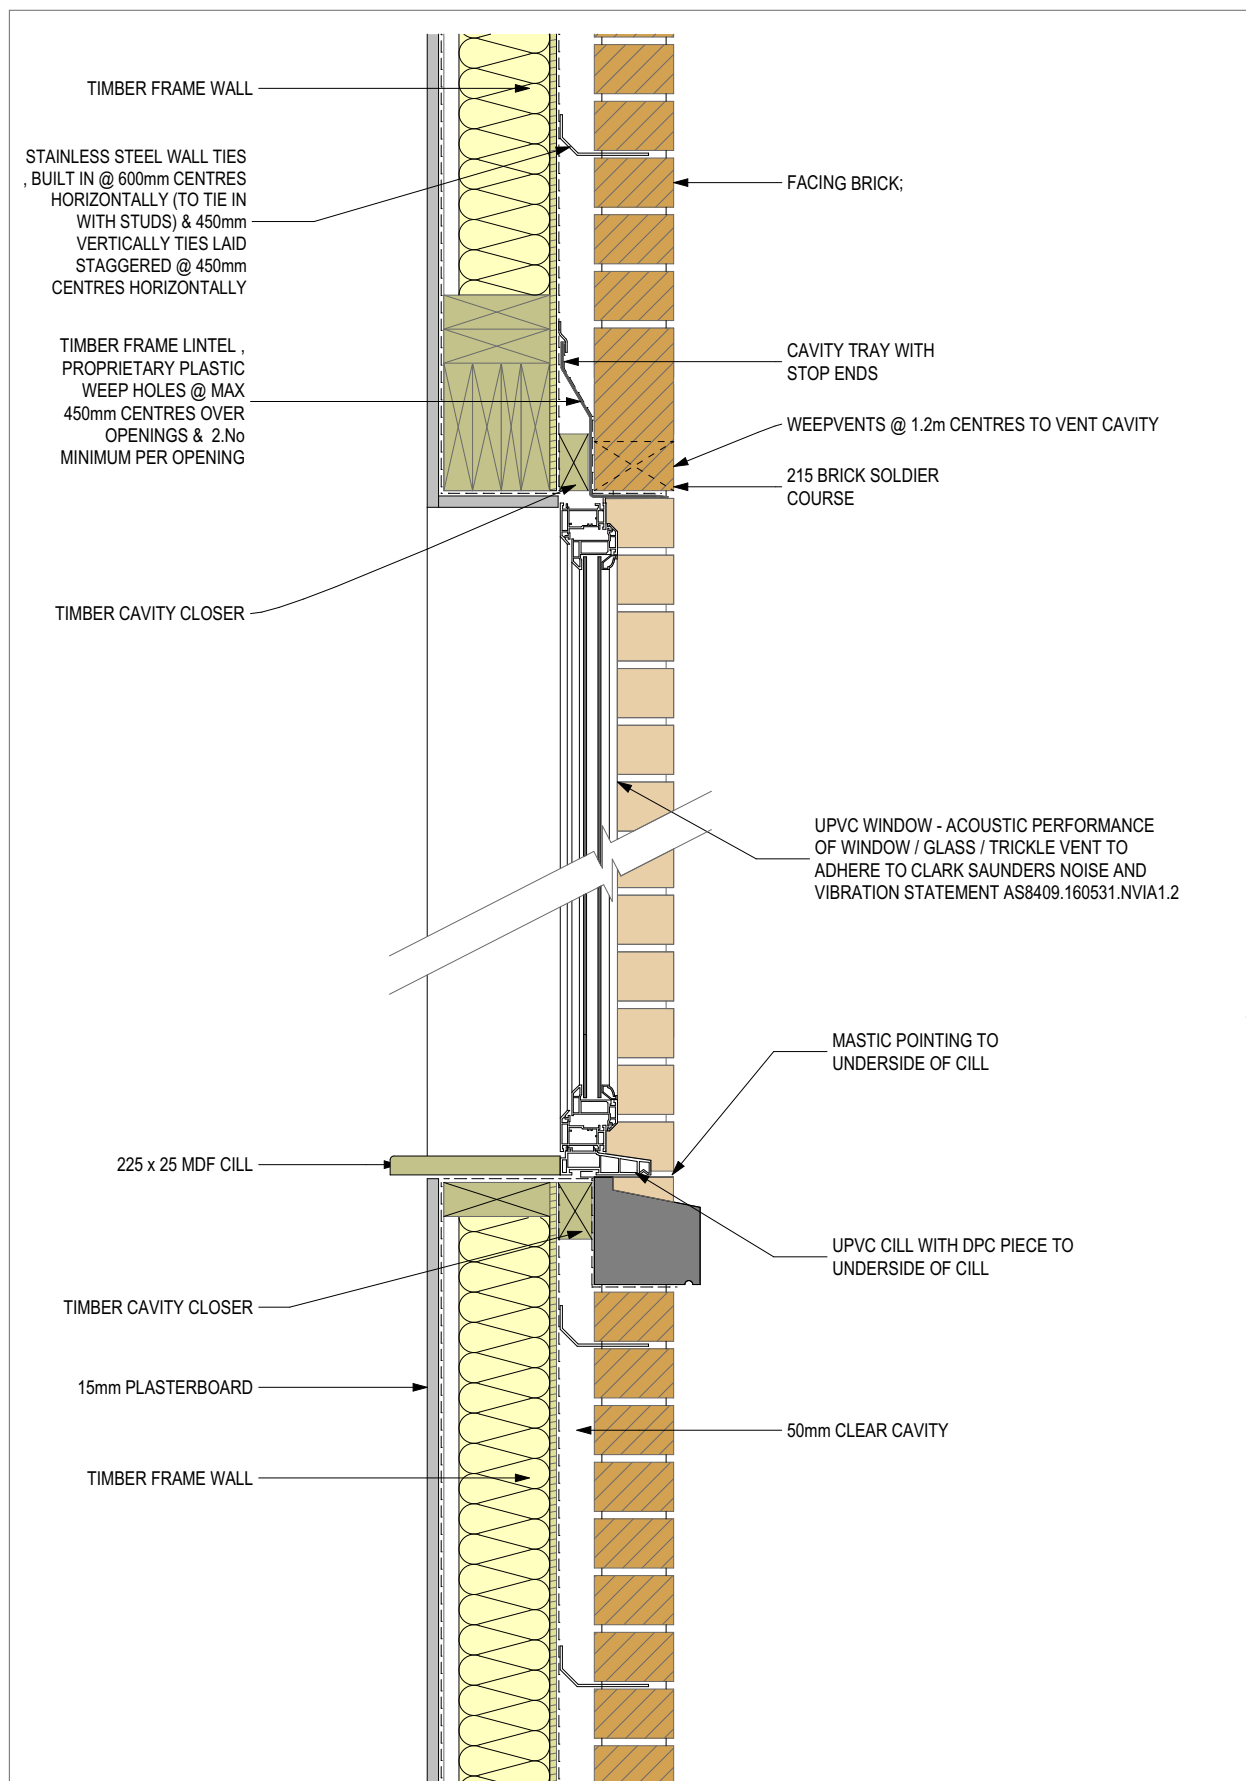


Typical Window Cill & Head Detail
SCALE 1:10 @ A1



Indicative Elevation
PLOTS 9&10 - NTS



Indicative Elevation
PLOT 2 - NTS

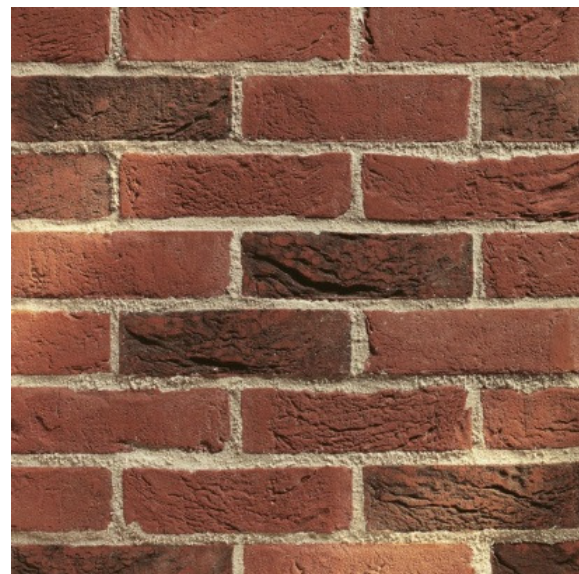

Olde Woodford Red Multi
Detailing will be used in same brick for projecting bands, soldier coursing and quoining



Freshfield Lane FLB First Quality Multi Facing Brick
Detailing will be used in same brick for projecting bands, soldier coursing and quoining



Knapped Flint Blocks with Birdsbeak Pointing
Olde Woodford Red Multi brickwork used for detailing



Painted Brickwork
Colour - White



Stone Cills
Portland Stone

TO BE READ IN
CONJUNCTION WITH
MATERIAL SCHEDULE

Crayfern
HOMES

Victoria House 14 St Johns Road Hedge End Southampton Hampshire SO30 4AB
Tel 01489 773577 * Fax 01489 787111 * E mail sales@crayfernhomes.co.uk

Do not scale this drawing. Use written dimensions only. All dimensions are to be checked on site prior to commencement of work. This drawing is the copyright of Crayfern Homes Limited and may not be copied, altered or reproduced in any way without their written authority.

STATEMENT OF DETAIL - MATERIALS

DEVELOPMENT AT:
LAND OFF BURDELL ROAD
YAPTON


FOR
CRAYFERN HOMES LIMITED

Scale : AS STATED Date : FEB 18
Drawing No : 115.15_PL500



WHITE UPVC WINDOW

Example above showing profile as used on a similar development

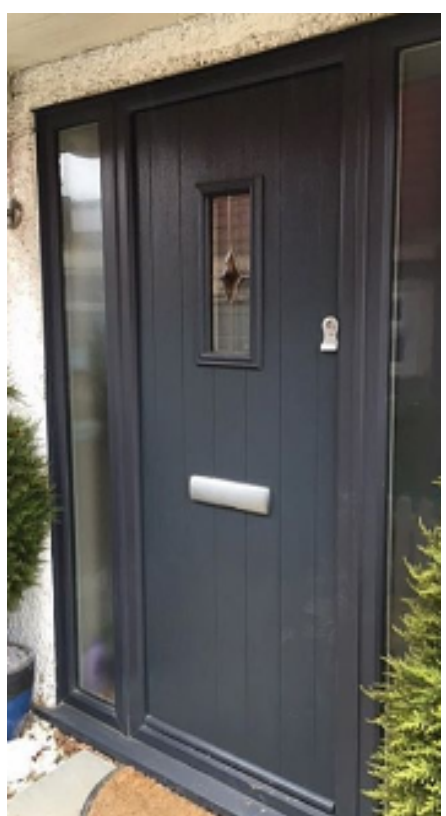

BLACK GRP ENTRANCE DOOR