


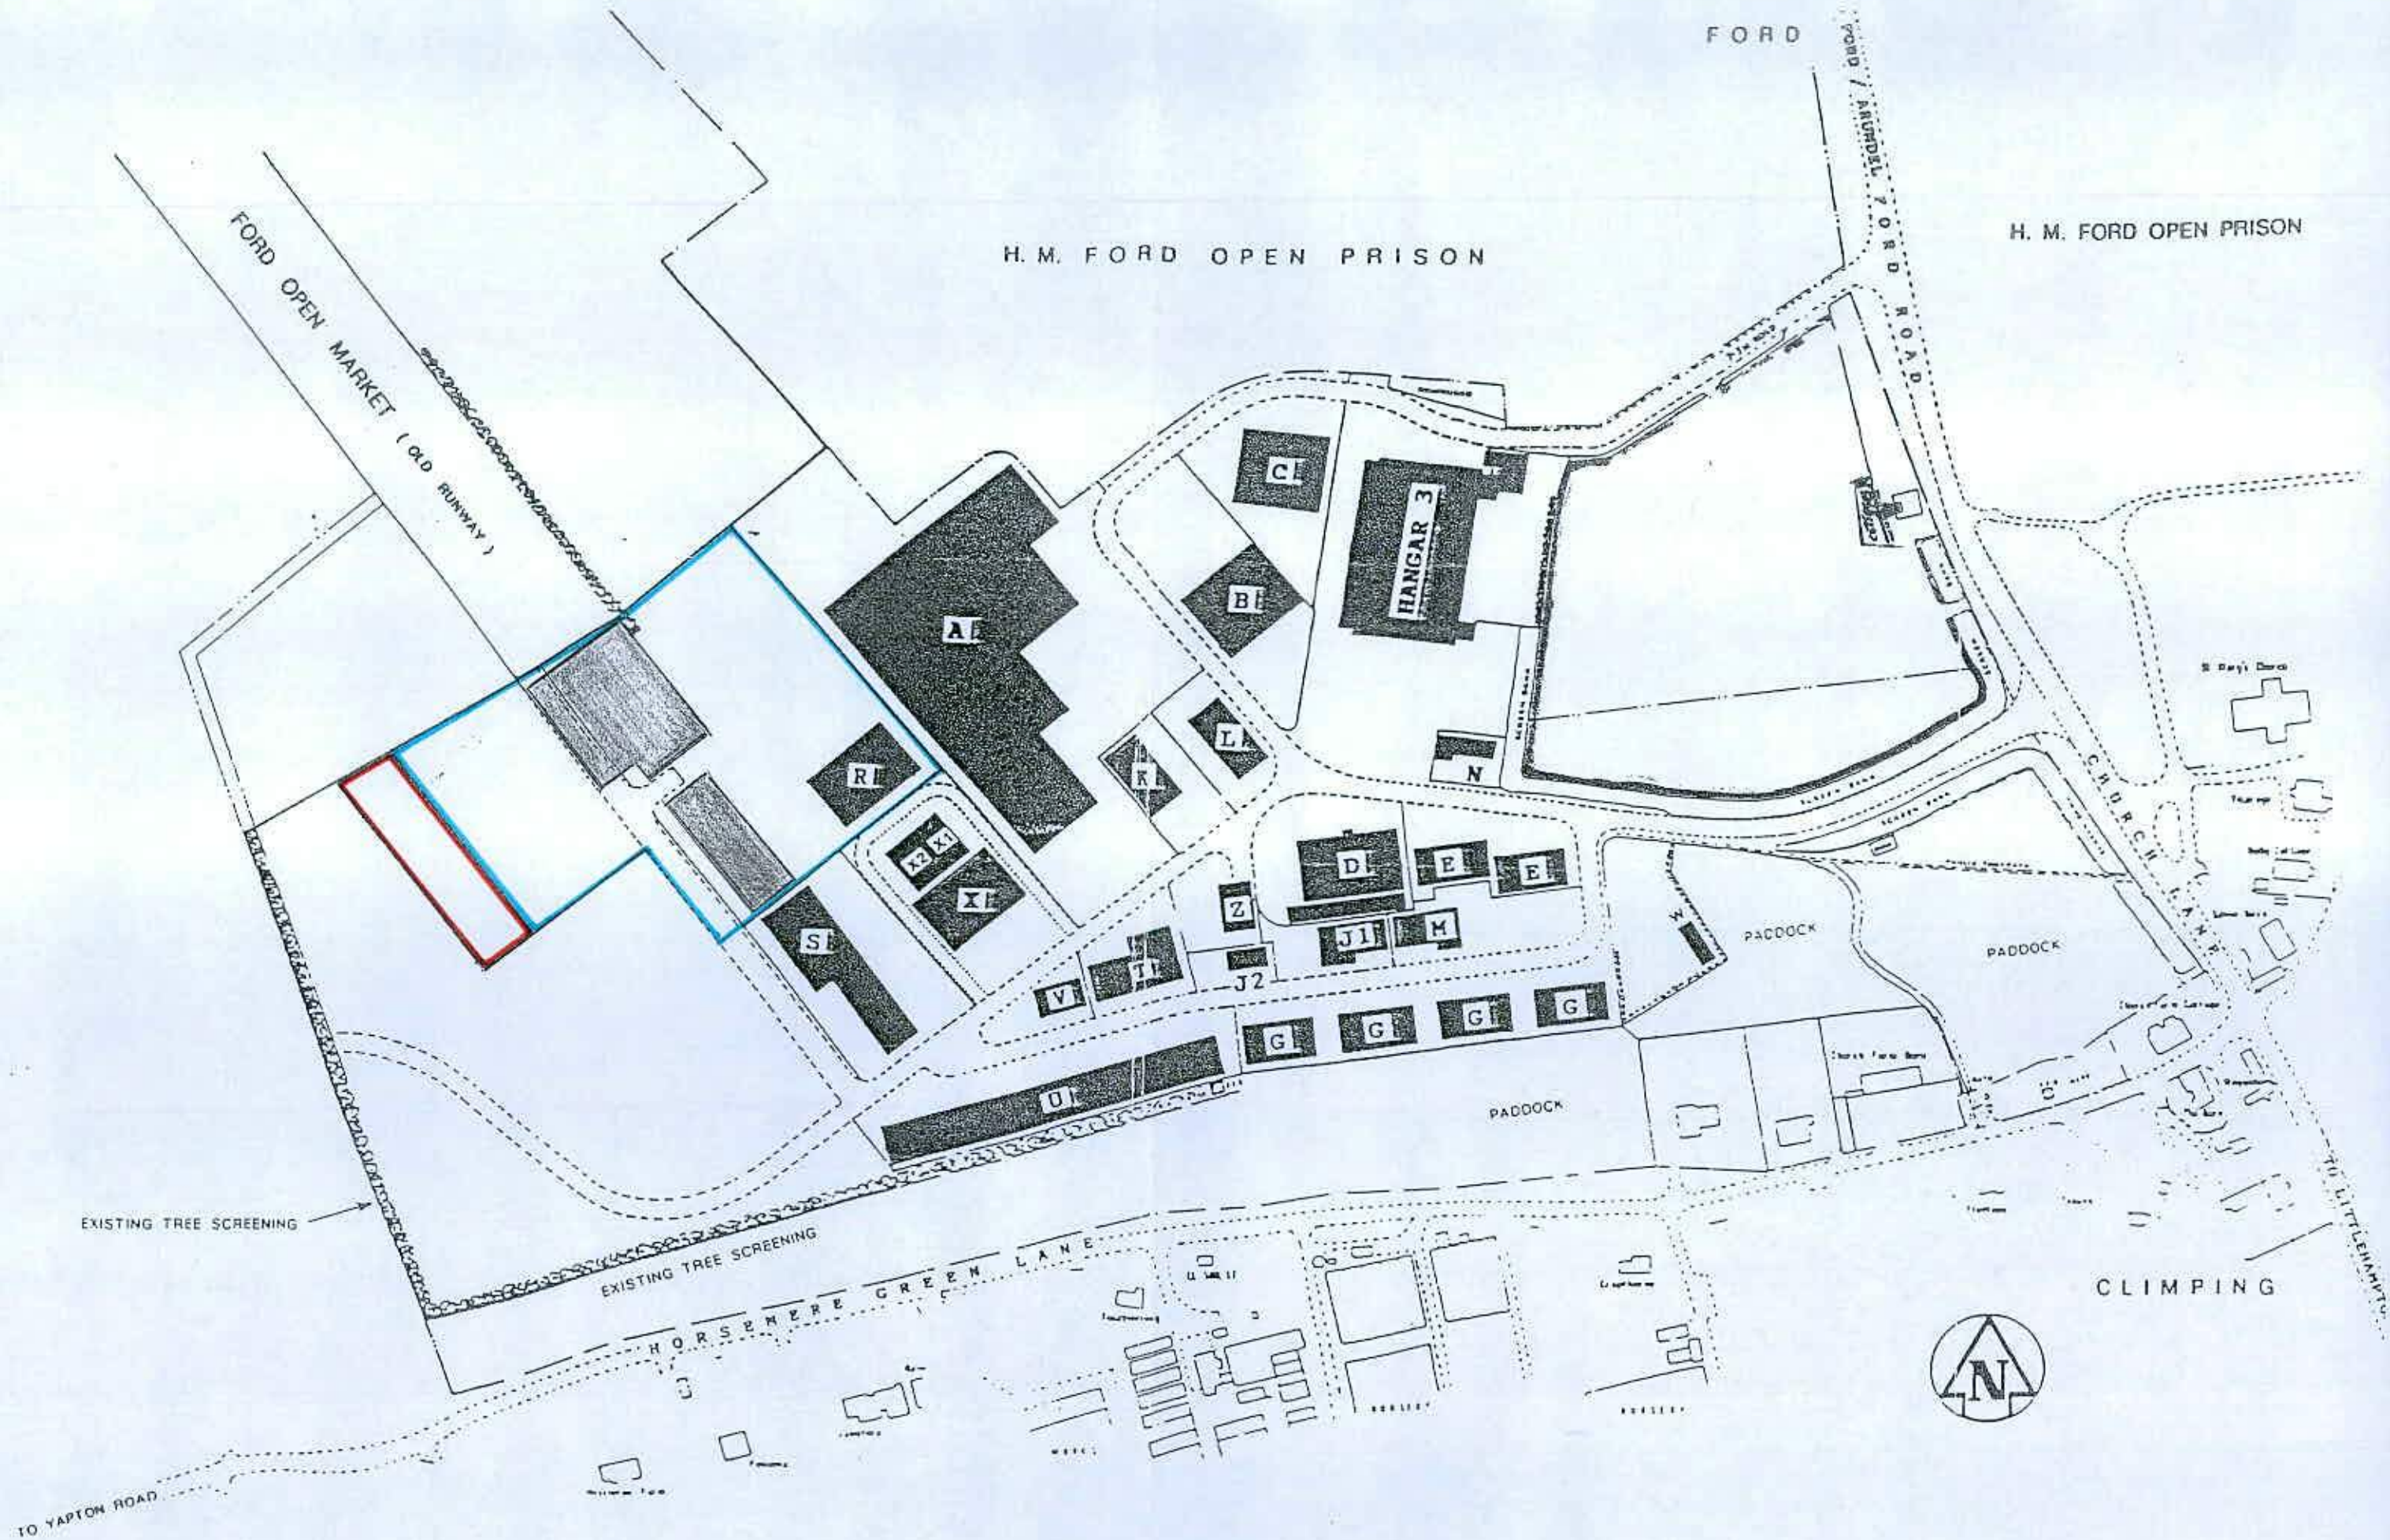

LOCATION PLAN - RUDFORD IND. ESTATE
 FORD ROAD, FORD, Nr. ARUNDEL, WEST SUSSEX.

SCALE 1:2500