


NOTES:

1. THIS DRAWING IS TO BE READ IN CONJUNCTION WITH THE RELEVANT SPECIFICATION, INC. RISK ASSESSMENTS AND ALL OTHER RELATED DRAWINGS ISSUED BY THE ENGINEER.
2. DO NOT SCALE FROM THIS DRAWING. WORK FROM FIGURED DIMENSIONS ONLY.
3. ALL DIMENSIONS SHOWN ON THIS DRAWING ARE IN METRES UNLESS OTHERWISE STATED.
4. ALL DIMENSIONS, LEVELS AND SURVEY GRID CO-ORDINATES ARE TO BE CHECKED ON SITE AND THE ENGINEER NOTIFIED IMMEDIATELY OF ANY DISCREPANCIES PRIOR TO THE COMMENCEMENT OF THE WORKS.
5. NO DEVIATION FROM THE DETAILS SHOWN ON THIS DRAWING IS PERMITTED WITHOUT PRIOR PERMISSION FROM THE ENGINEER.
6. ANY WORKS OUTSIDE RED SITE BOUNDARY ARE FOR INFORMATION PURPOSES ONLY, UNLESS SPECIFICALLY NOTED. ALL WORKS OUTSIDE THE SITE BOUNDARY WILL BE UNDERTAKEN BY OTHERS UNDER A SEPARATE CONTRACT.

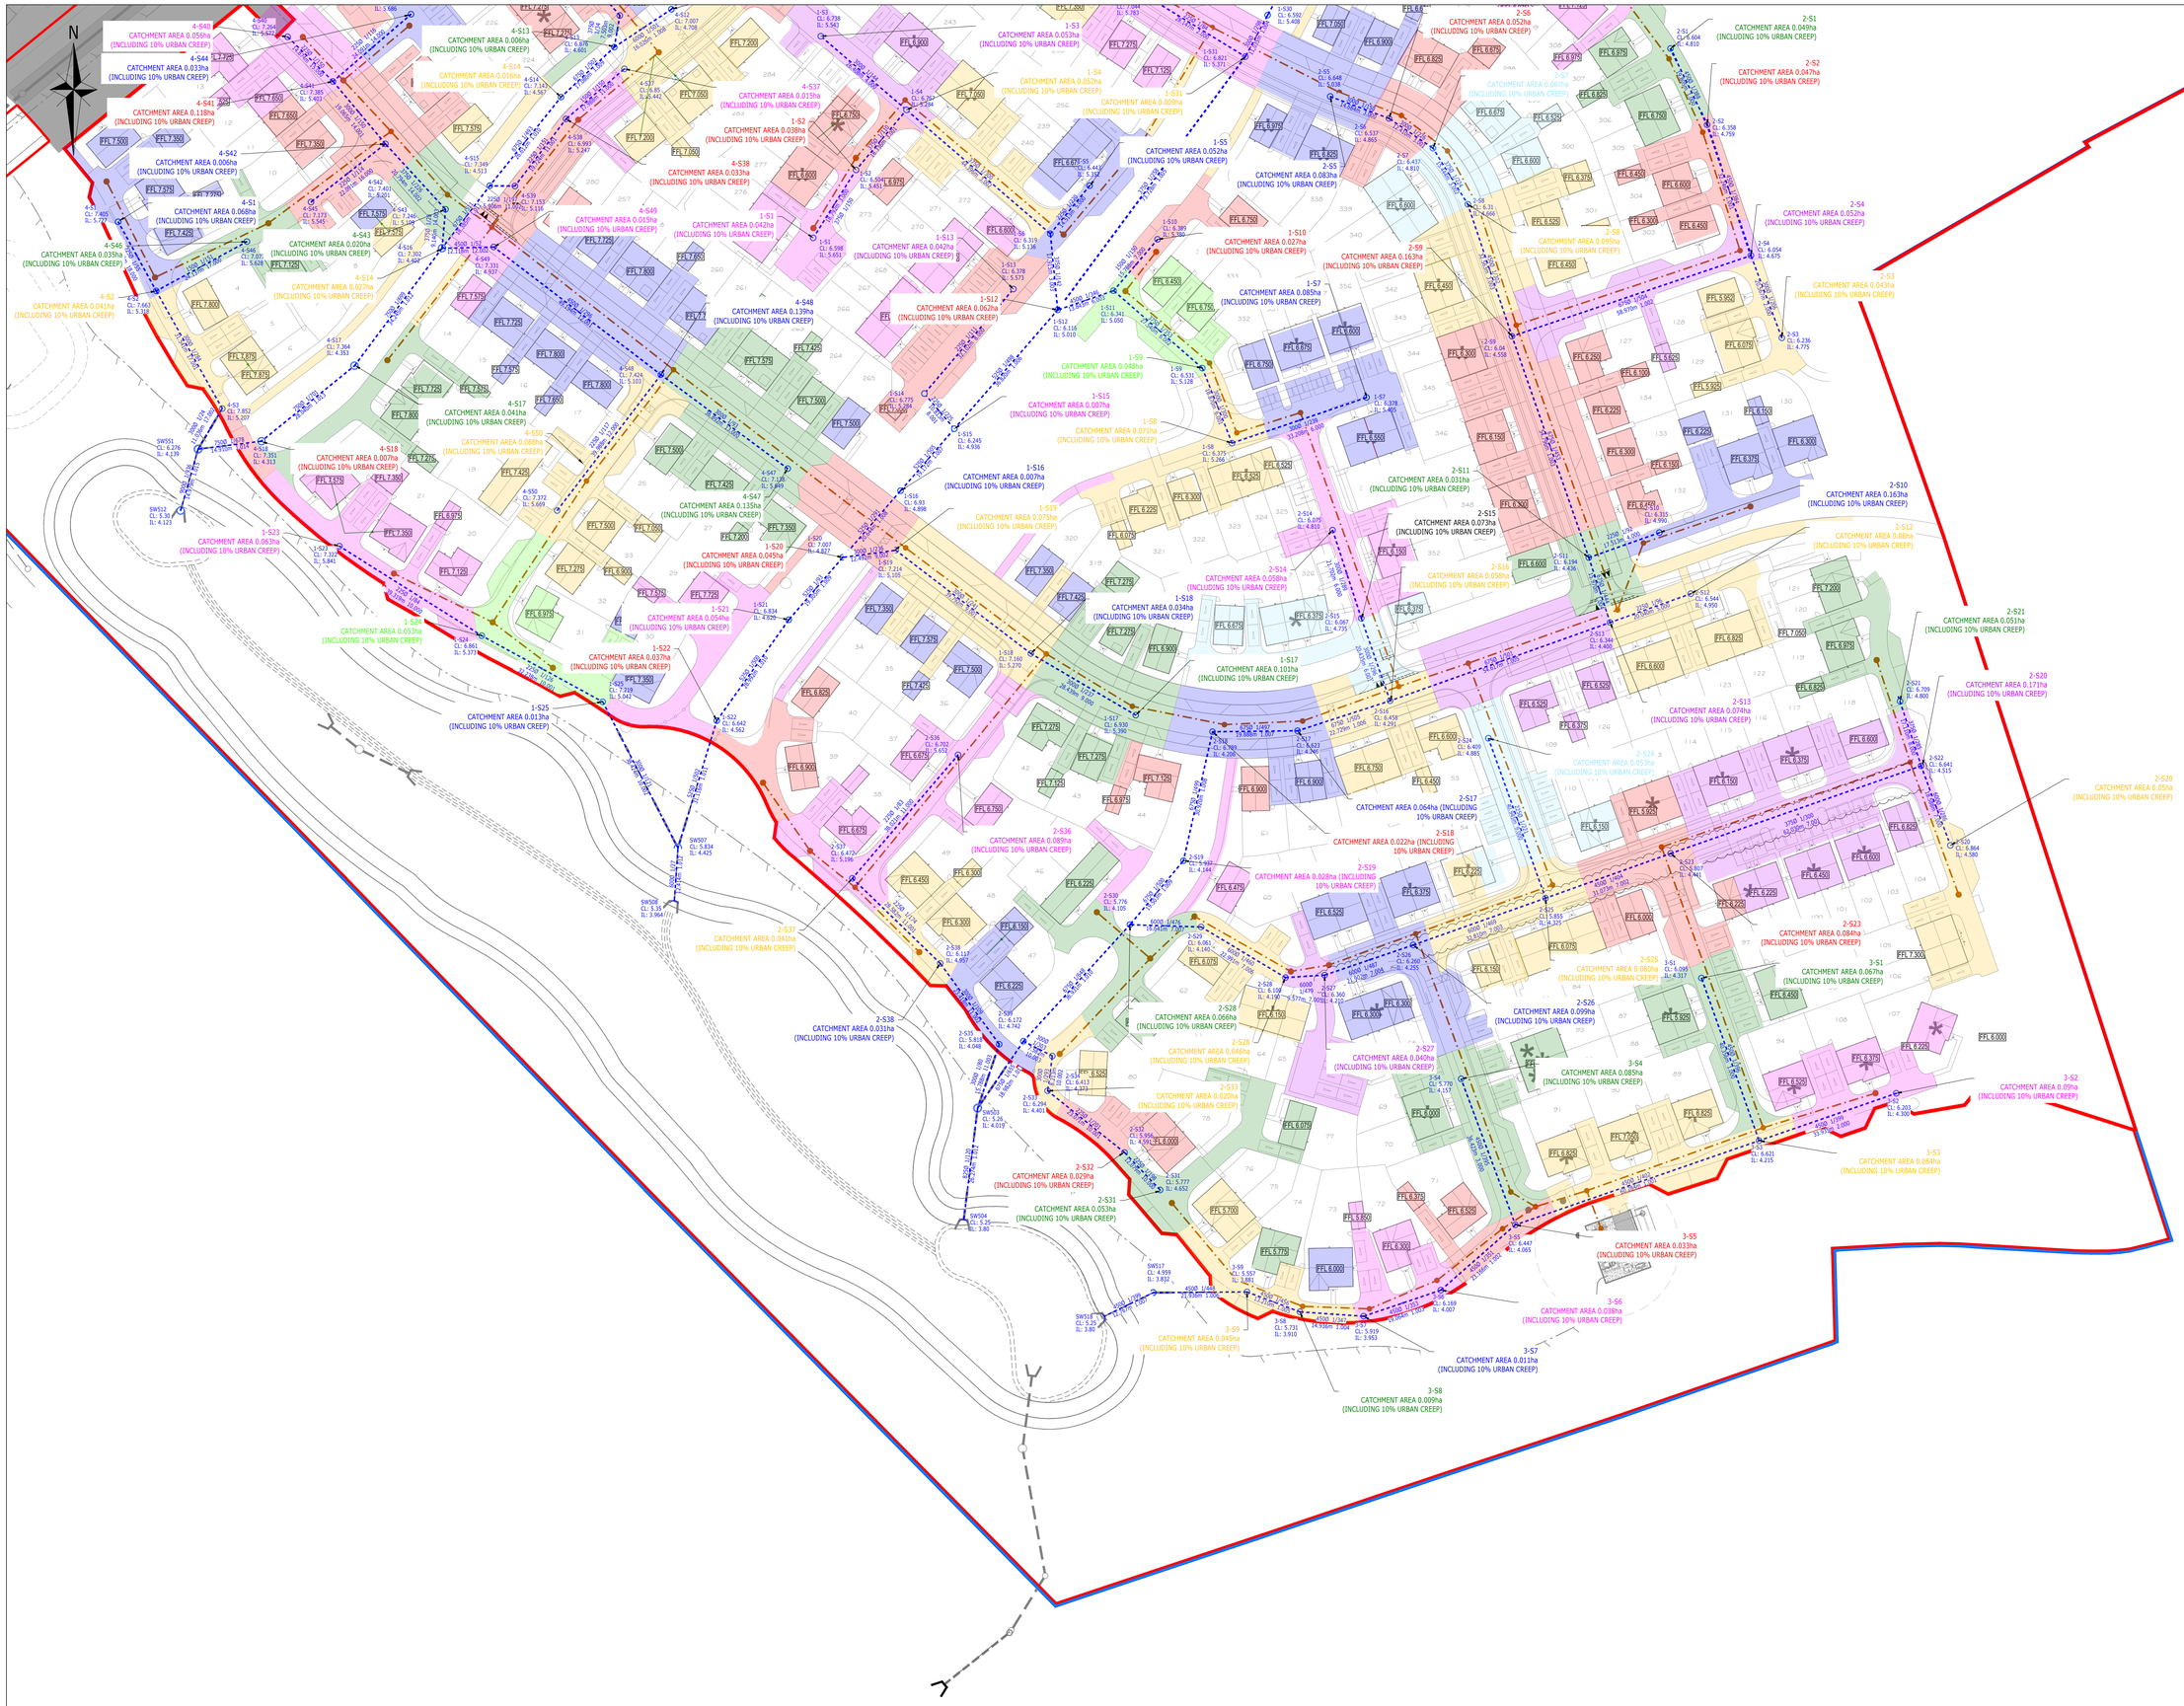


KEYPLAN

0m 5m 25m

Scale: 1:500 @ A0

PRELIMINARY

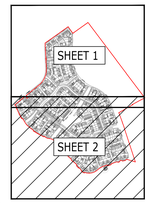FOR PLANNING

| Rev | Description | Drn | Chk | App | Date |
|---|---|---|---|---|---|
| - | PRELIM ISSUE | CG | CG | MNR | 22.07.25 |


ARDENT CONSULTING ENGINEERS
AN EMPLOYEE OWNED COMPANY

Third Floor
The Hallmark Building
52-56 Leadenhall Street
London
EC3M 5JE

Tel: 020 7680 4088
Web: www.ardent-ce.co.uk
E-mail: enquiries@ardent-ce.co.uk


Client

VISTRY SOUTH EAST

Project Title:

THE LANDING, LAND AT FORD AIRFIELD, FORD

Drawing Title:

RM4 - CATCHMENT AREAS PLAN (SHEET 2)

| Drawn by | Checked by | Approved by |
|---|---|---|
| CG | CG | MNR |
| A0 Scale | Date | Revision |
| 1:500 | 22.07.25 | - |

Drawing Number

2205771-226


Reproduced from/based upon Ordnance Survey material.
© Crown copyright and database rights 2024 OS AC0000815381


File name: RM4-2208

File Location: y:\ardent projects\2205771 - ford airfield, arun, section 278 works\technical\acad drawings\2205771-225-228-rm4 catchment areas plan.dwg