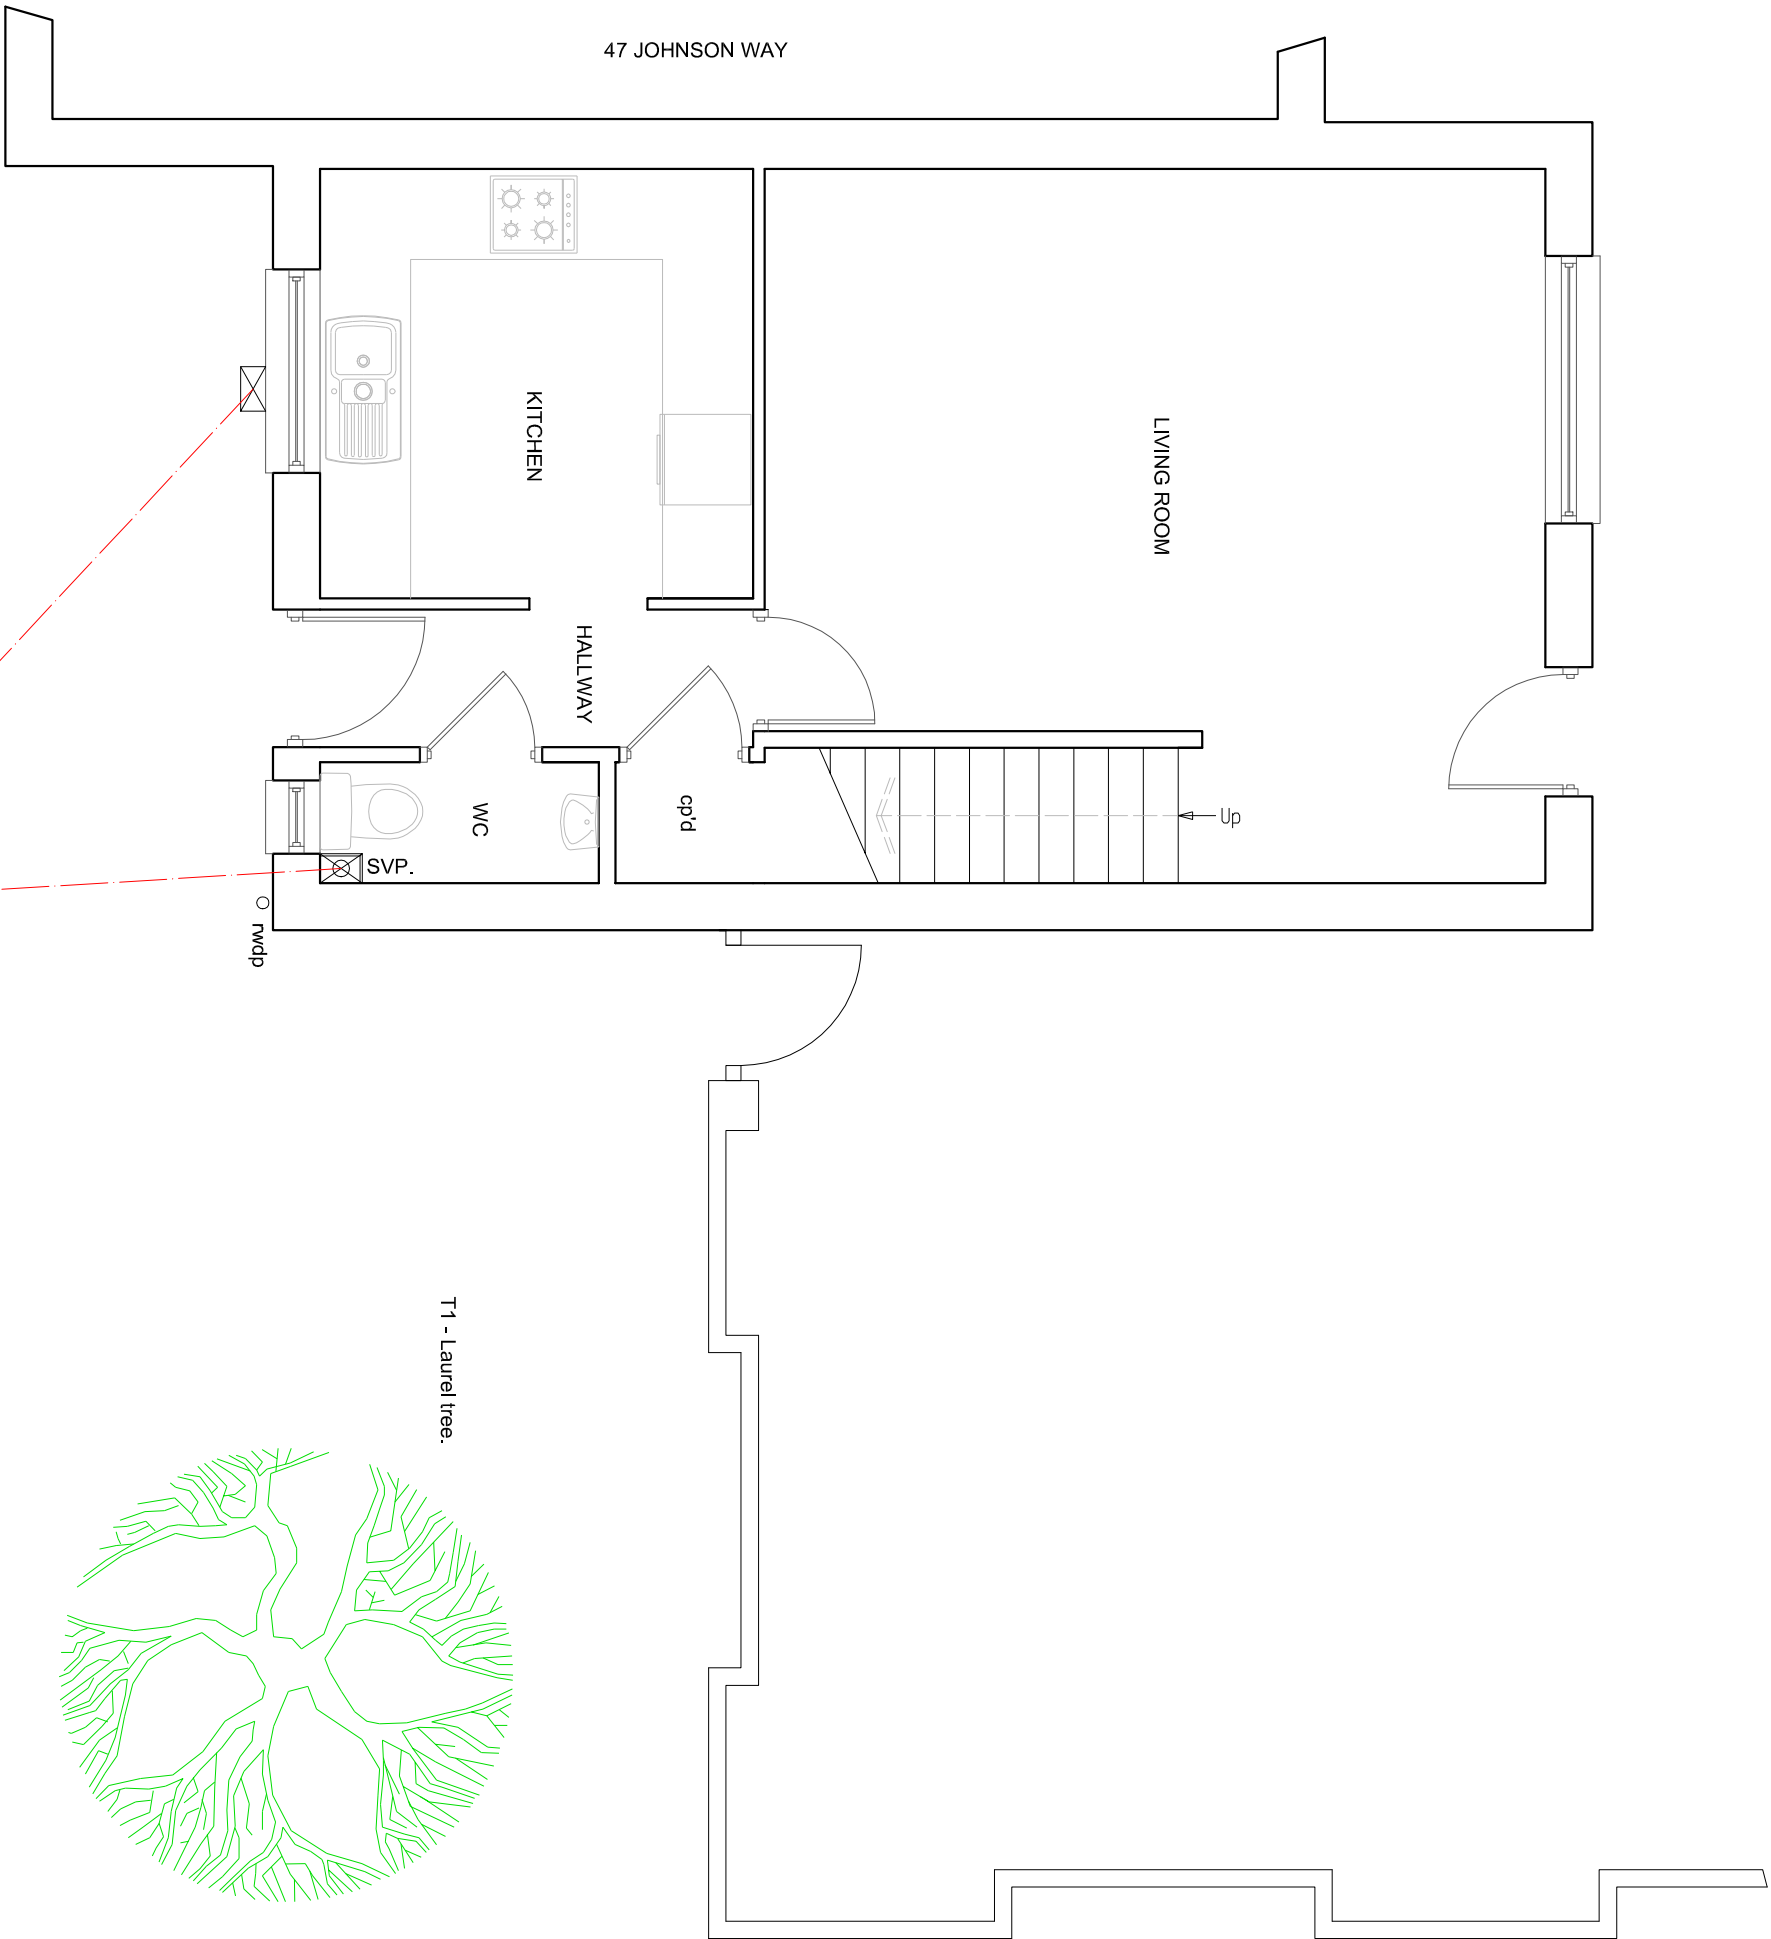


EXISTING GROUND FLOOR PLAN

Existing FW MH.
I. L. = 995 mm.

SUSSEX BUILDING CONSULTANCY LIMITED

49 JOHNSON WAY, FORD,
ARUNDEL, WEST SUSSEX.

SCALE - 1/50 REV - A DATE - 03/07/2019



LABC
partner
3 NORTHGATE ROAD
BOGNOR REGIS
PO21 5LZ
TEL/FAX - (01243) 861379