






Ordnance Survey (c) Crown Copyright 2019. All rights reserved. Licence number 100022432

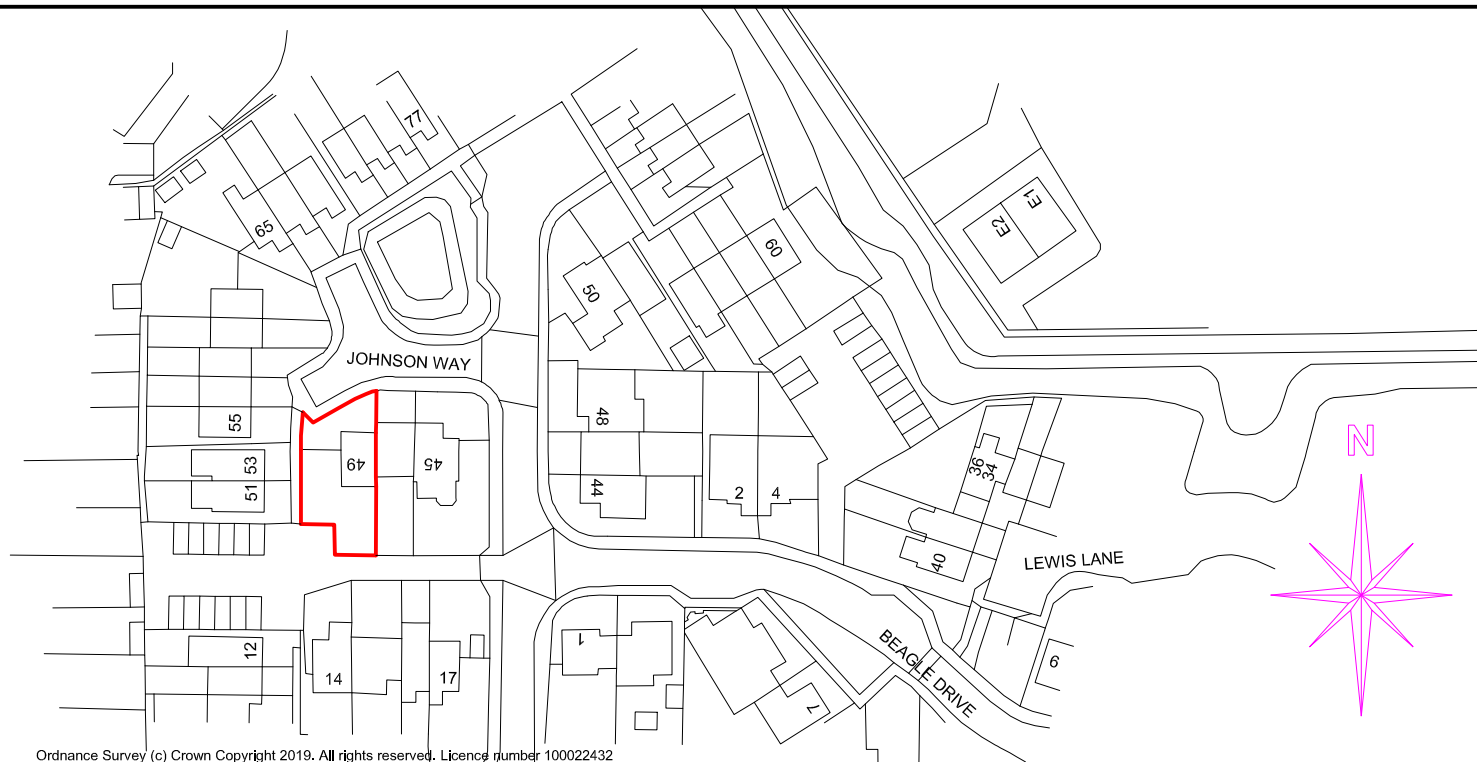

LOCATION PLAN - 1/1250

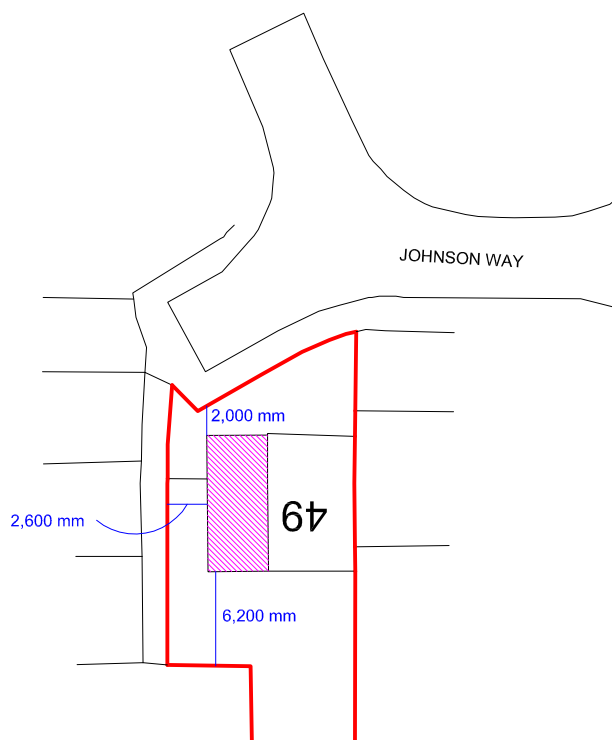

SITE PLAN - 1/500

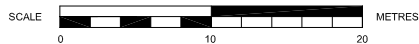

SUSSEX BUILDING CONSULTANCY LIMITED

49 JOHNSON WAY, FORD,
ARUNDEL, WEST SUSSEX.

SCALE - 1/1250 REV - DATE - 25/07/2019



3 NORTHCOTE ROAD
BOGNOR REGIS
PO21 5LZ

TEL/FAX - (01243) 861379