



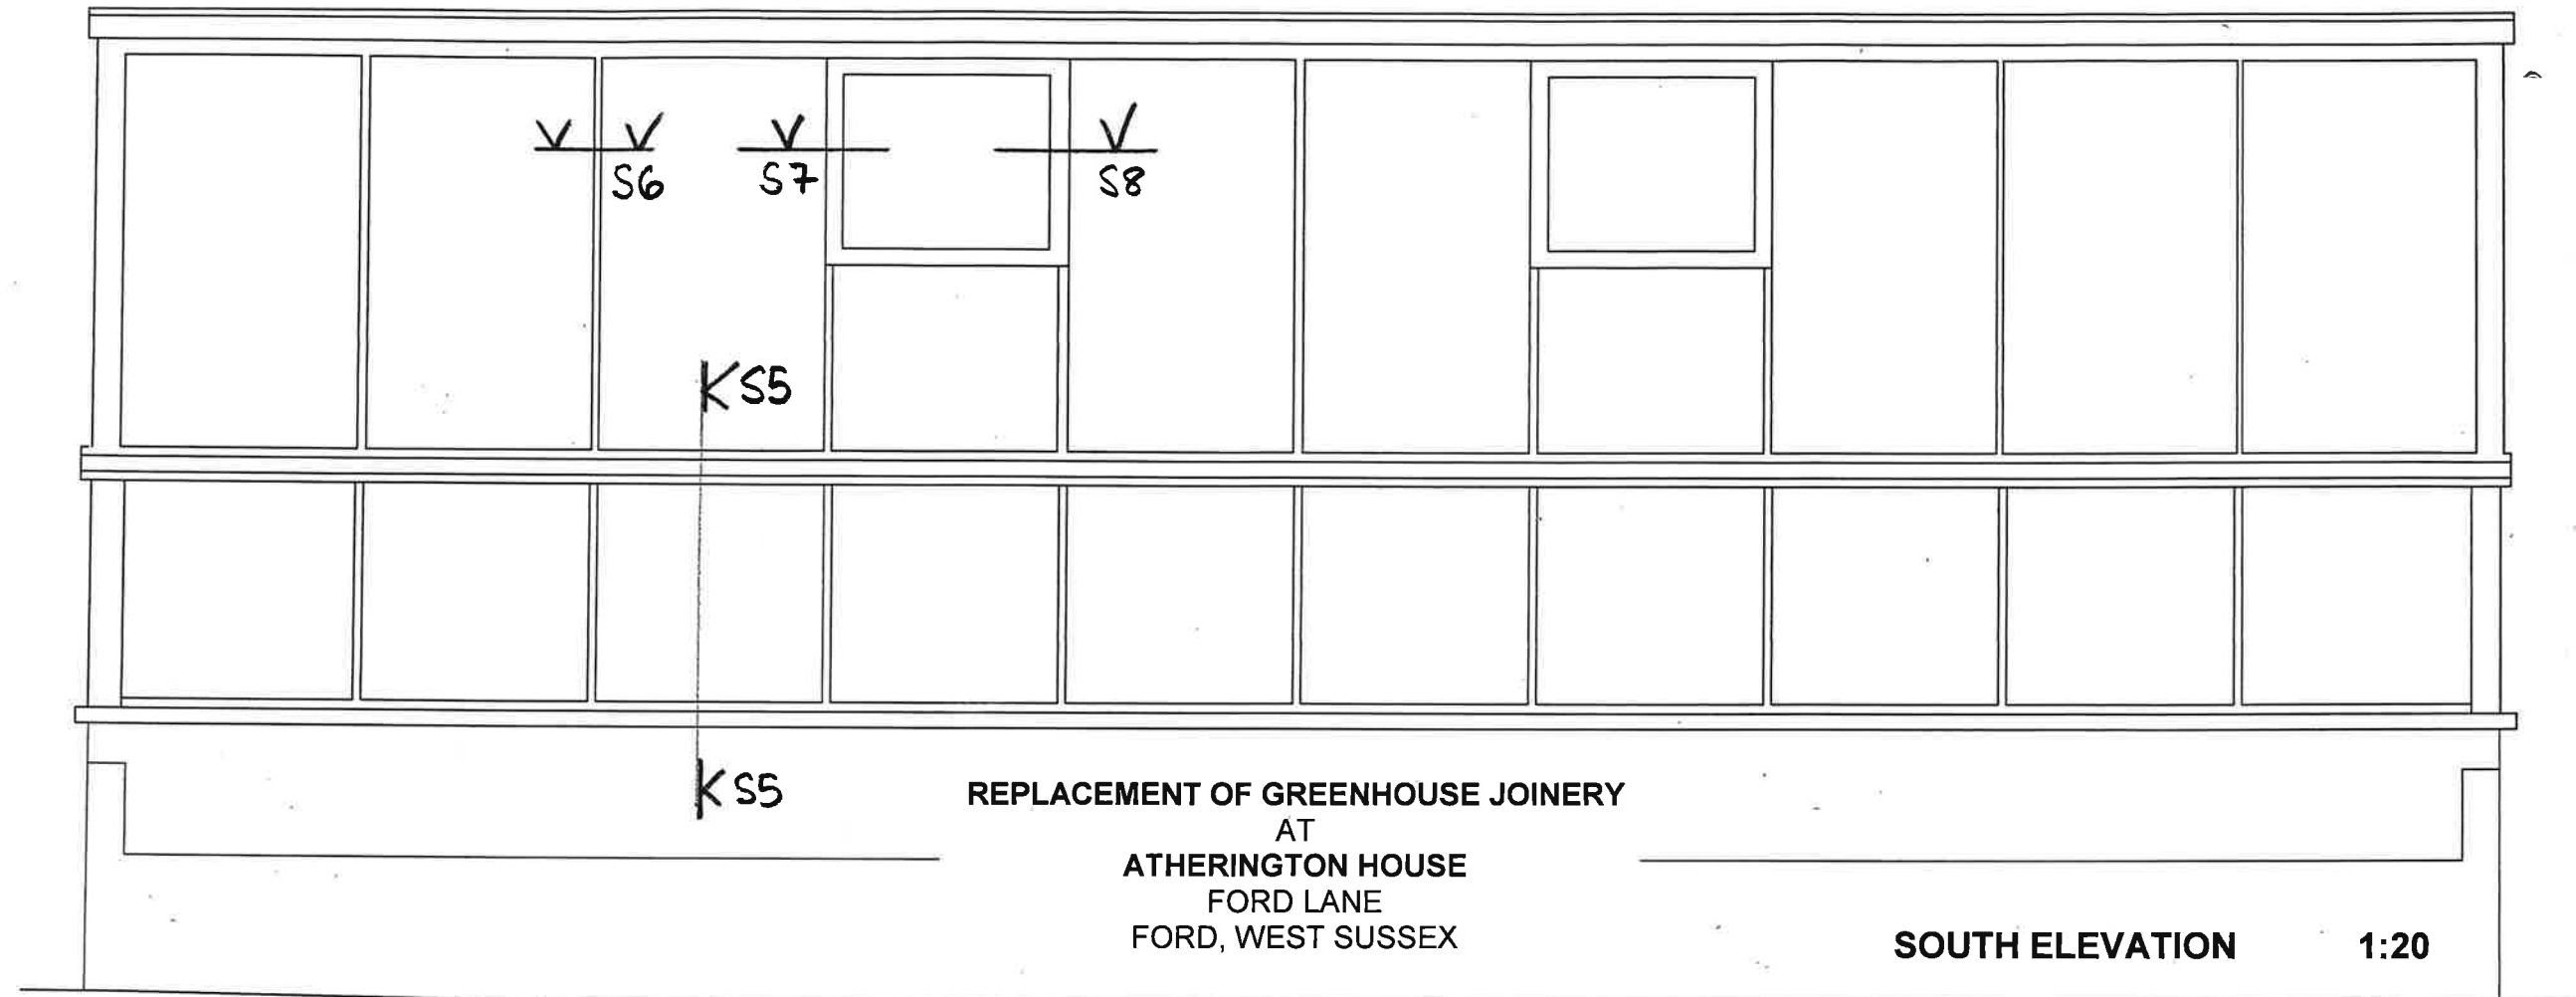


- IMPORTANT**
- Do not scale from this drawing, except for planning purposes, use figured dimensions only. If in doubt ask Douglas Briggs Partnership (01243 576611) or, architecture@douglasbriggspartnership.co.uk
 - All dimensions must be checked on site prior to commencement of work and fabrication.
 - This drawing/document is to be read in conjunction with other consultants/suppliers information and the Architects contract drawings and specifications etc.
 - Any discrepancies between different pieces of information that have been supplied shall be notified immediately to Douglas Briggs Partnership.
 - Any departure from dimensions provided by DBP and the locations, positions or dimensions given in Planning and Building Control approvals shall be notified to Douglas Briggs Partnership prior to departure.
 - This design and copyright remains the property of Douglas Briggs Partnership LLP unless expressly released in writing by Douglas Briggs Partnership LLP.
- originator
- checked

**DOUGLAS BRIGGS
PARTNERSHIP**

INTEGRATED
ARCHITECTURE
AND
TOWN PLANNING

Douglas Briggs Partnership
Flint Barns
Ham Farm
Bosham
West Sussex PO18 1EH
T 01243 576611 F 01243 574816
Email
ideas@douglasbriggspartnership.co.uk
Web
www.douglasbriggspartnership.co.uk

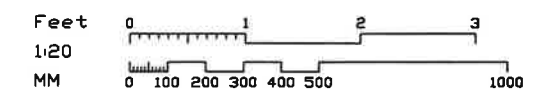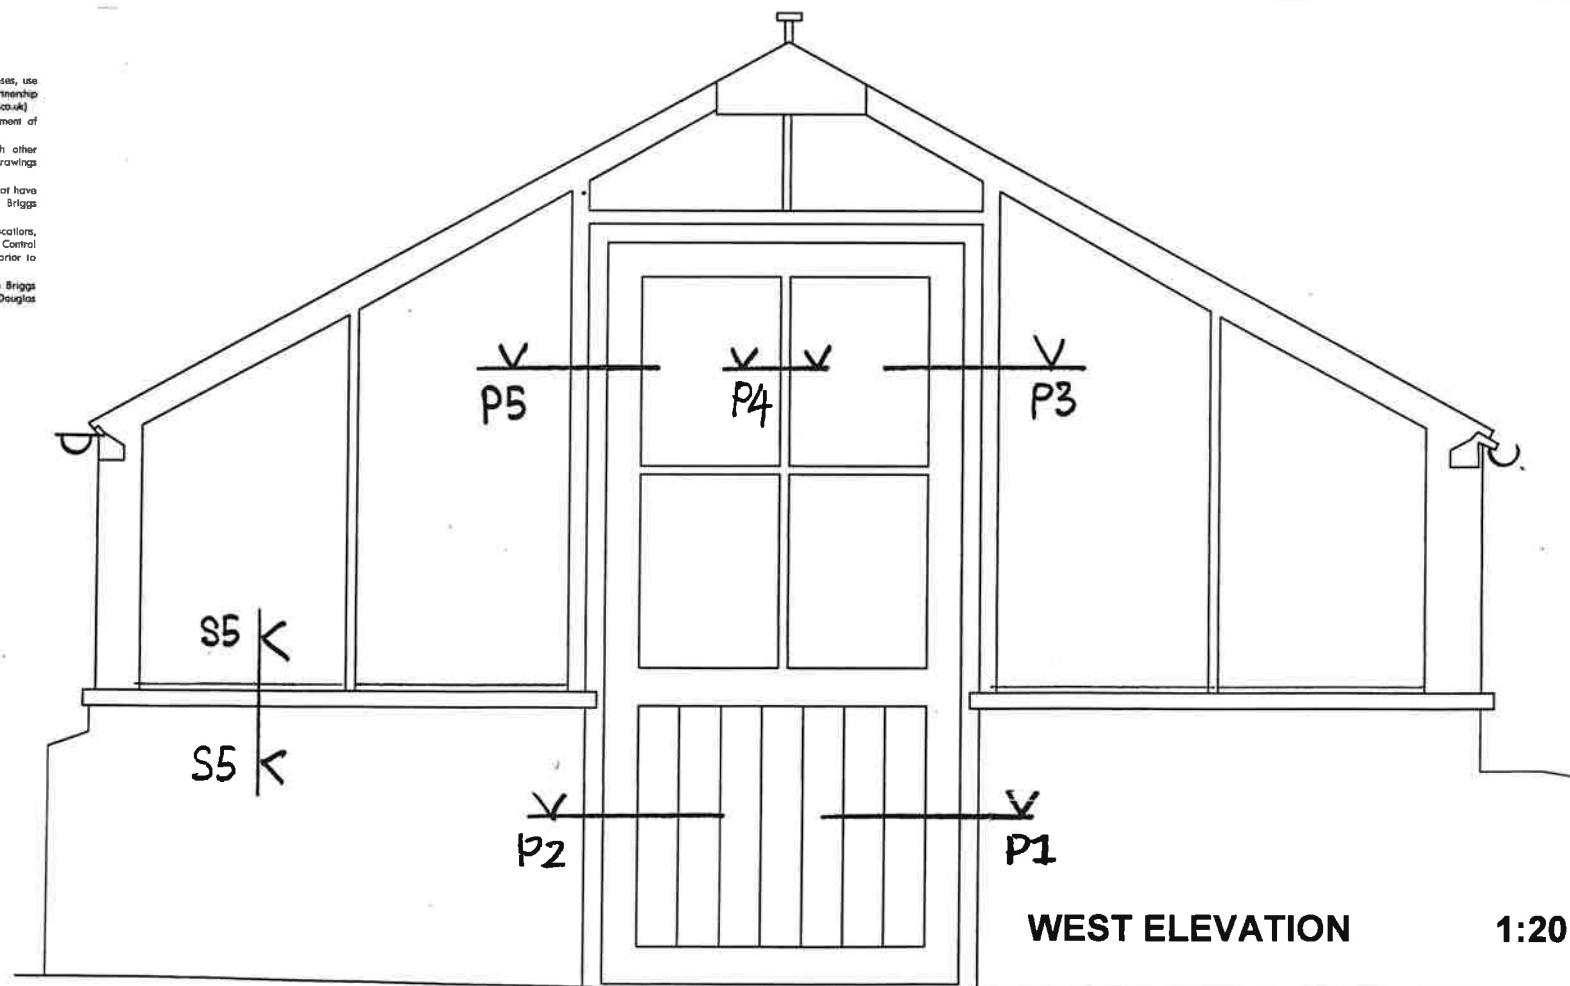

SPECIFICATION AND MATERIALS AND FINISHES

WINDOWS AND DOORS

REPLACEMENT TIMBER (accoya) JOINERY WITH SIOO:X TREATMENT TO WEATHER TO SILVER GREY

ALL JOINERY TO MATCH EXISTING FENESTRATION PATTERN,

INCLUDING
ADDITIONAL DOOR TO WEST ELEVATION
OPENABLE ROOF VENTS, TOP HINGED WITH STAYS (IRONMONGERY TO MATCH EXISTING)

GLAZING

NEW 4mm SAFETY (TOUGHENED) CLEAR GLASS
GLAZING TO BE PUTTY FIXED

DCOND 3 DRAWING 2

**JOINERY DETAILS
GREENHOUSE
PROPOSED ELEVATIONS**

1:20
A3 PAGE SIZE

