


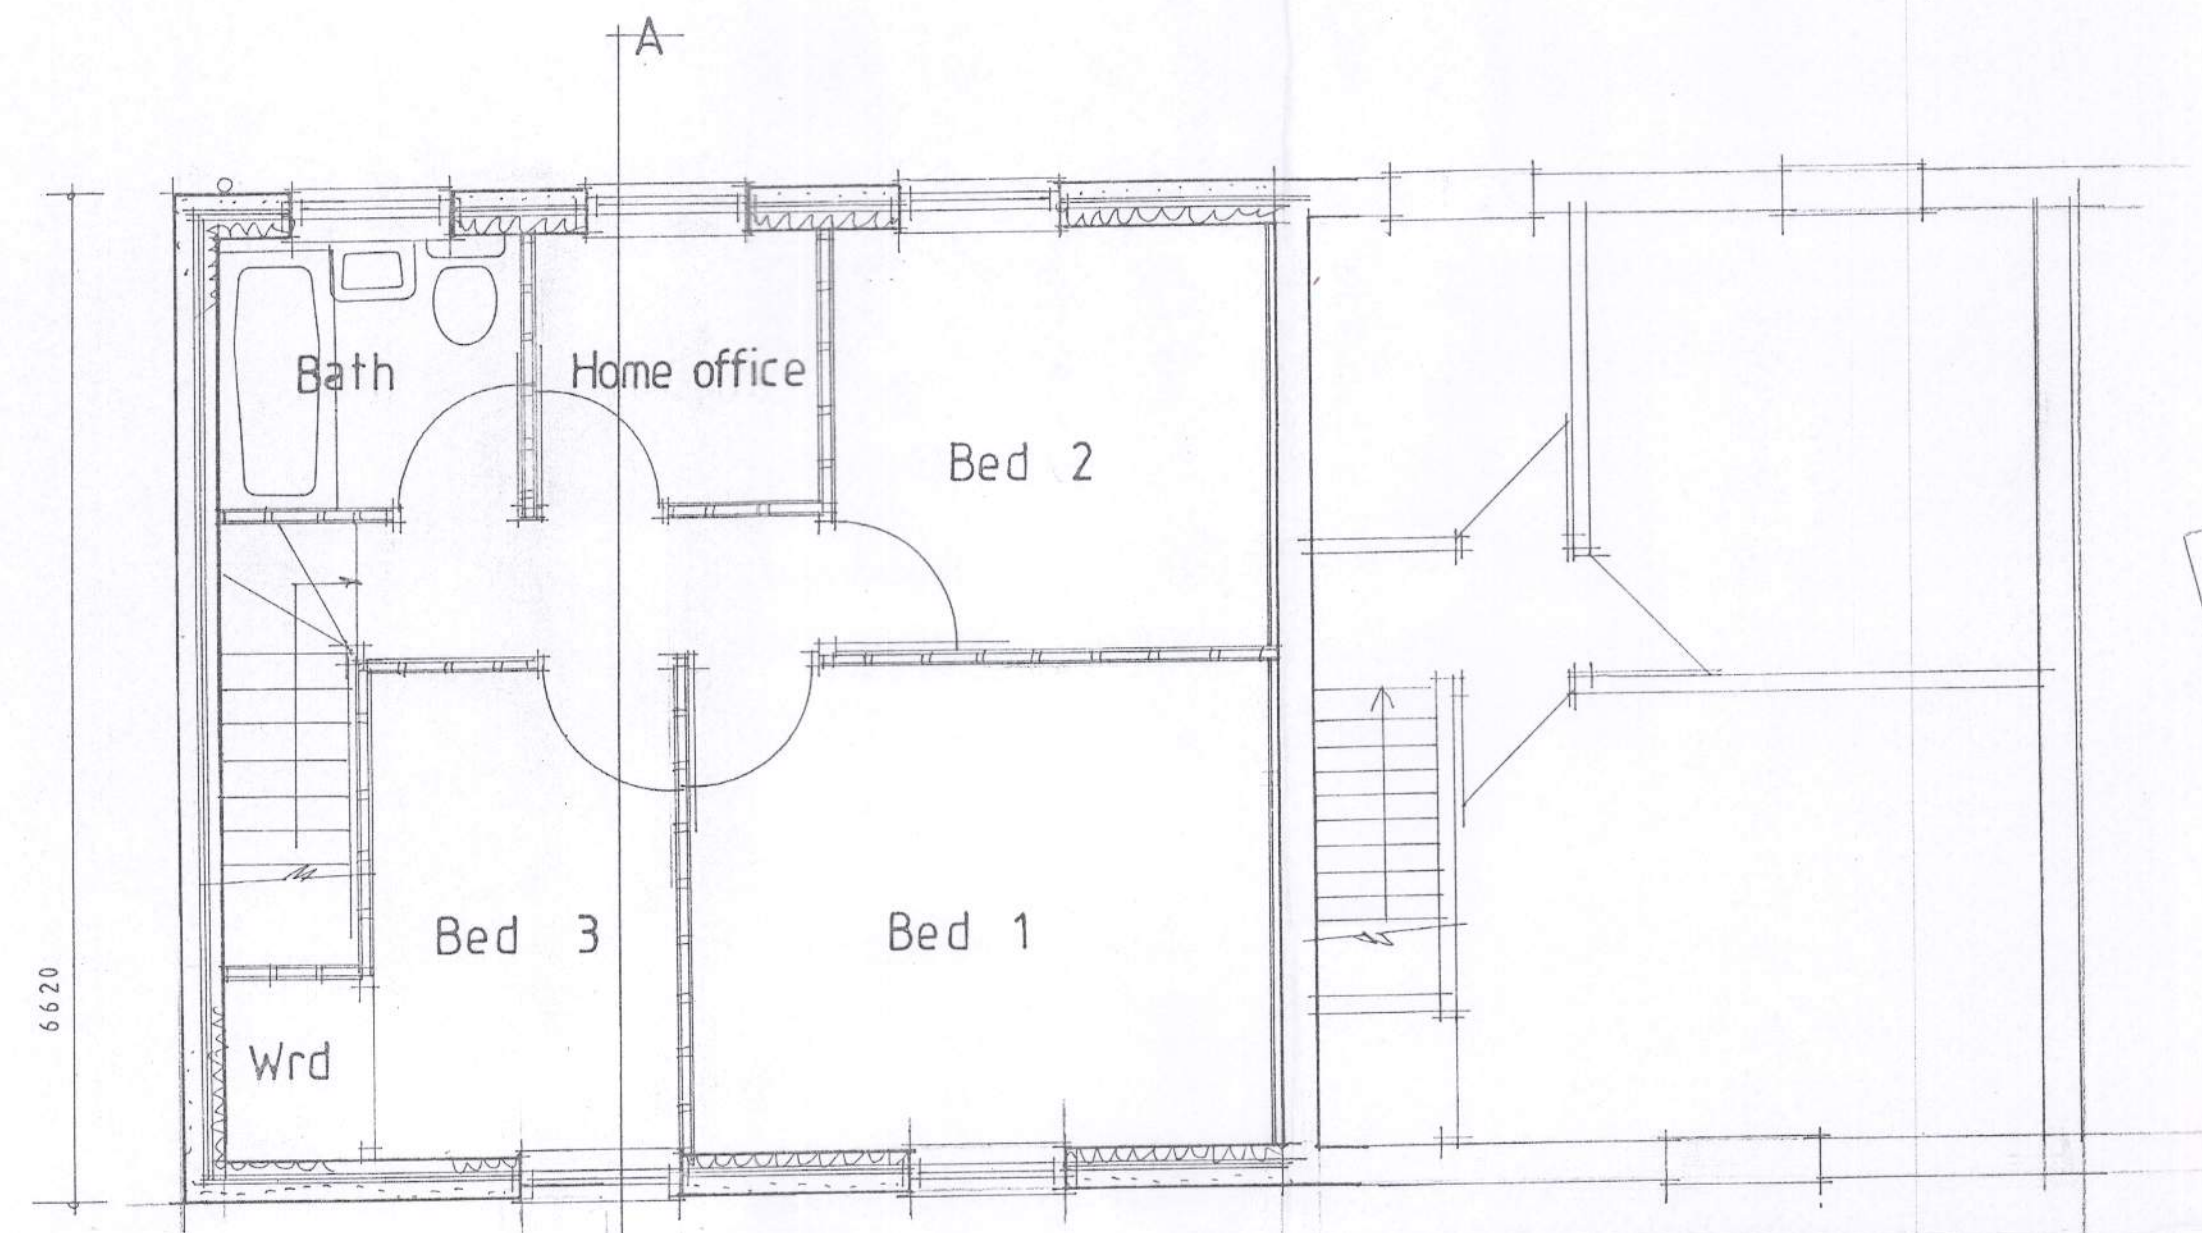


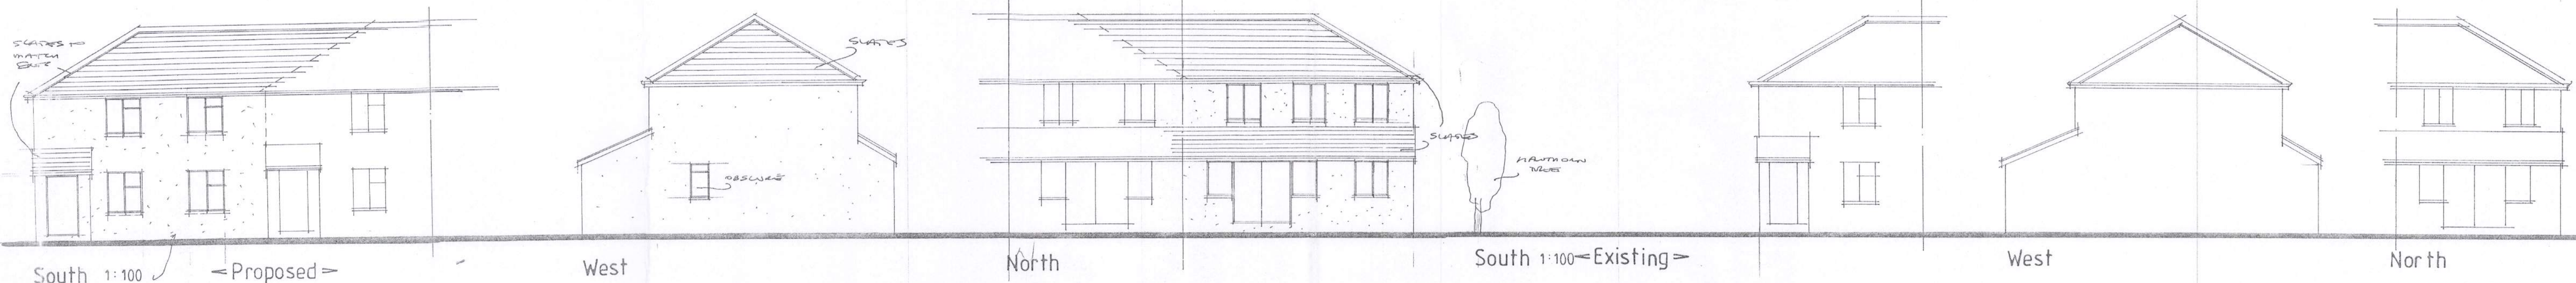


First floor 1:50

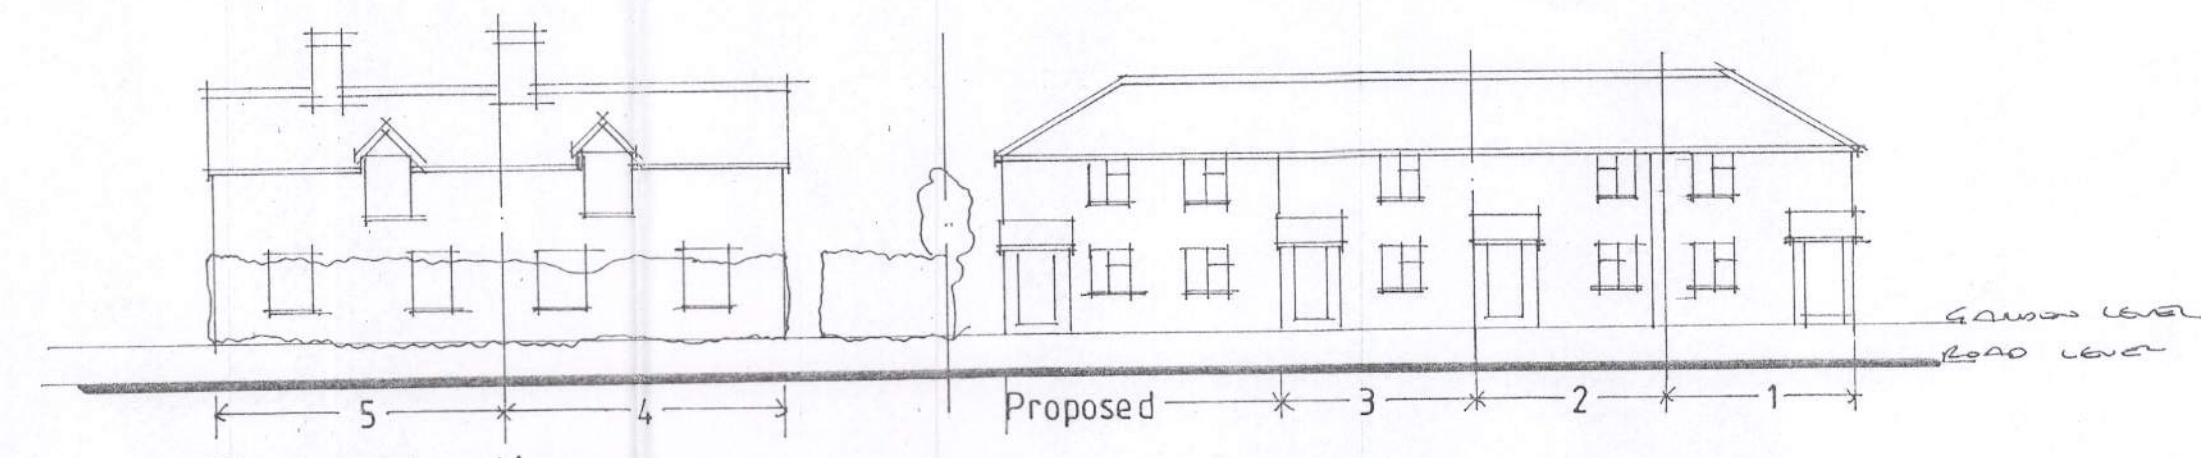


Street elevation 1:200

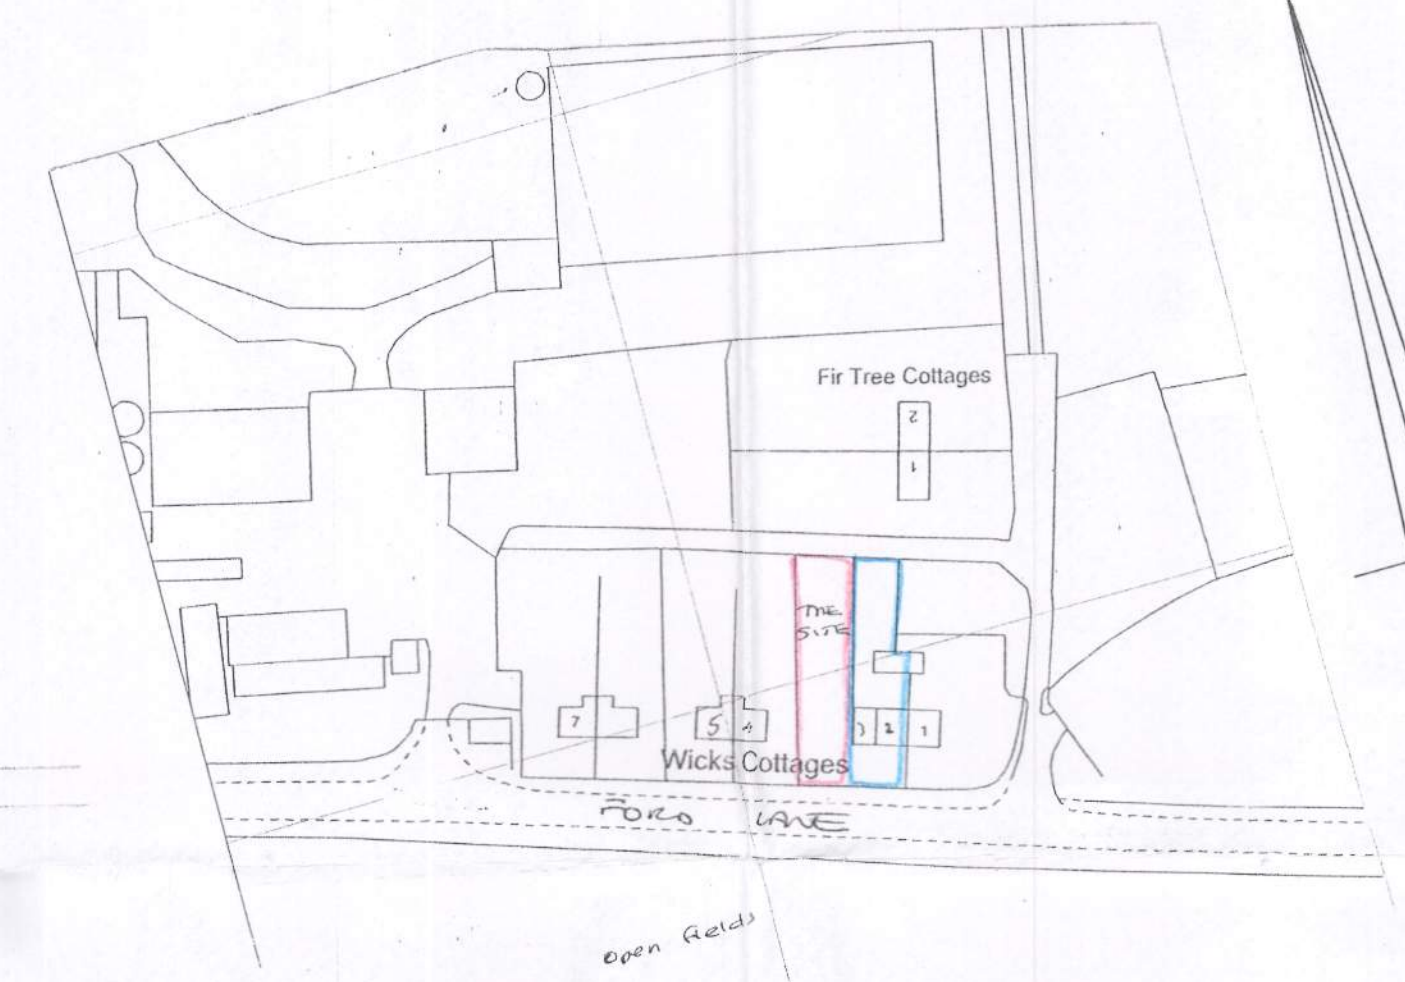


Site plan 1:1250

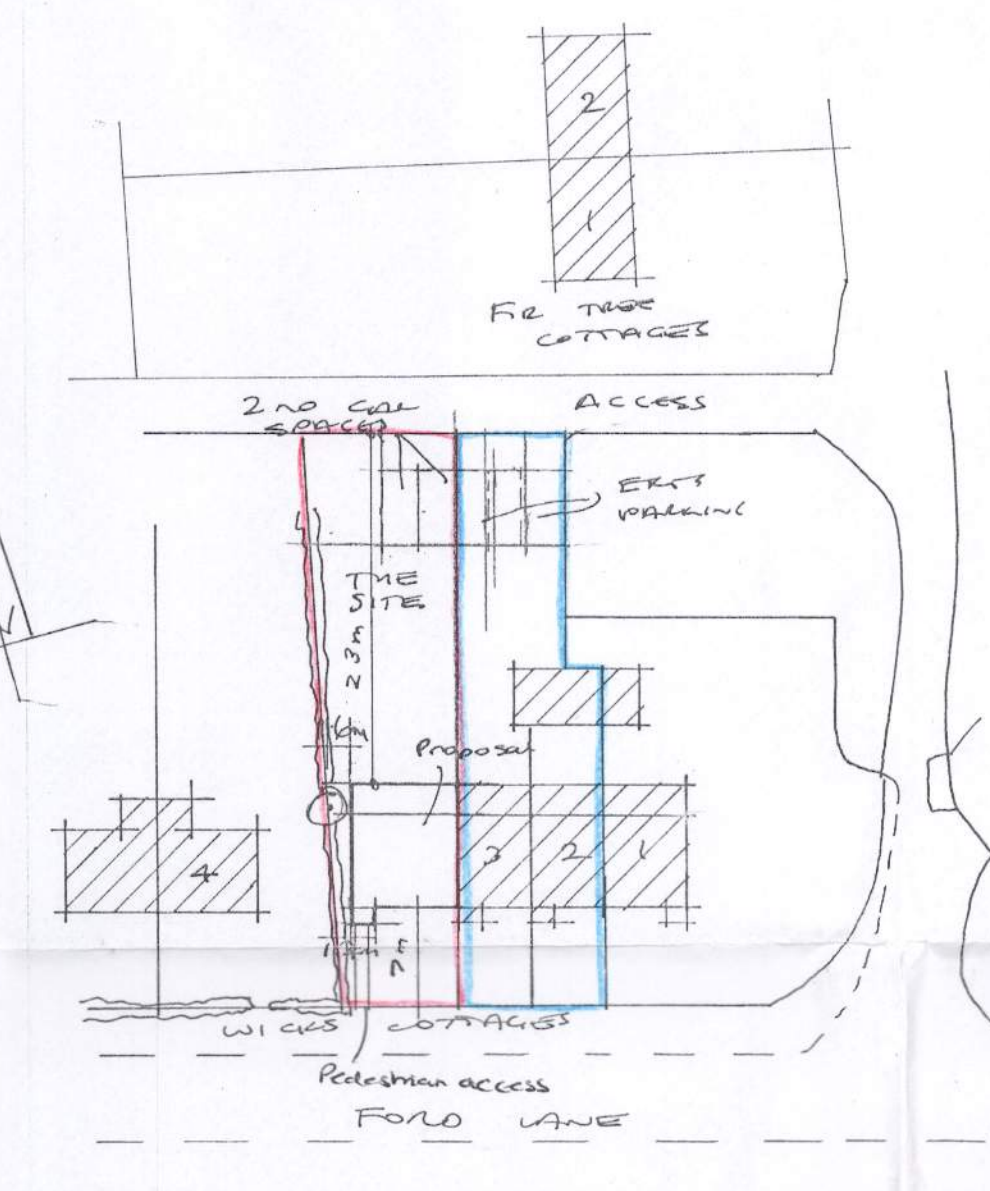


Block plan 1:500

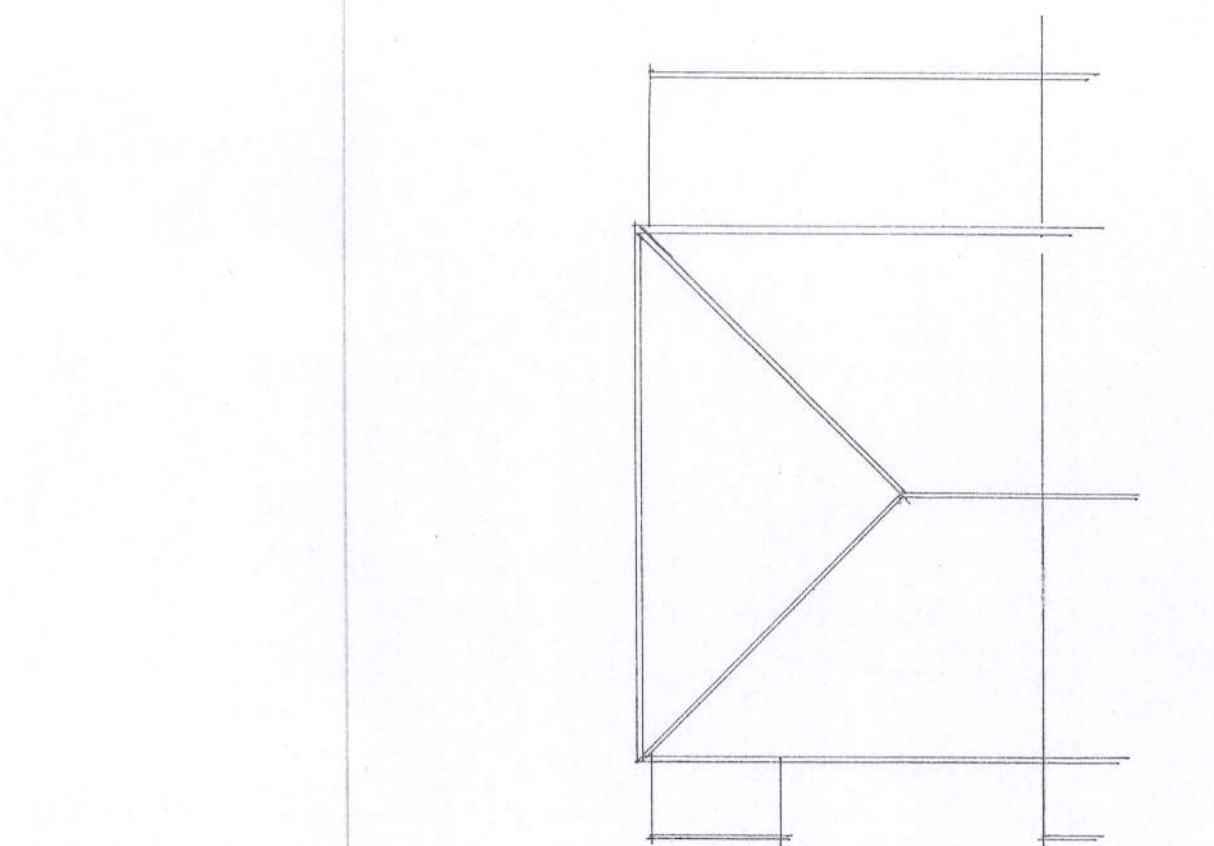


Existing roof 1:100

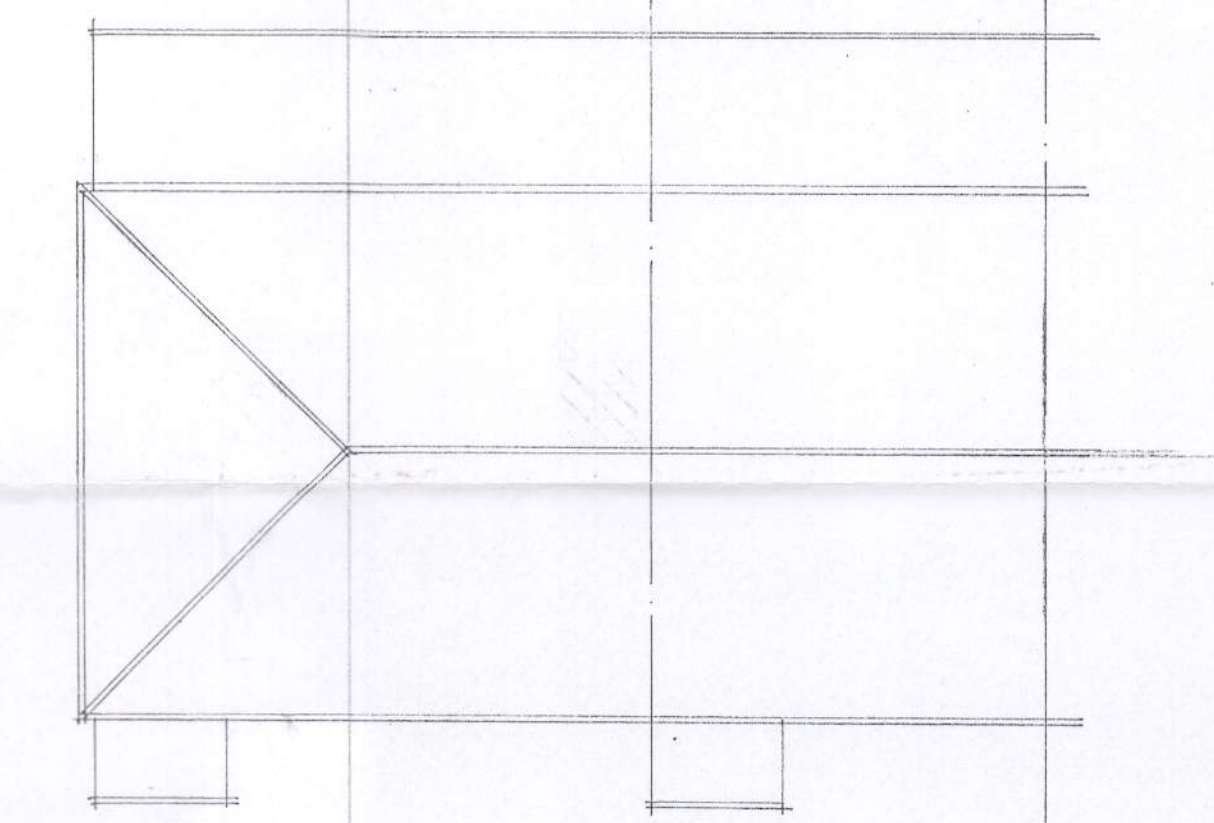



Proposed roof 1:100

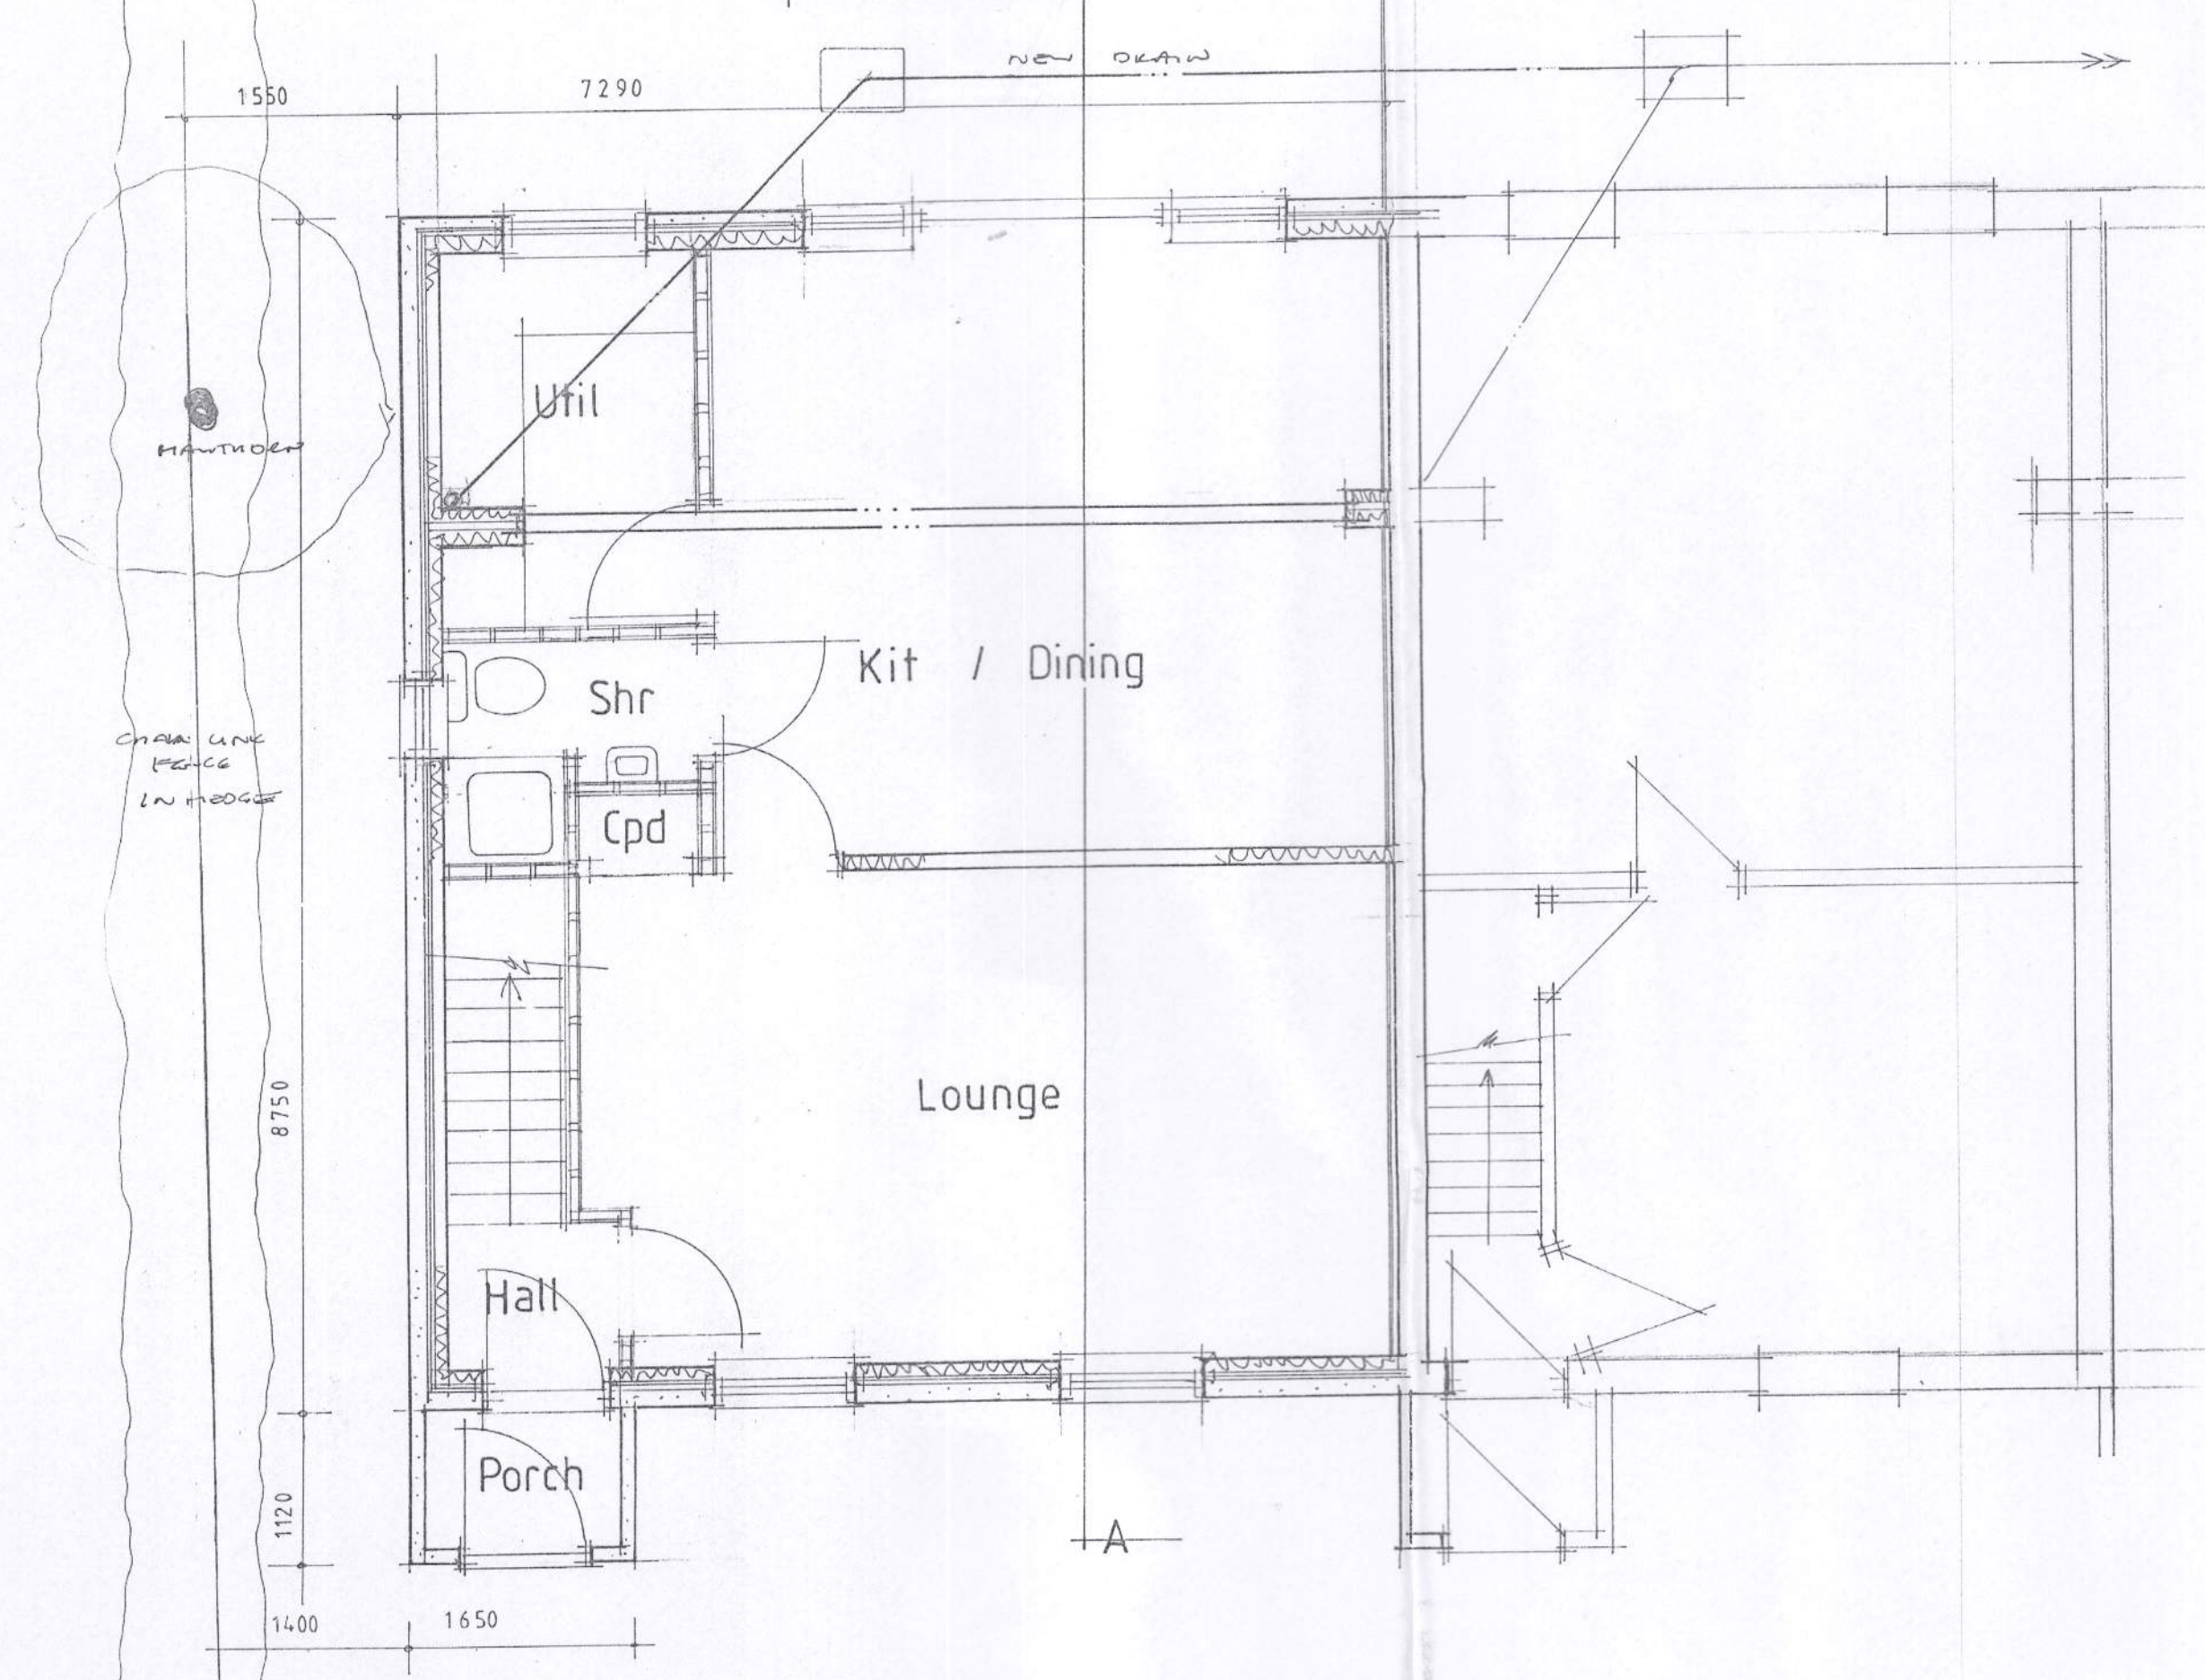


Ground floor plan 1:50

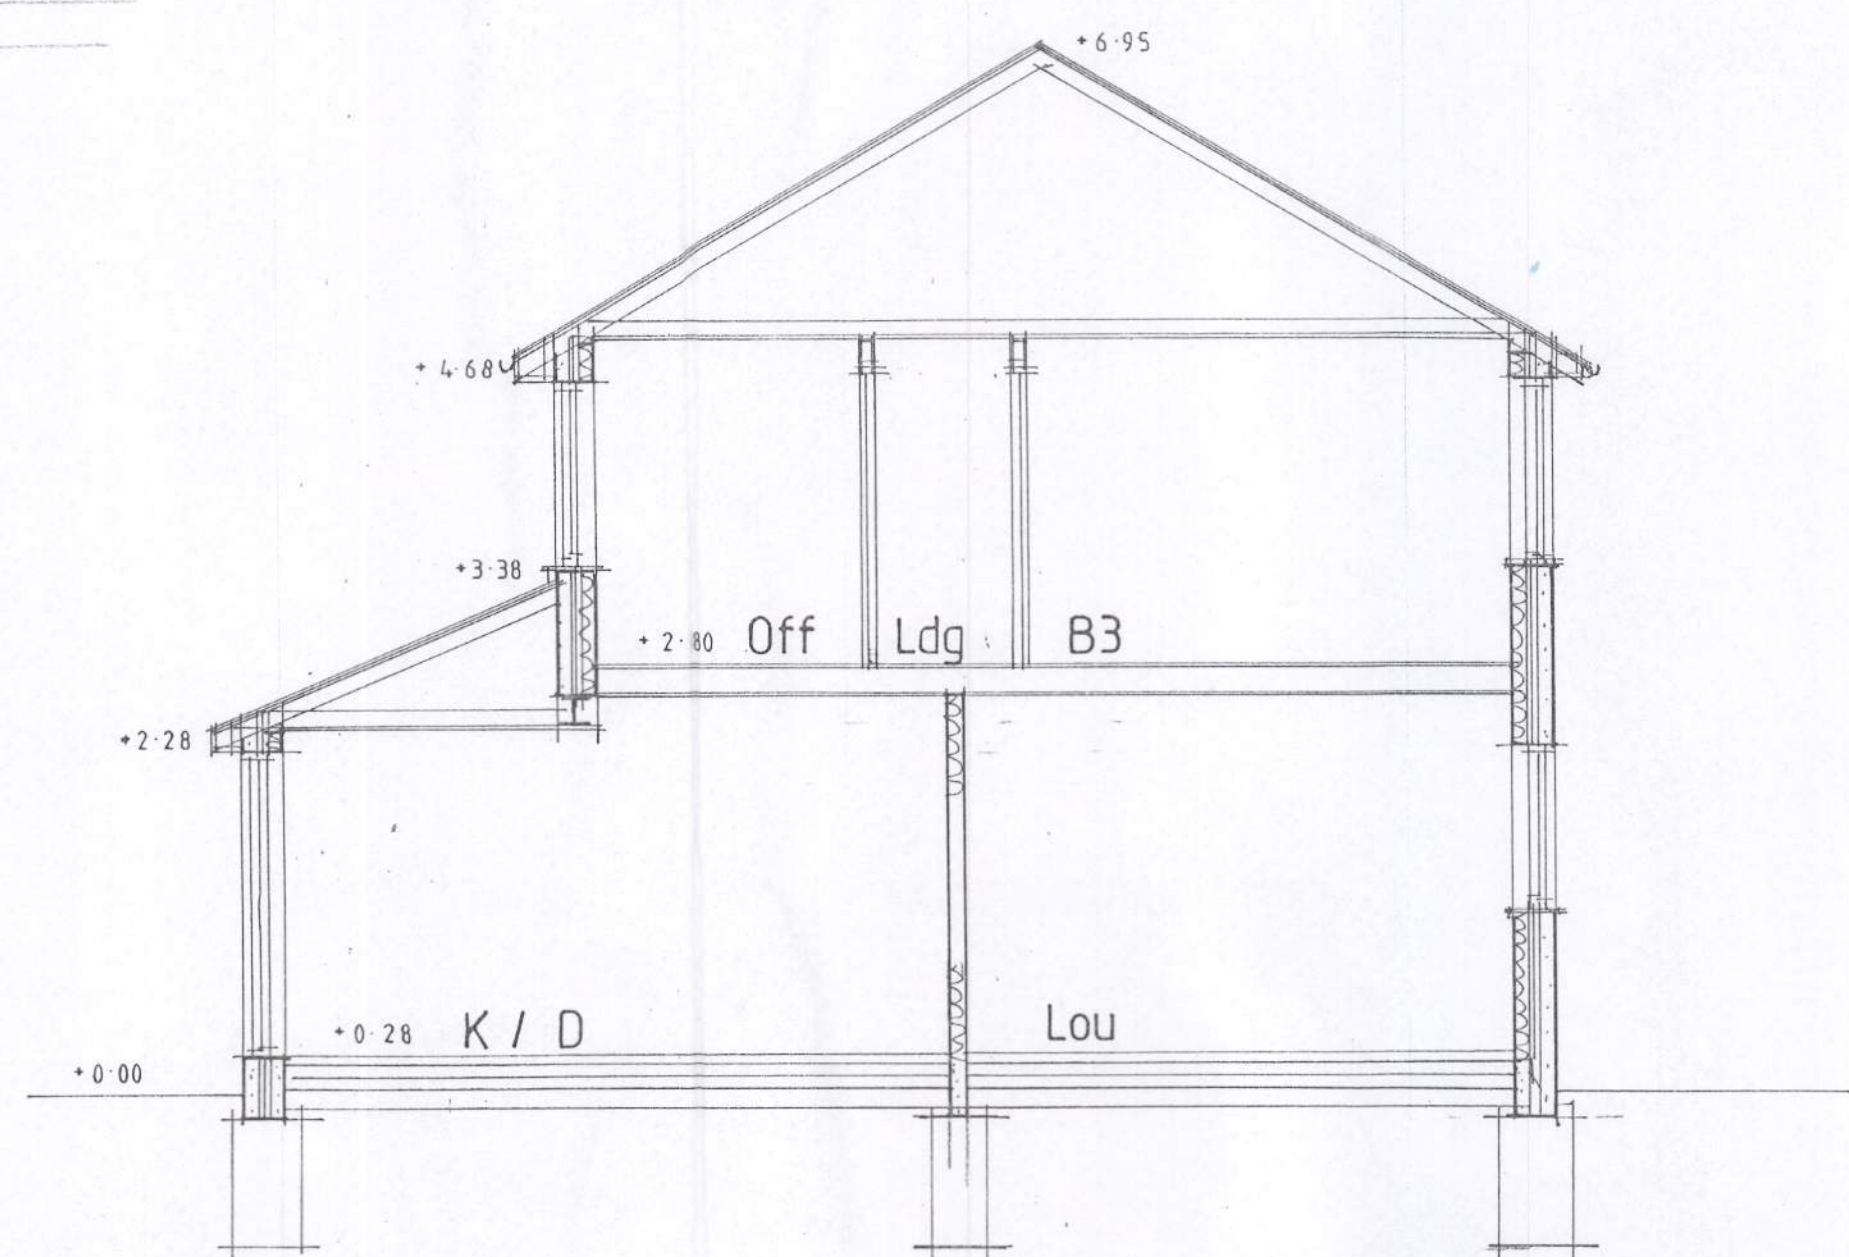

Section AA 1:50

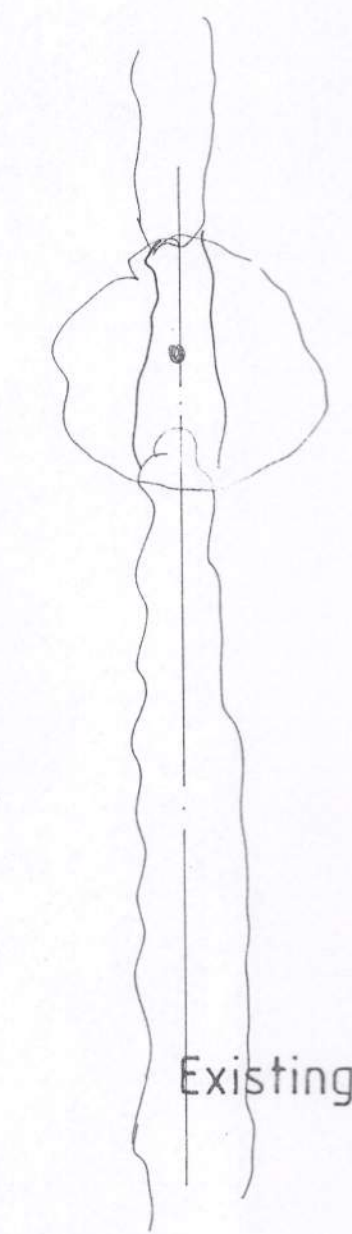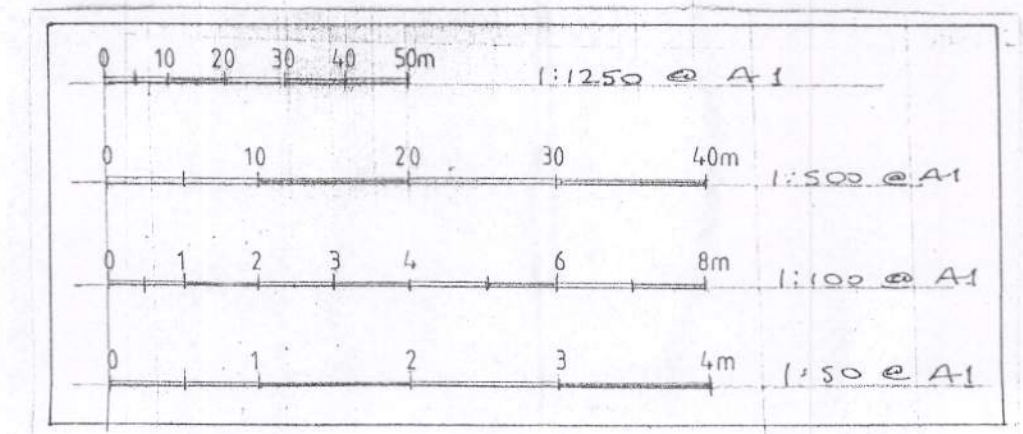

Existing ground floor 1:100

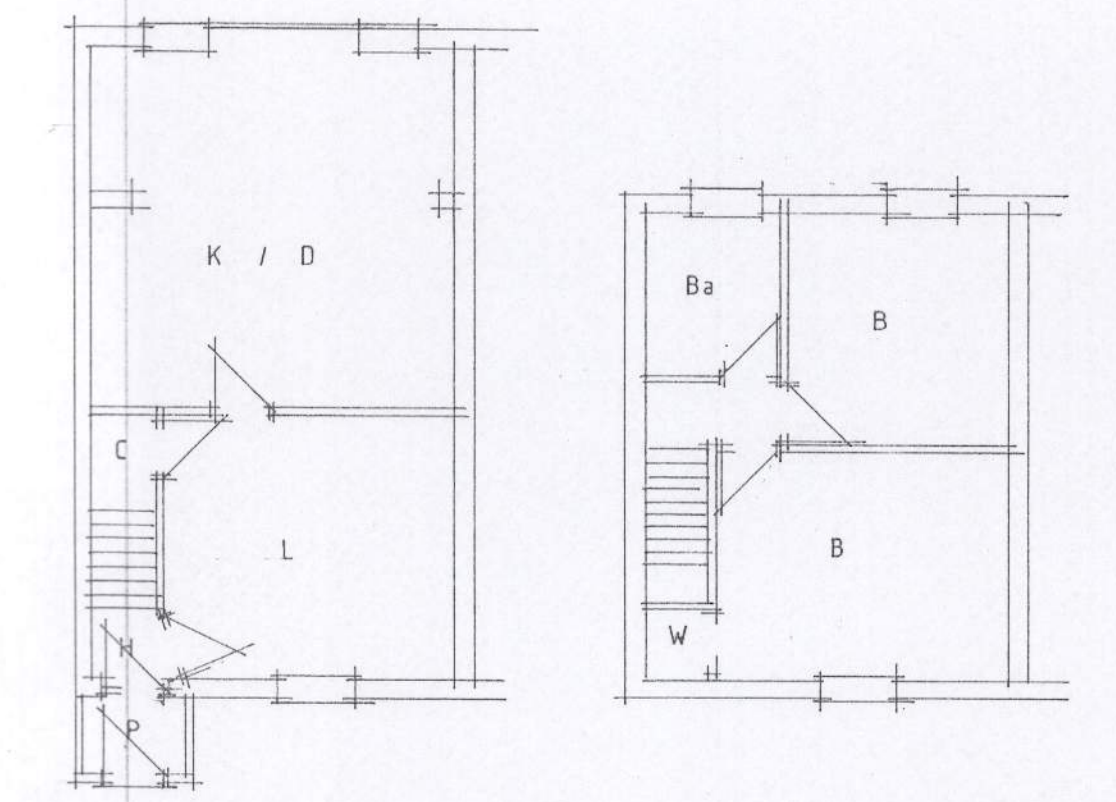

First floor 1:100

AJ SALTER & SON
Architectural Technicians
and Surveyors
50 WINDSOR ROAD, WORTHING,
WEST SUSSEX, BN11 2LY
Tel/Fax: (01903 209496)
E-mail: ajsalterandson@hotmail.com

C			
B			
A			
Client	J. Fileman Esq.		
Address	Adj. 3 Wicks Farm Cottages: FORD LANE FORD		
Drawing	PROPOSED DWELLING	No.	6518:10
Scale	1:50 1:100 1:200 1:500 1:1250	Drawn	ES
Date	Feb/Apr 19		