


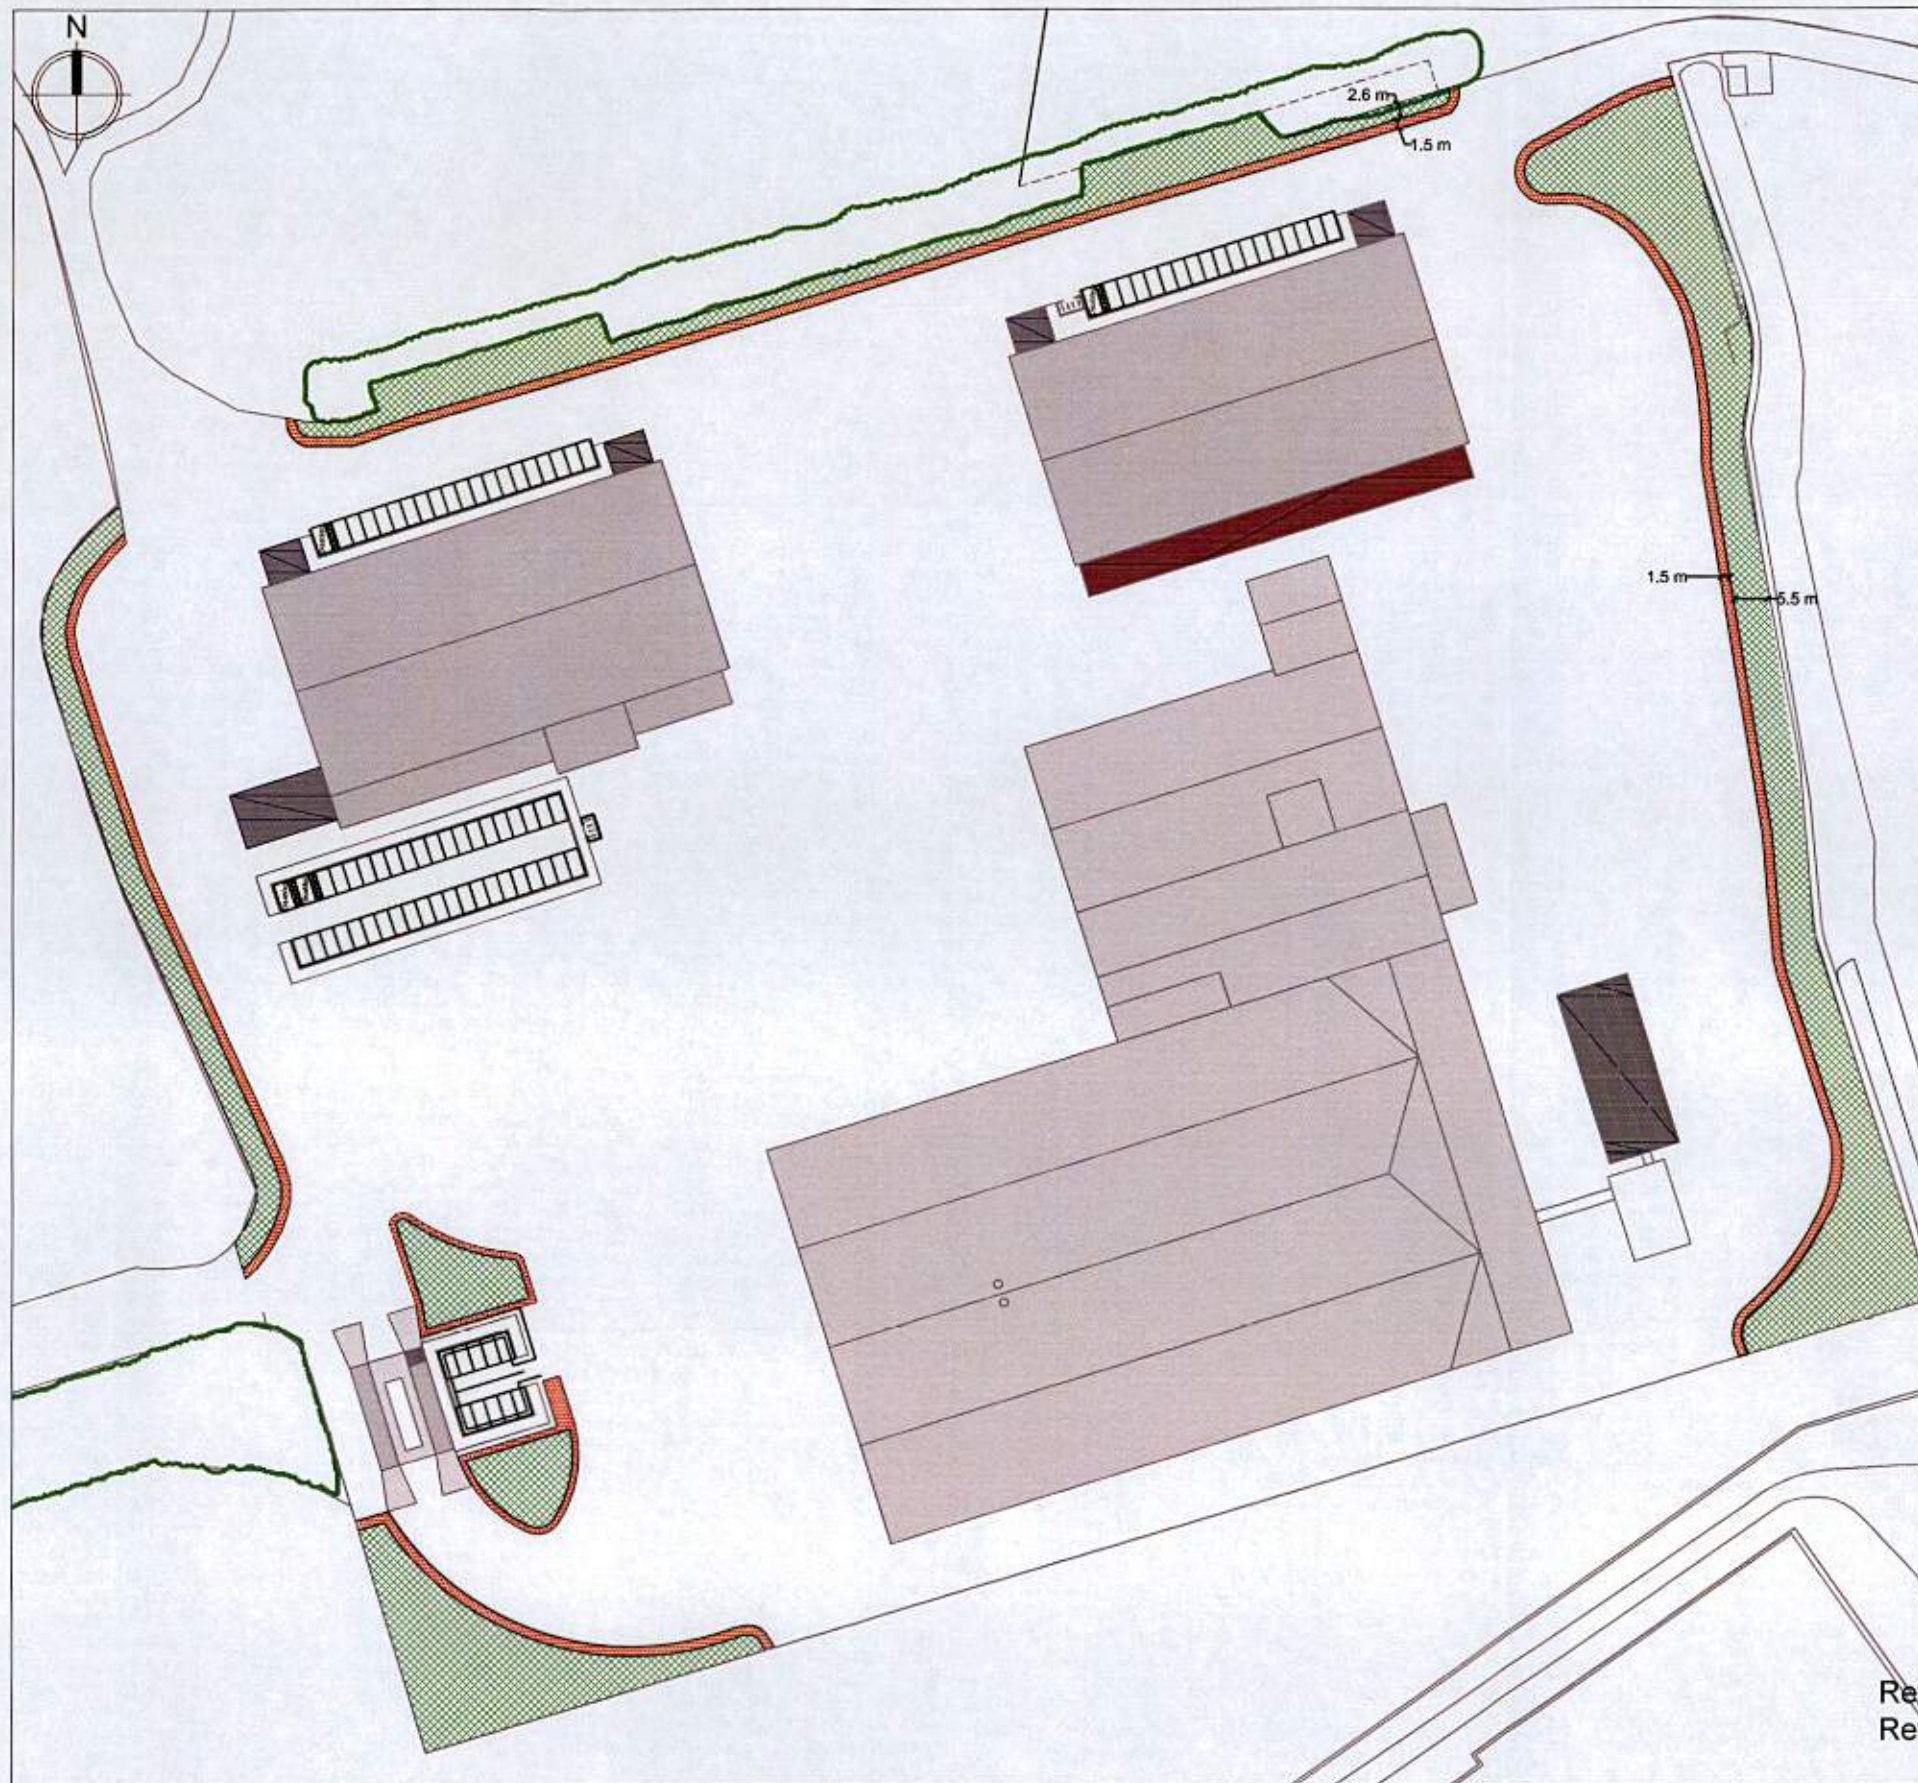

PLANT SCHEDULES

Screen Woodland Mix - Area of 4810m², planted @ 3m centres

Common Name	Species	% of Mix	Form	Height (cm)	Root Type	Plant No's
Beech	<i>Fagus sylvatica</i>	4	Feathered (2X)	125-150	Bare Root	56
Beech	<i>Fagus sylvatica</i>	15	Transplant (1+1)	30-40	Bare Root	210
Field Maple	<i>Acer campestre</i>	2	Feathered (2X)	150-175	Bare Root	28
Field Maple	<i>Acer campestre</i>	15	Transplant (1+1)	80-100	Bare Root	210
Small-leaved Lime	<i>Tilia x europaea</i>	2	Feathered (2X)	150-175	Bare Root	28
Small-leaved Lime	<i>Tilia x europaea</i>	20	Transplant (1+1)	80-100	Bare Root	280
Silver Birch	<i>Betula pendula</i>	2	Feathered (2X)	150-175	Bare Root	28
Silver Birch	<i>Betula pendula</i>	10	Transplant (1+1)	80-100	Bare Root	140
Oak	<i>Quercus robur</i>	20	Transplant (1u1)	80-100	Bare Root	280
Scots Pine	<i>Pinus sylvestris</i>	10	Transplant (1+1)	100-125	Root Ball	140
Holly	<i>Ilex aquifolium</i>	10	Transplant (1+1)	100-125	Root Ball	140

Groundcover Mix - Area of 4810m², Planted @ 1m centres

Common Name	Species	% of Mix	Form	Height (cm)	Root Type	Plant No's
Ivy	<i>Hedera colchica</i> 'Dentata'	28	-	40-60	Container	1347
Lesser Periwinkle	<i>Vinca minor</i>	28	-	30-40	Container	1347
Spotted Dead Nettle	<i>Lamium maculatum</i>	28	-	30-40	Container	1347
Native Dogwood	<i>Cornus sanguinea</i>	6	Transplant (1+1)	80-100	Bare Root	288
Hazel	<i>Corylus avellana</i>	5	Transplant (1u1)	80-100	Bare Root	240
Elder	<i>Sambus nigra</i>	5	Transplant (1+1)	80-100	Bare Root	240

Woodland Edge & Shrub Mix - Area of 1350m², Planted @ 1m centres

Common Name	Species	% of Mix	Form	Height (cm)	Root Type	Plant No's
Hazel	<i>Corylus avellana</i>	25	Transplant (1u1)	80-100	Bare Root	337
Dog rose	<i>Rosa canina</i>	25	Transplant (1+1)	60-80	Bare Root	337
Elder	<i>Sambucus nigra</i>	25	Transplant (1+1)	80-100	Bare Root	337
Blackthorn	<i>Prunus spinosa</i>	25	Transplant (1+1)	80-100	Bare Root	337

Revision Notes

Rev A- 12/05/14- Landscape amended in line with comments from LPA



STEP Business Centre, Wortley Rd, Sheffield, S36 2UH



SCALE

1:1250 @ A3

PROJECT NO.

SHF.049.004

DATE

January 2014

DRAWING NO.

001

REV.

A

DRAWN

LK

CHECKED

PWB

PROJECT

Former Tarmas Topblock Site

DRAWING TITLE

Landscape Proposals

CLIENT

Grundon Waste Management