


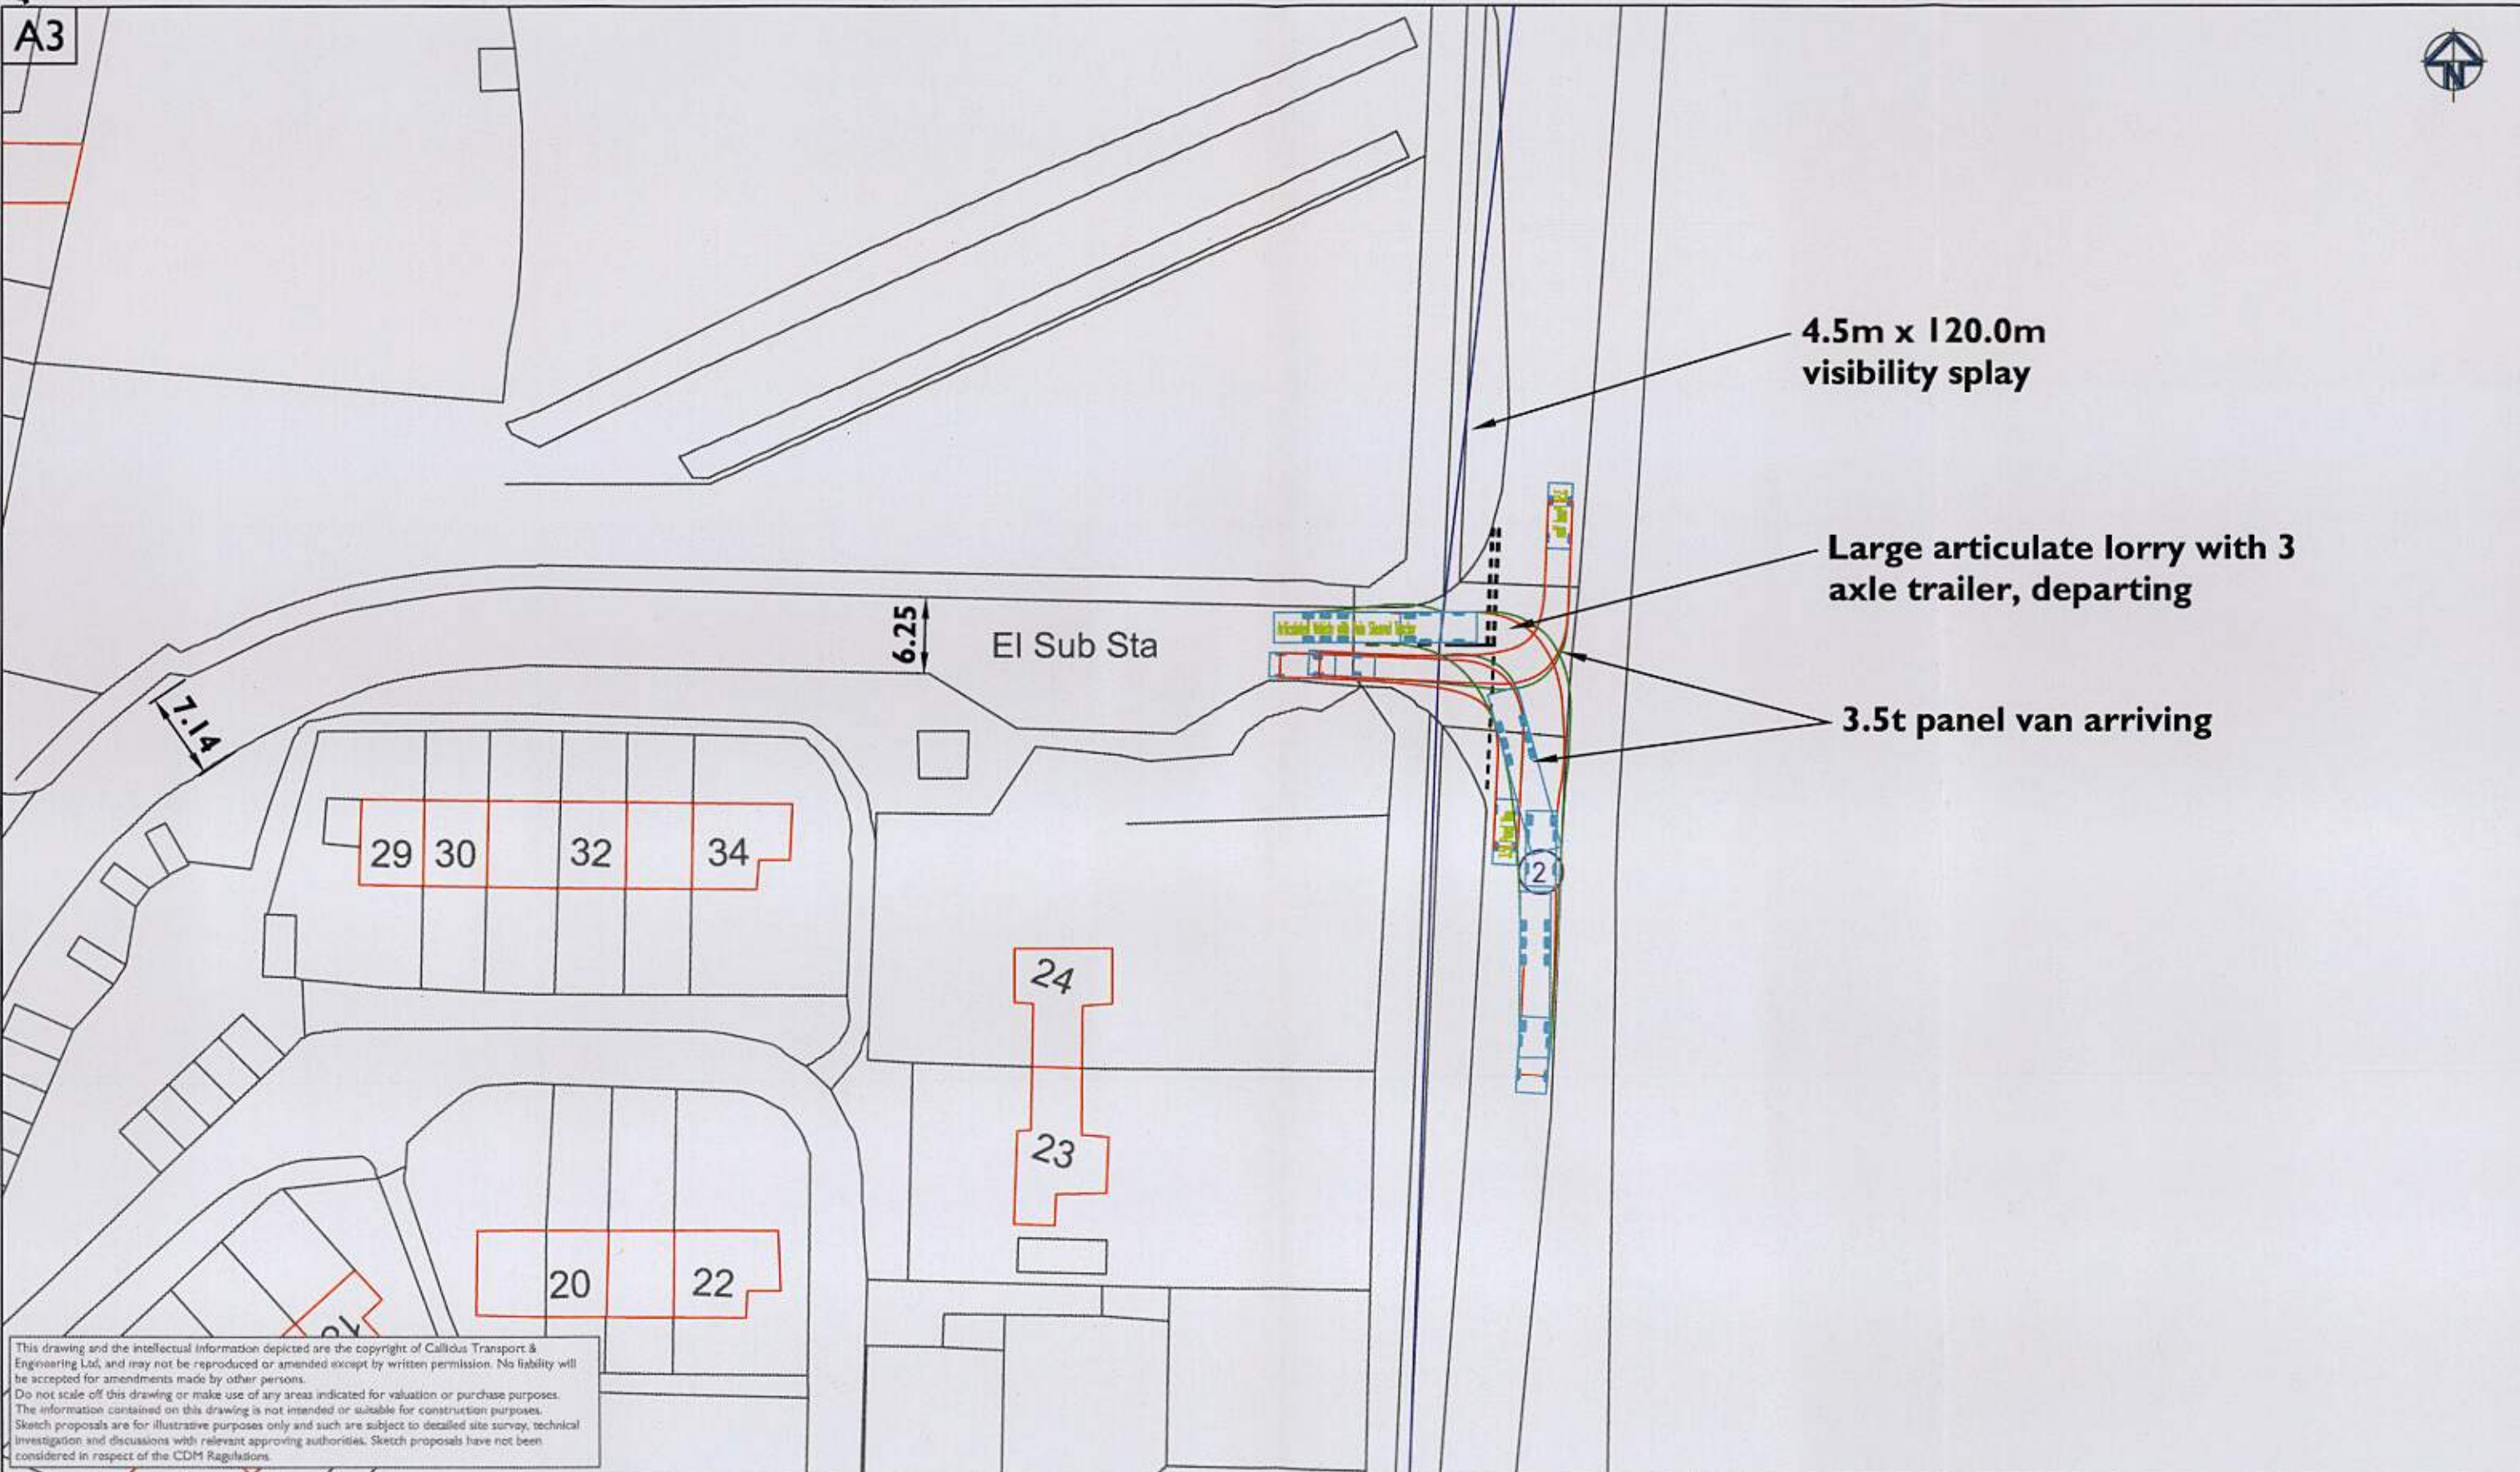

D					REGENCY HOUSE • 2 WOOD STREET • QUEEN SQUARE • BATH • BA1 2JQ			
C	RS	RB	Apr 14	Swept path of outbound vehicles from stationary position	T 01225 303 523 E info@callidusgroup.co.uk W www.callidusgroup.co.uk			
B	RS	RB	Jan 14	Swept path of inbound vehicles	Registered in England & Wales No. 6719513	Project Title: Circular Technology Park, Ford Airfield Drawing Title: Site Access East / Ford Road Junction Client: Grundon Waste Management Dwg. No: TE/1093/301C		
A	RS	RB	Aug 13	Swept path				
0	RS	RB	Apr 13	Drawing Created	STATUS: PRELIMINARY			
REV	NAME	CHECK	DATE	NATURE OF REVISION	SCALE: 1:500			
REVISIONS					PAPER SIZE: @ A3			