


## Existing situation

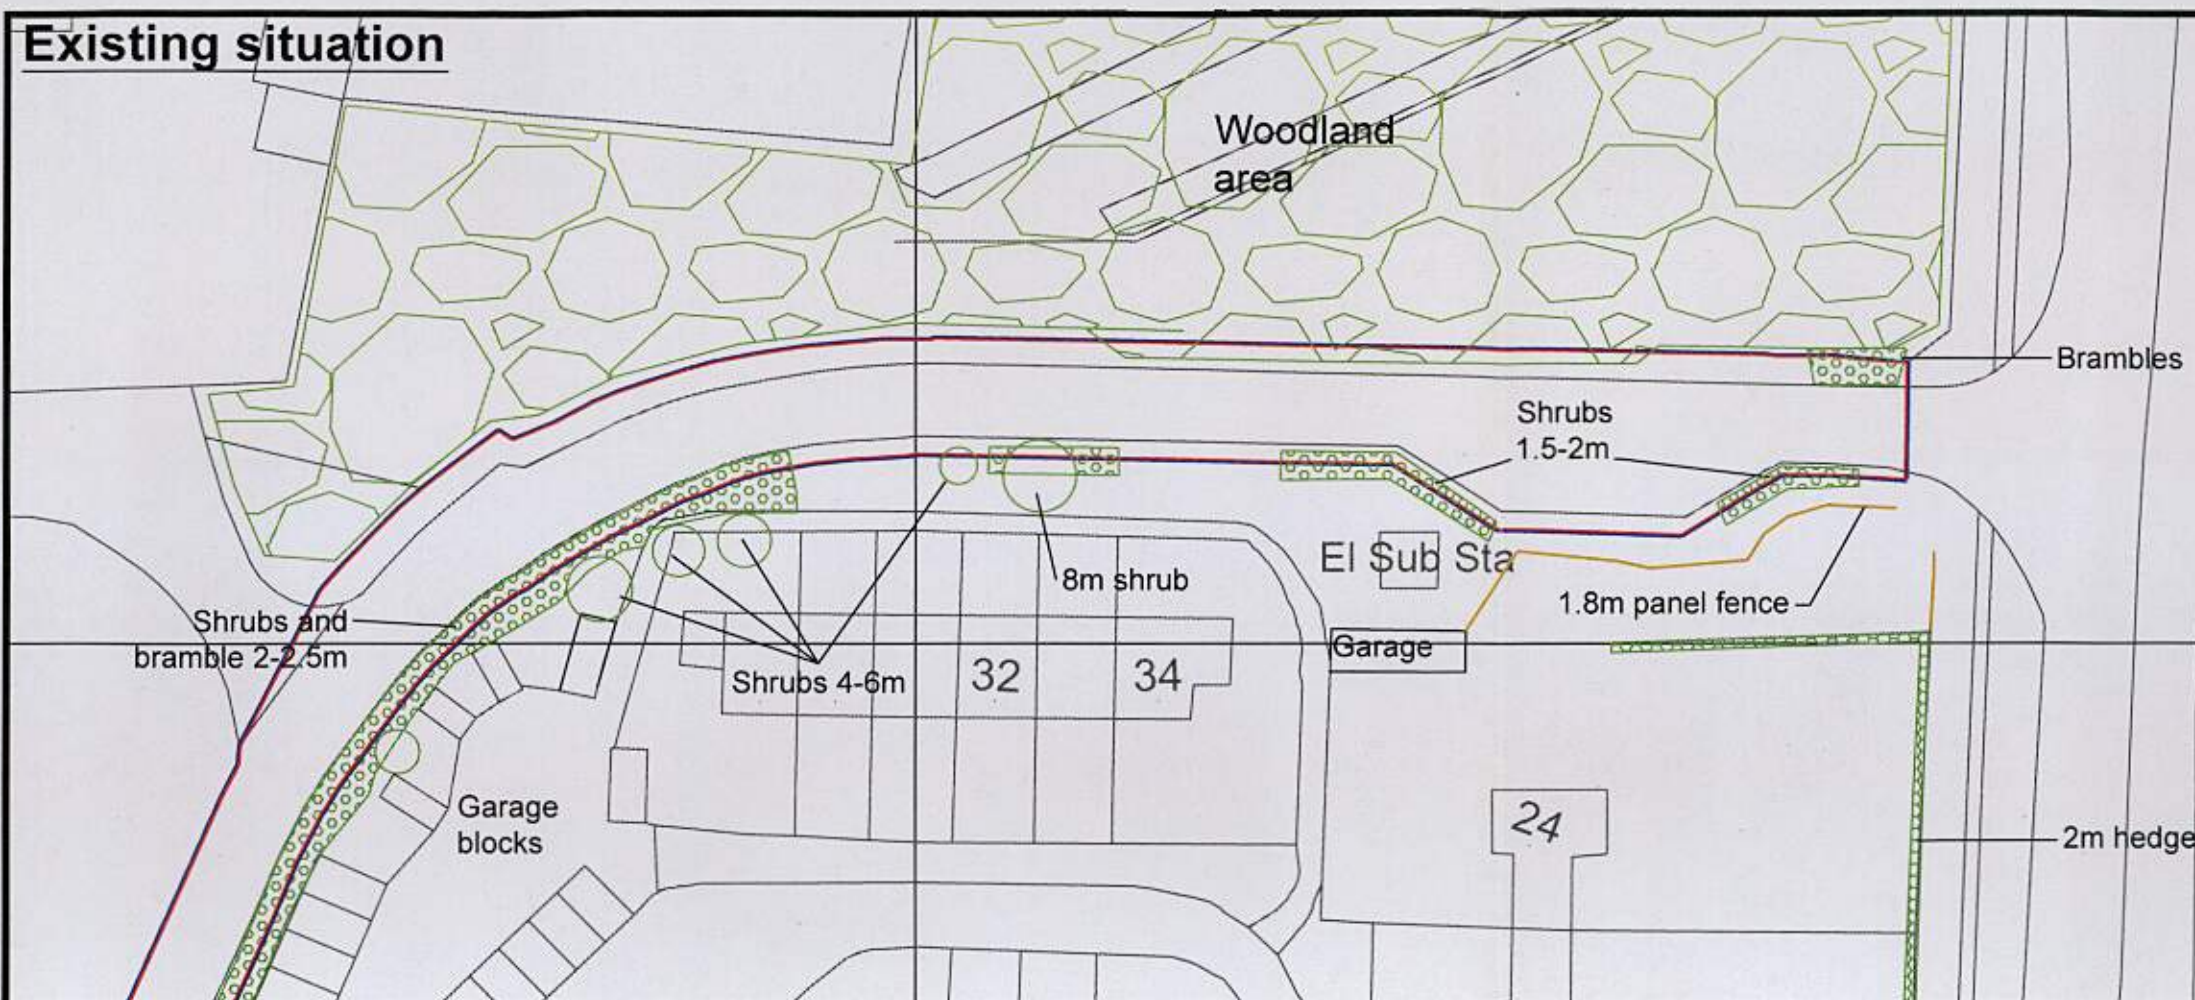


Key



- APPLICATION SITE
- LAND UNDER APPLICANTS CONTROL
- SHRUB BRANCHES TO BE CUT BACK

0 Scale 10  
Metres

## Proposed works

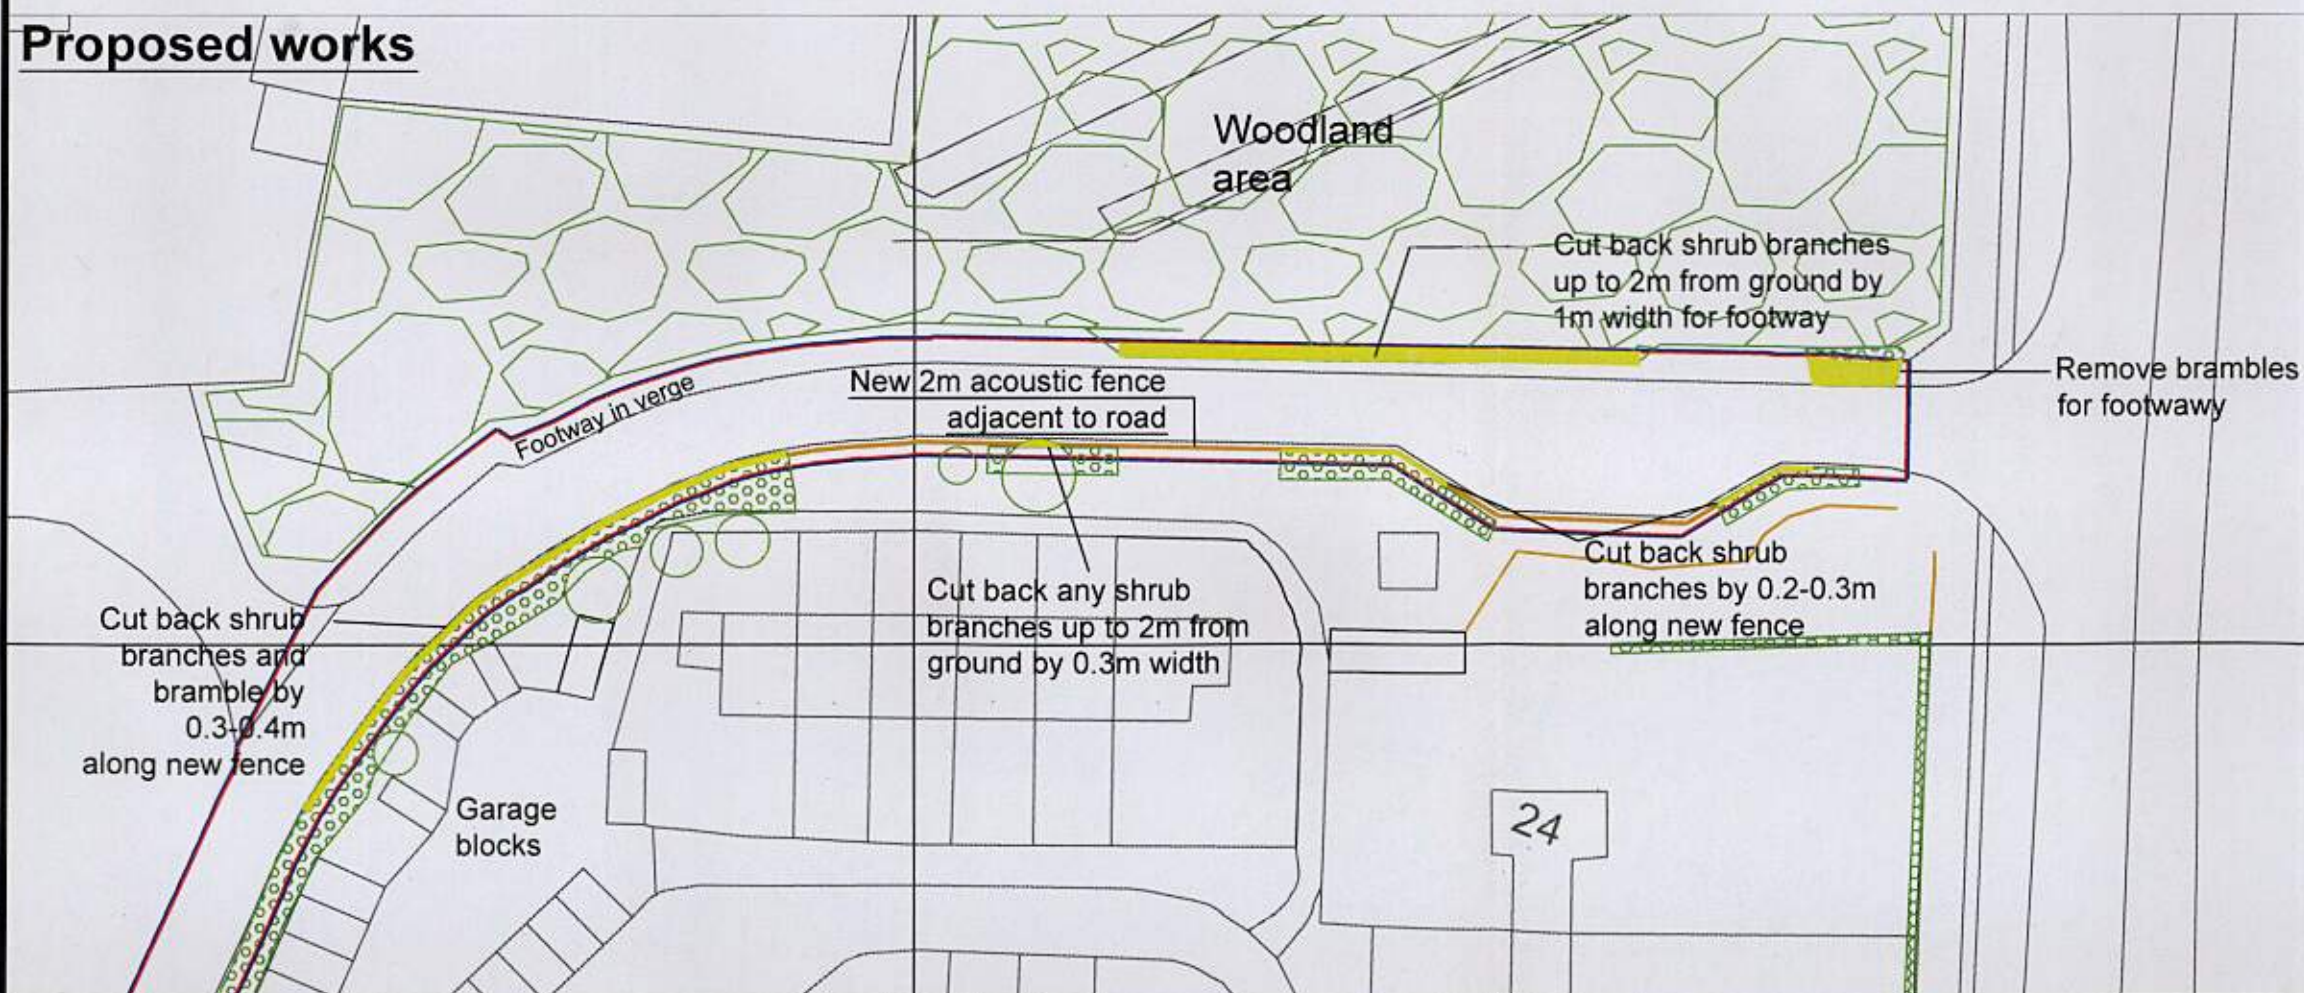

Issue Date Comments

Notes

This drawing is the property of Grundon Waste Management Ltd and must not be used or copied without prior written consent. ©

Ordnance Survey Copyright Licence No 100039885

**GRUNDON**

Grundon Waste Management Ltd  
Estates Department, Grange Lane  
Beenhams, Reading, Berks RG7 5PY  
Tel 01189 714040 estates@grundon.com

Project  
CIRCULAR TECHNOLOGY PARK, FORD

Title  
EAST ACCESS WORKS

Scale  
1 : 500 @ A3

Date  
FEBRUARY 2014

Drawn By  
SM

Checked By

Drawing No  
DG/ES/FOR/R24/01