




Revisions		Notes	
		 SITE LOCATION	
Issue	Comments	Date	
GRUNDON Grundon Waste Management Ltd Horner Department, Grange Lane Bournemouth, Dorset, RG7 5PY Tel: [REDACTED]		Scale 1:50,000 @A4	Date AUGUST 2013
		Drawn By MG	Checked By VB
		Project CIRCULAR TECHNOLOGY PARK, FORD	
		Title SITE LOCATION PLAN	
		Drawing No DG/ES/FOR/APPL/01	
This drawing is the property of Grundon Waste Management Ltd and must not be used or copied without prior written consent.			
Ordnance Survey Copyright License No 100039683			

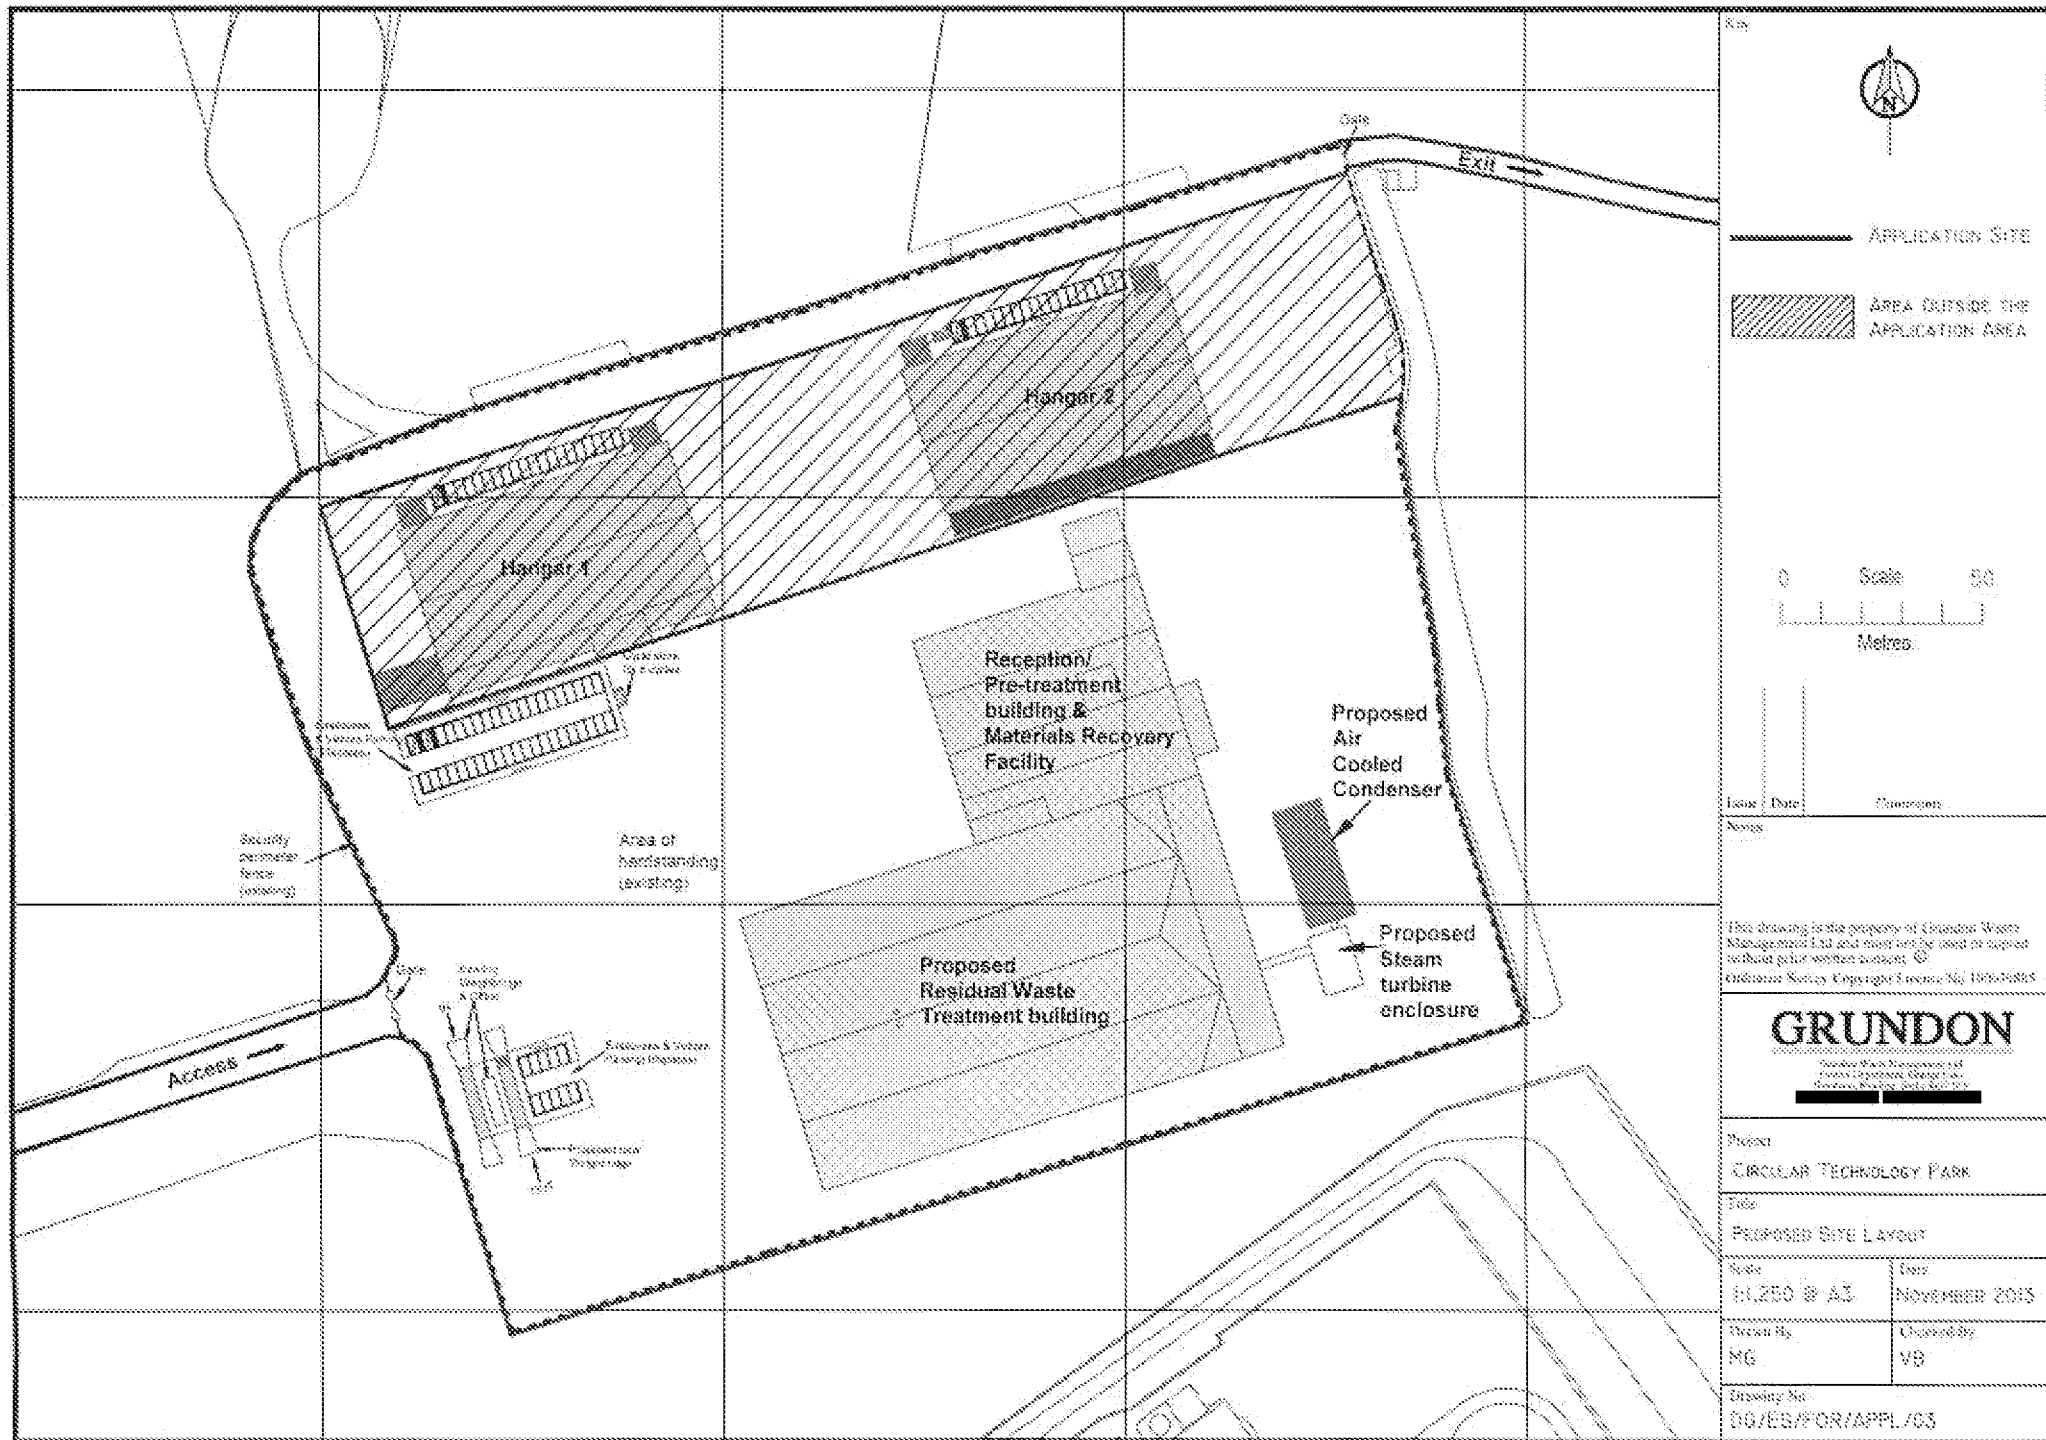

Issue Date Drawn By

This drawing is the property of Grundon Waste Management Ltd and must not be used or copied without prior written consent. ©
Ordinance Survey Copyright Licence No 100040845

GRUNDON

Waste Management Ltd

Project
CIRCULAR TECHNOLOGY PARK

Title
PROPOSED SITE LAYOUT

Scale
1:1,250 @ A3


Date
NOVEMBER 2015

Drawn By
MG


Checked By
VB

Drawing No
00/ES/FOR/APPL/03


View on Western Elevation

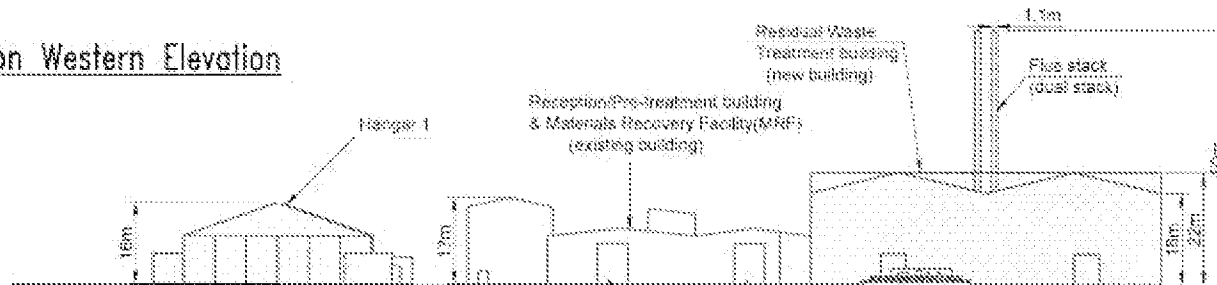


View on Southern Elevation

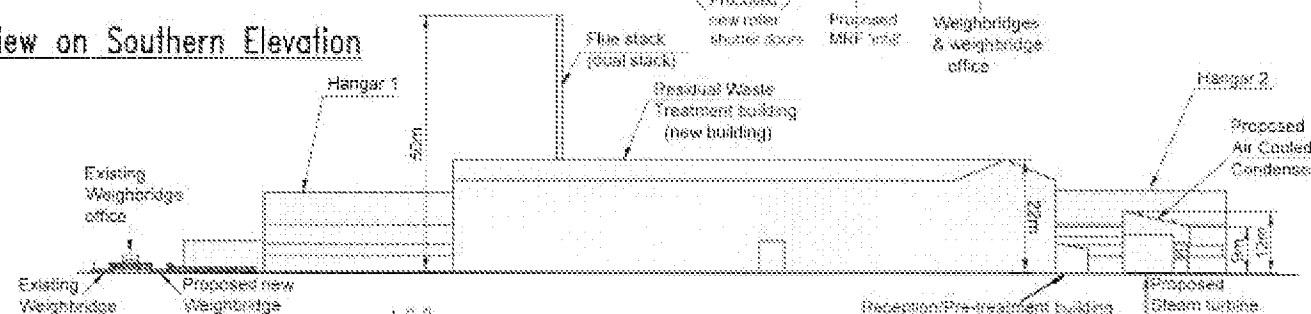


View on Eastern Elevation

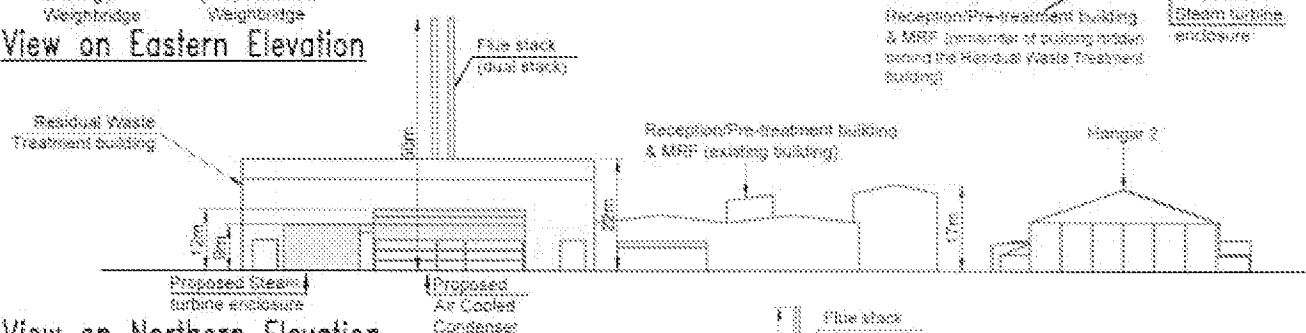

View on Northern Elevation

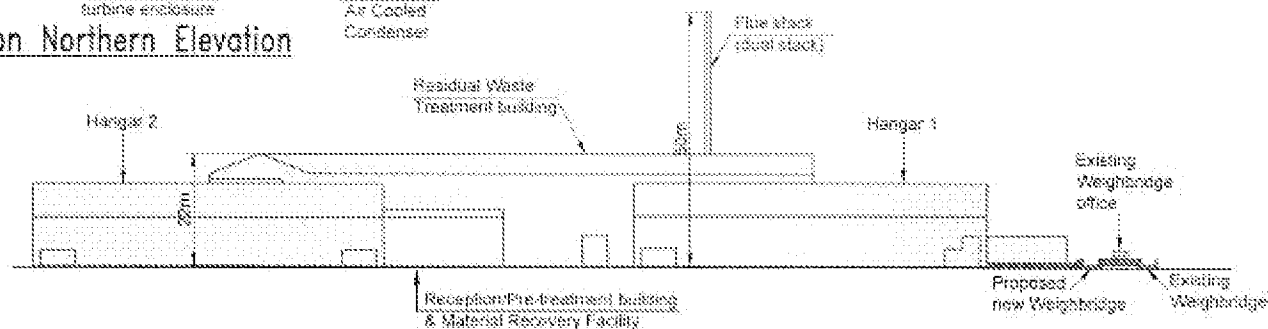

Key

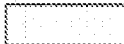-  EXISTING BUILDING OUTSIDE APPLICATION AREA
-  EXISTING BUILDING WITHIN APPLICATION AREA
-  NEW BUILDINGS WITHIN APPLICATION AREA

* Please refer to drawing no. DG/ES/FCR/APPL/04(1) for schedule of external materials and finishes.

0 Scale 50
Metres

Issued Date Comments
None

This drawing is the property of Grundon Waste Management Ltd and must not be used or copied without prior written consent of Grundon Waste Management Ltd.

GRUNDON

Grundon Waste Management Ltd
Waste Treatment, Circular Economy
Waste Management Ltd

Project
CIRCULAR TECHNOLOGY PARK

Title
ELEVATIONS

Scale
1:1000 @ A3

Date
NOVEMBER 2015

Drawn By
MG

Checked By
VB

Drawing No
DG/ES/FCR/APPL/04(2)