


APPENDIX 1

SITE LOCATION PLAN

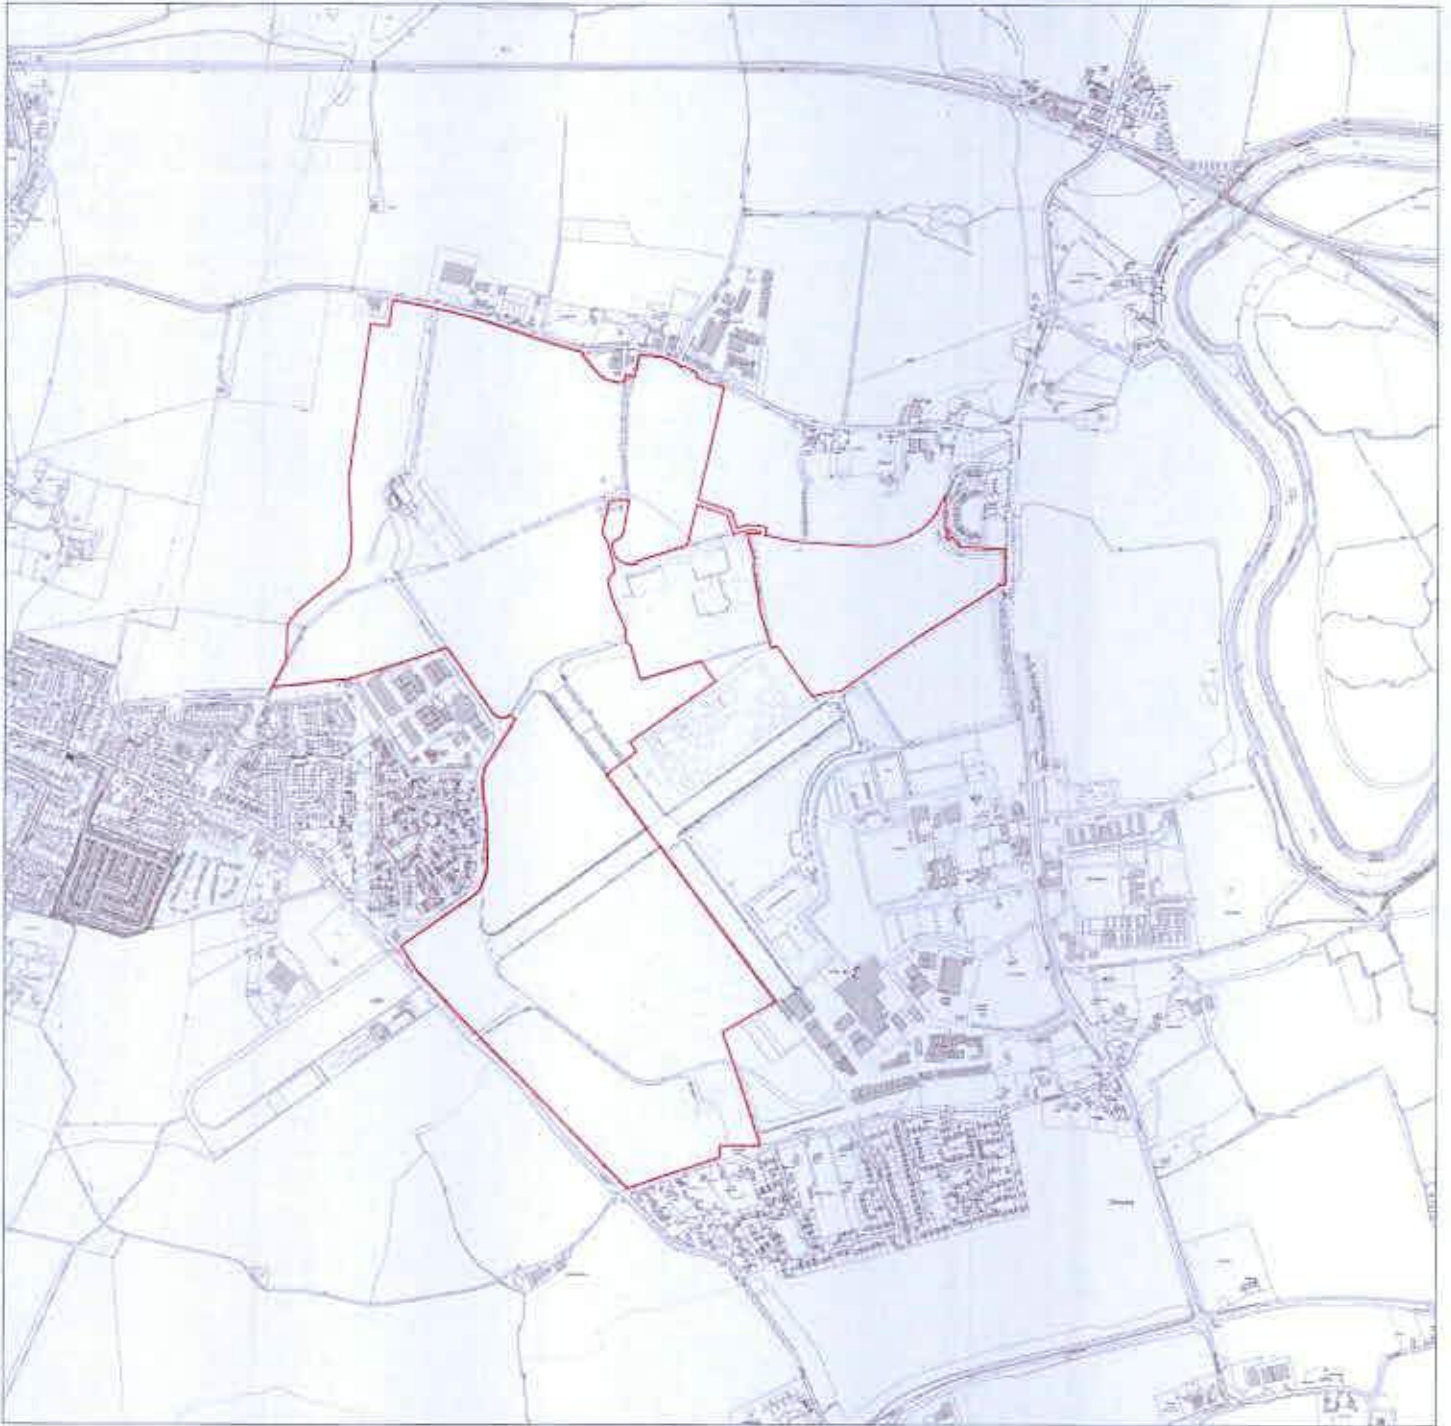

Site:
FORD AIRFIELD

Drawing Title:
SITE BOUNDARY PLAN

Date:	Scale:	Drawn by:	Check by:
04.11.18	1:5000	CEF	EF
Project No:	Drawing No:	Revision:	
23885	90-10-01	0	

DRAFT **BARTON WILLMORE**
 Planning & Design Services
 Landscape Planning & Design • Environmental Planning & Impact Assessment • Planning & Design • Environmental Planning & Impact Assessment • Planning & Design • Environmental Planning & Impact Assessment

Part of Willmore & Co. Ltd