

Smart Space Drawing Details

Building Size: 20 x 25 x 5.2 mtr Side Height External

Building Type: L-Series

Roof: Twin Layer Insulated PVC Roof Cover
- White

Walls: 40mm Composite Wall Panels
- Goosewing Grey

PA Doors: 2no Pedestrian Doors
- Grey

Roller Shutter Door: 2no 5 x 5 m Roller Shutter Door
- Electric, 3 Phase Power
- Galvanized

Lighting: N/A

Down Pipes: 6no RWP

Ground Surface: TBC

Ground Fixings: TBC

Base Sealing: TBC



Site Surveyor: TBC

Building Installation Date: TBC

Contract Period: TBC


Bracing: Wires

Key

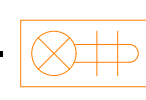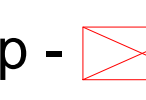Light -  Roof Pump -  R/S Power - 
Cable -  RWP & Gutter - 


REV	DESCRIPTION	DRAWN	CHECKED	APPR	SURVEY DATE

APPROVAL	NAME	SIGN	DATE
SMART SPACE	A.Freeman		28/03/2023
CLIENT			

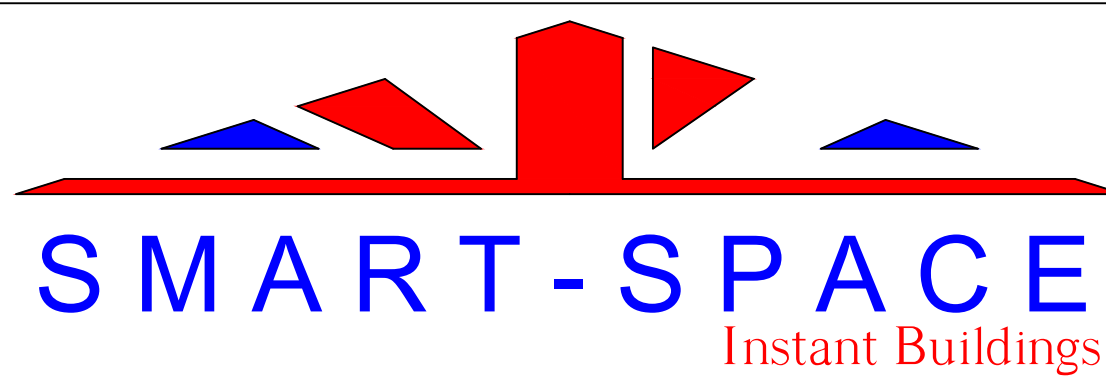


Kingsbury Link, Trinity Rd,
Piccadilly, Tamworth B78 2EX
TEL. 01827 330000


CLIENT Paul McDonald		
CONTRACT BEWI SHEET 1 OF 1		
ITEM 20 x 25 x 5.2 mtr		
SITE ADDRESS Rudford Industrial Estate, Ford Rd, Arundel, BN18 0BD		
DRAWING NUMBER SS-691-IG	REVISION A	ISSUE DATE 23/02/2026
SURVEYOR I. GILBERT	SCALE 1:100	DWG STATUS Final

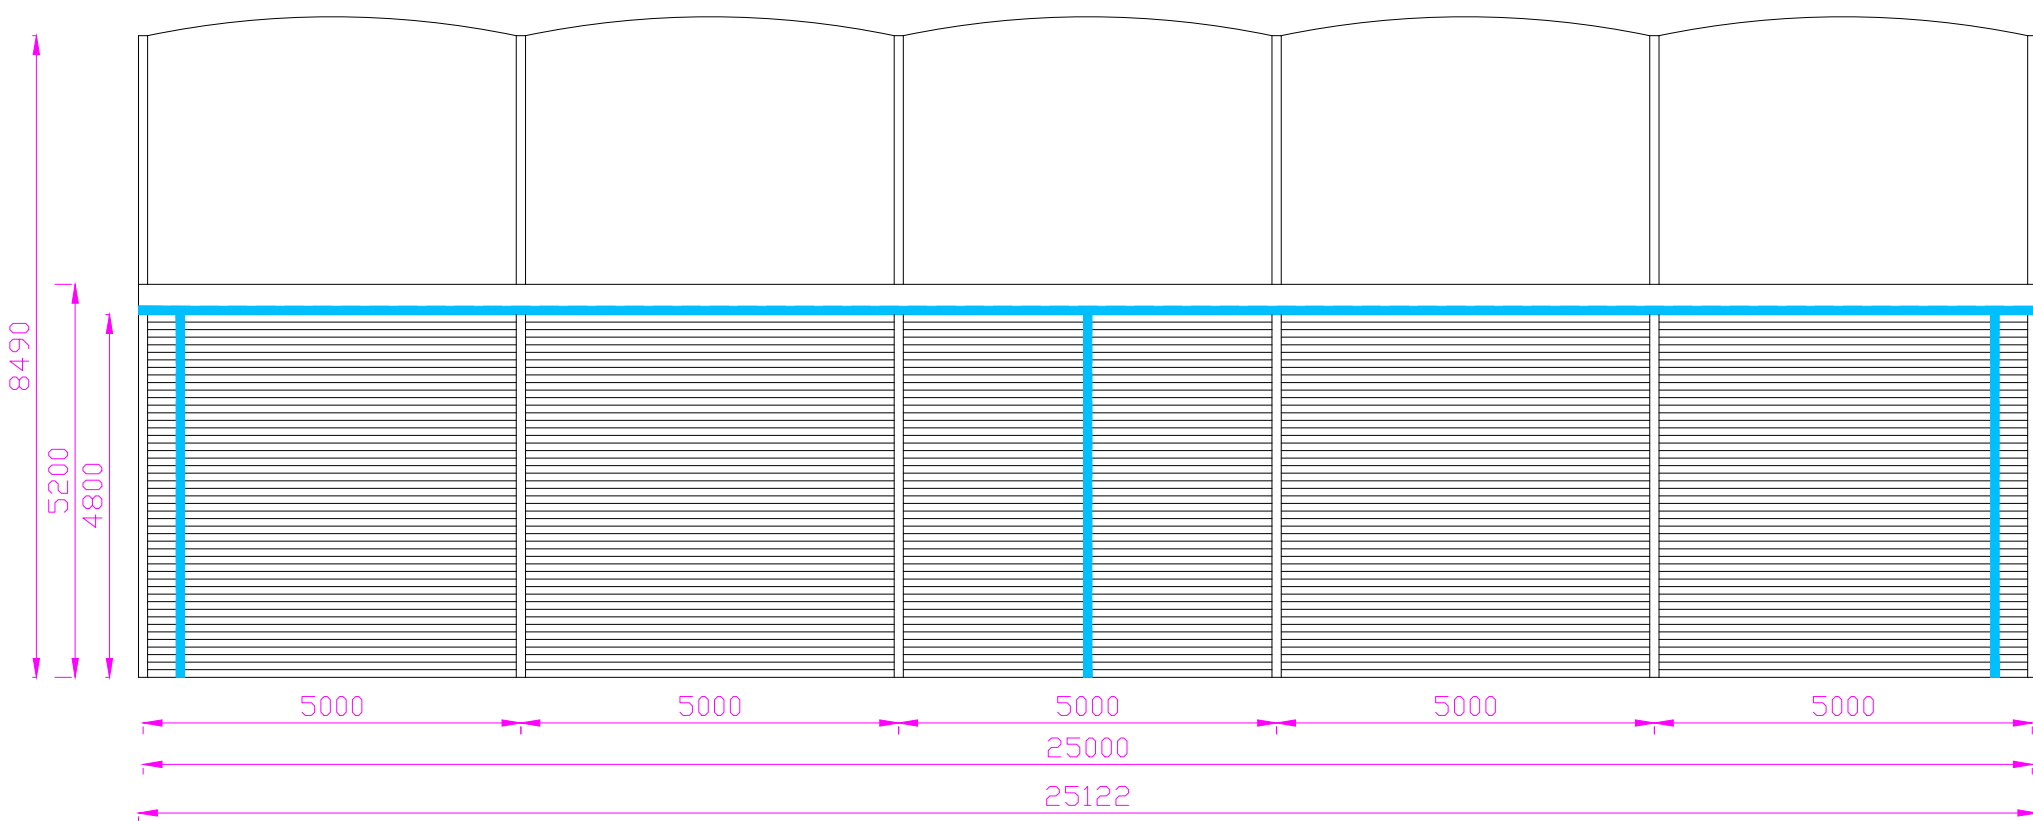


SIDE ELEVATION OF BUILDING (C)

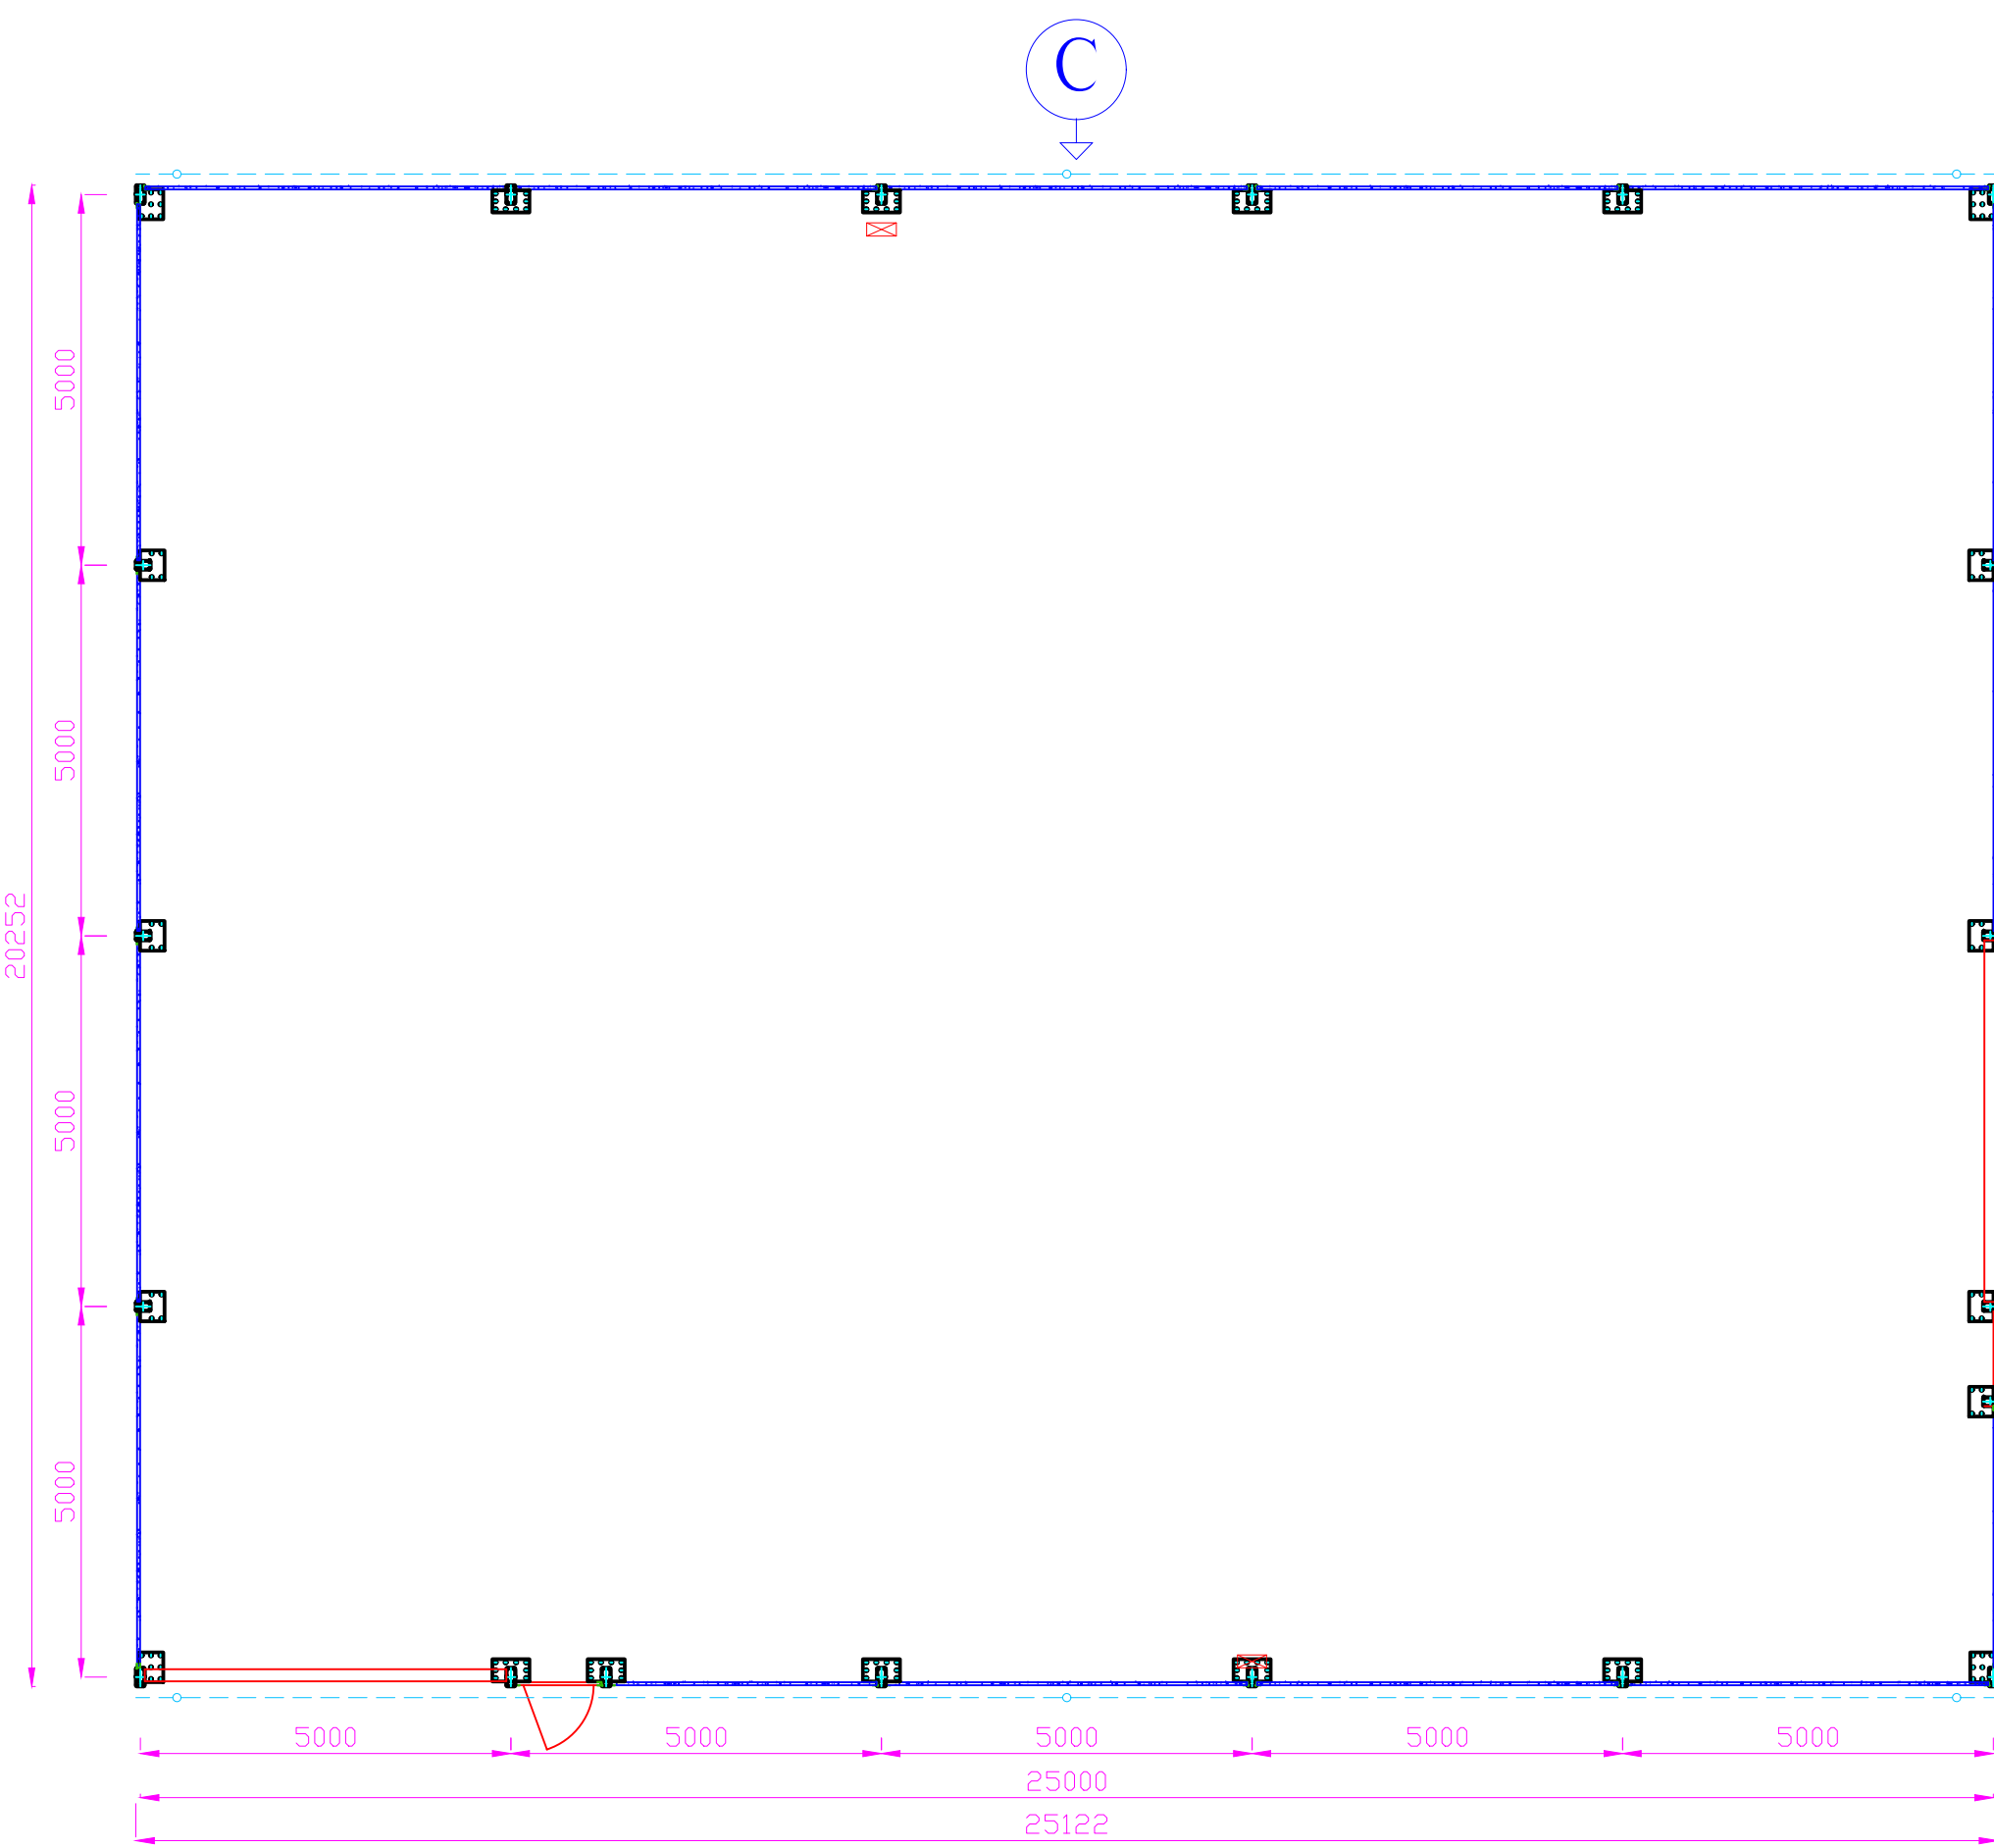


PLAN VIEW SHOWING BUILDING

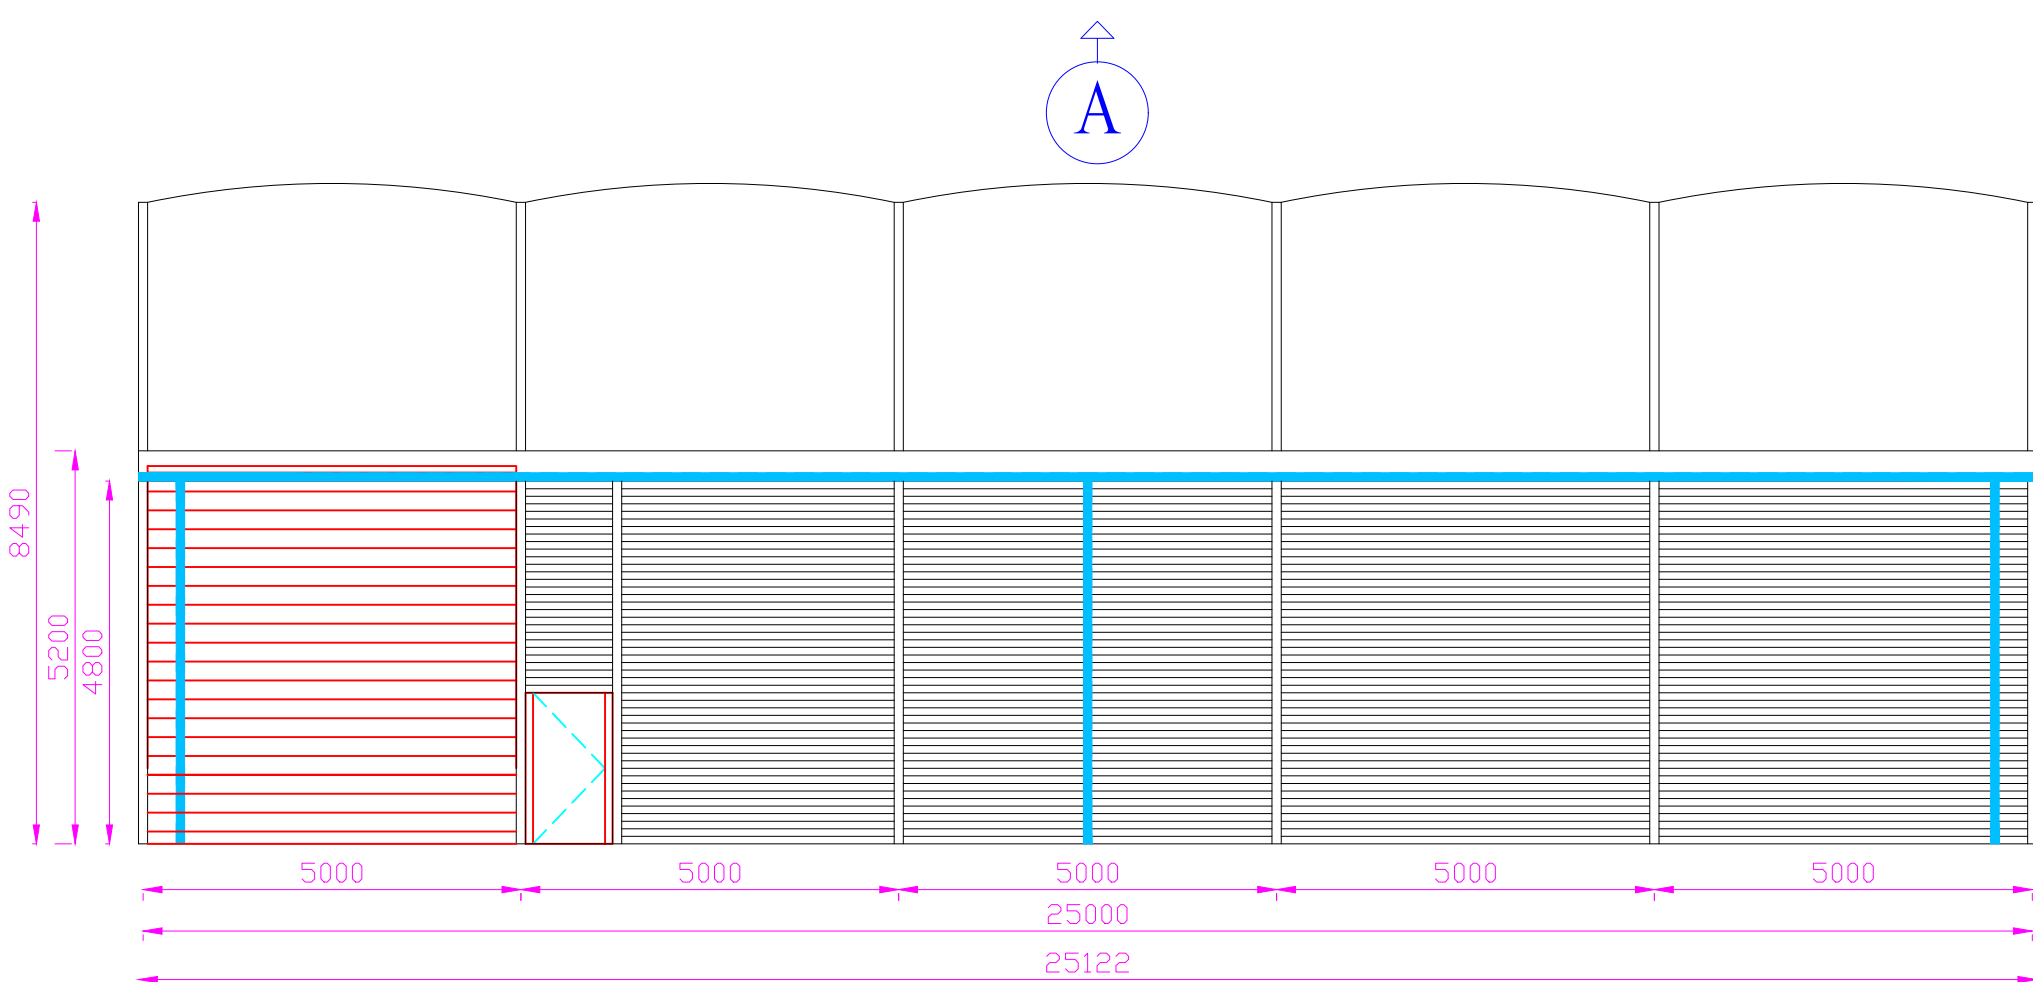

SIDE ELEVATION OF BUILDING (A)

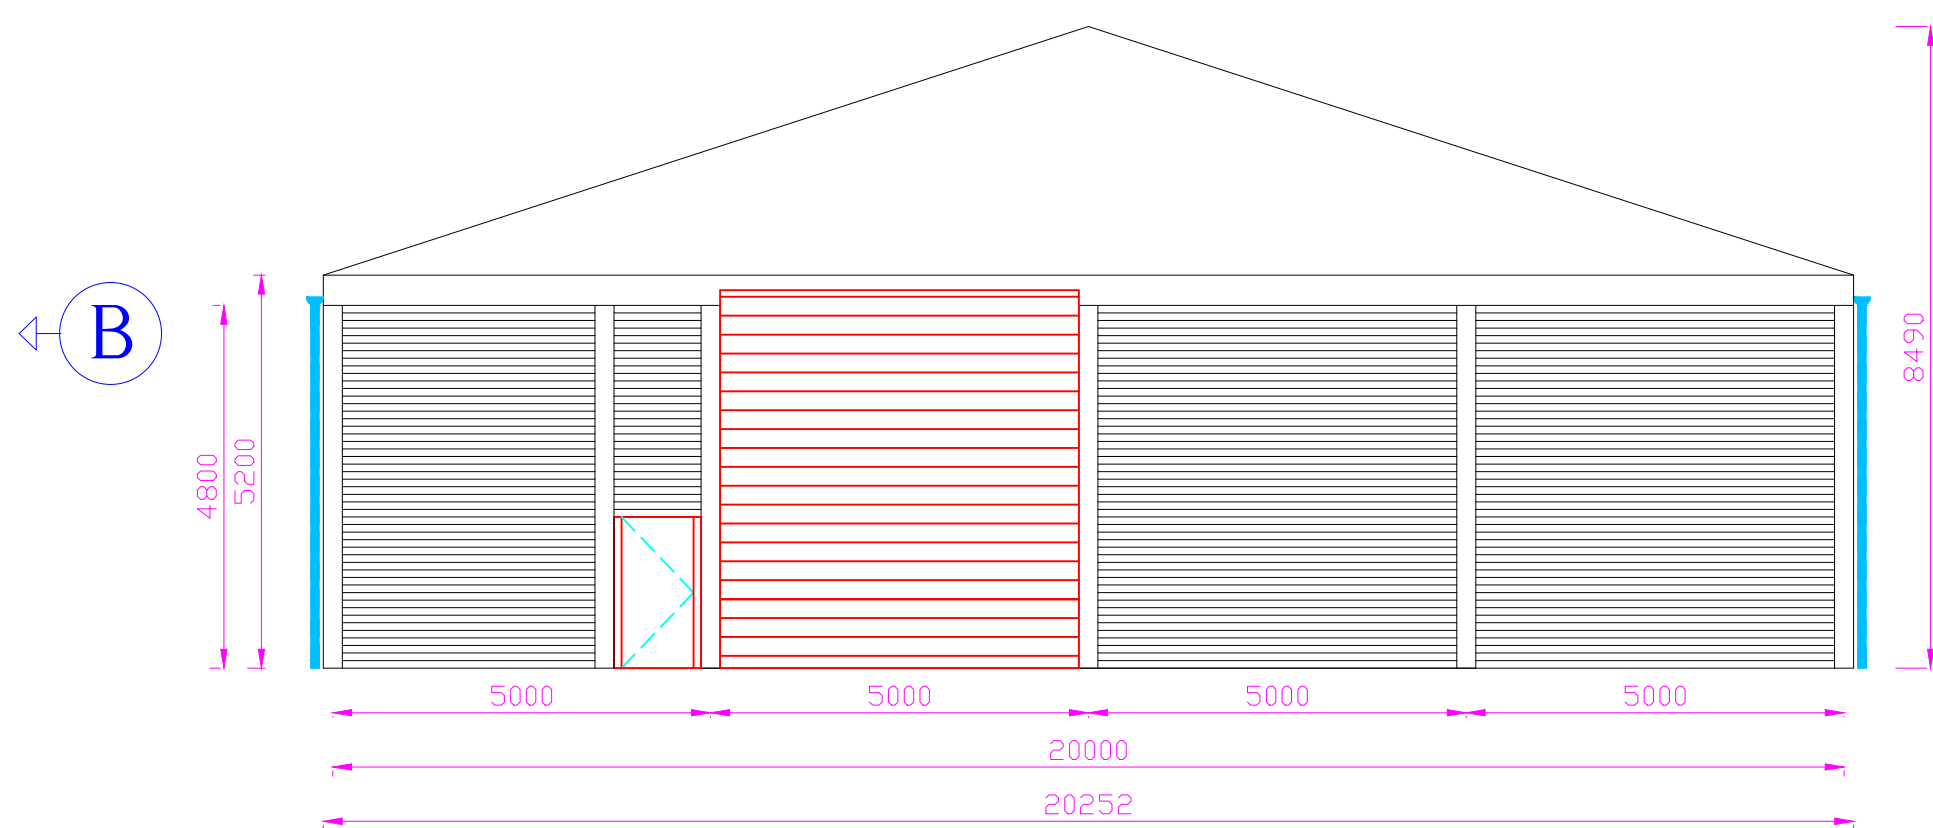

END ELEVATION OF BUILDING (B)

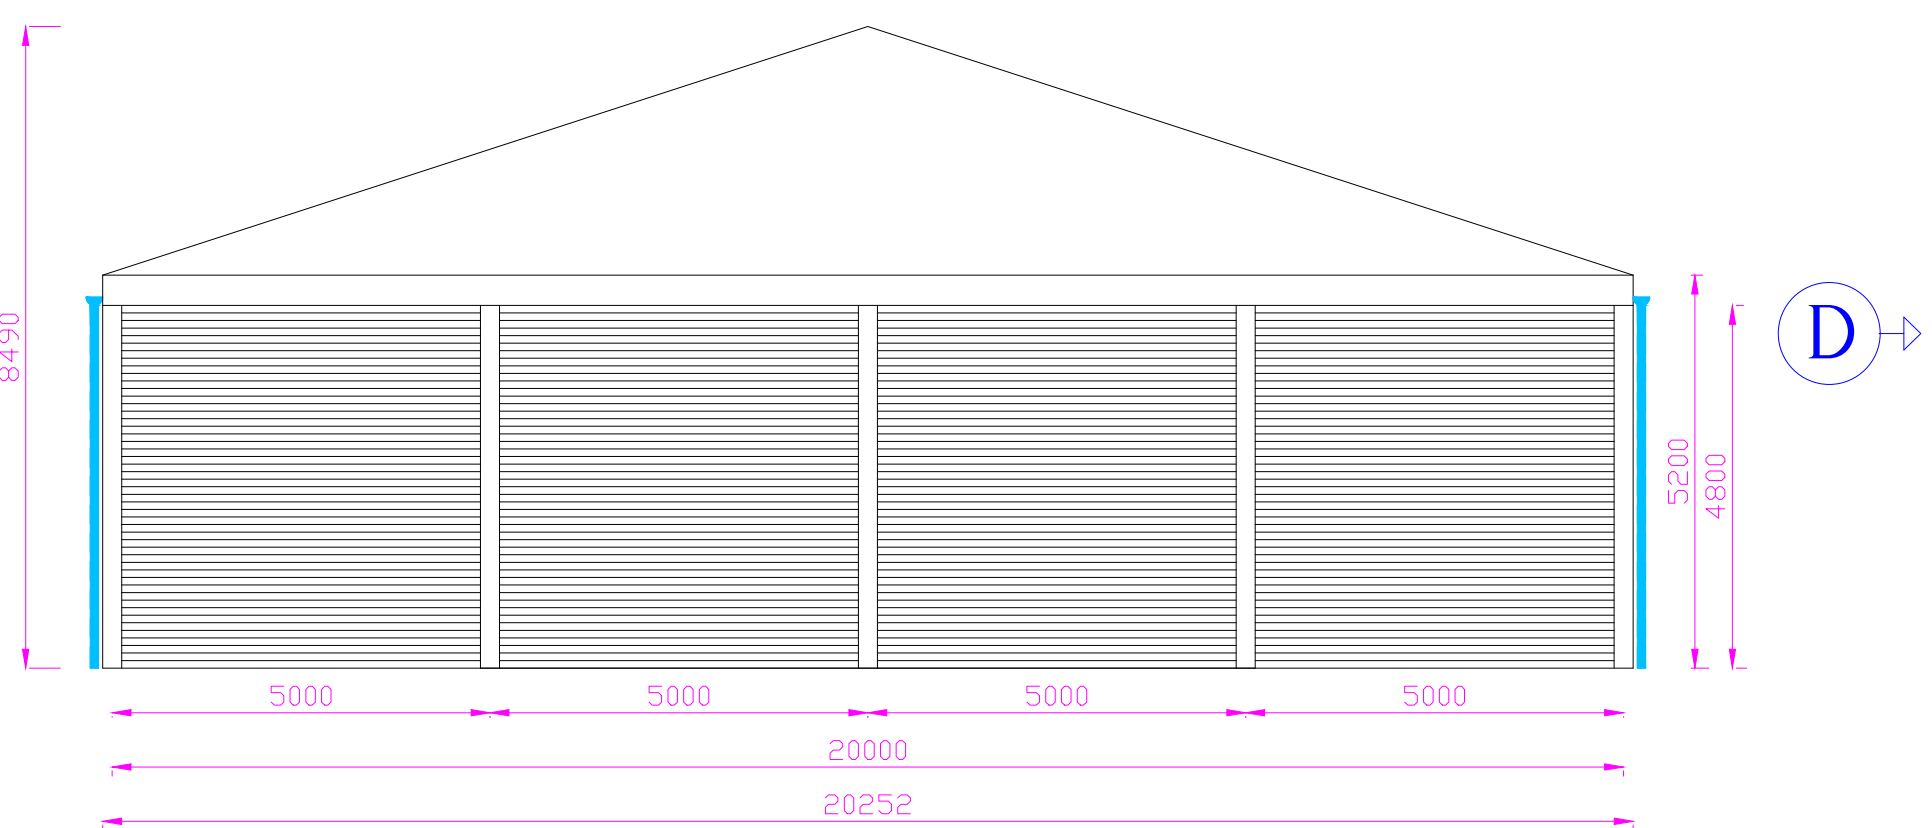

END ELEVATION OF BUILDING (D)