



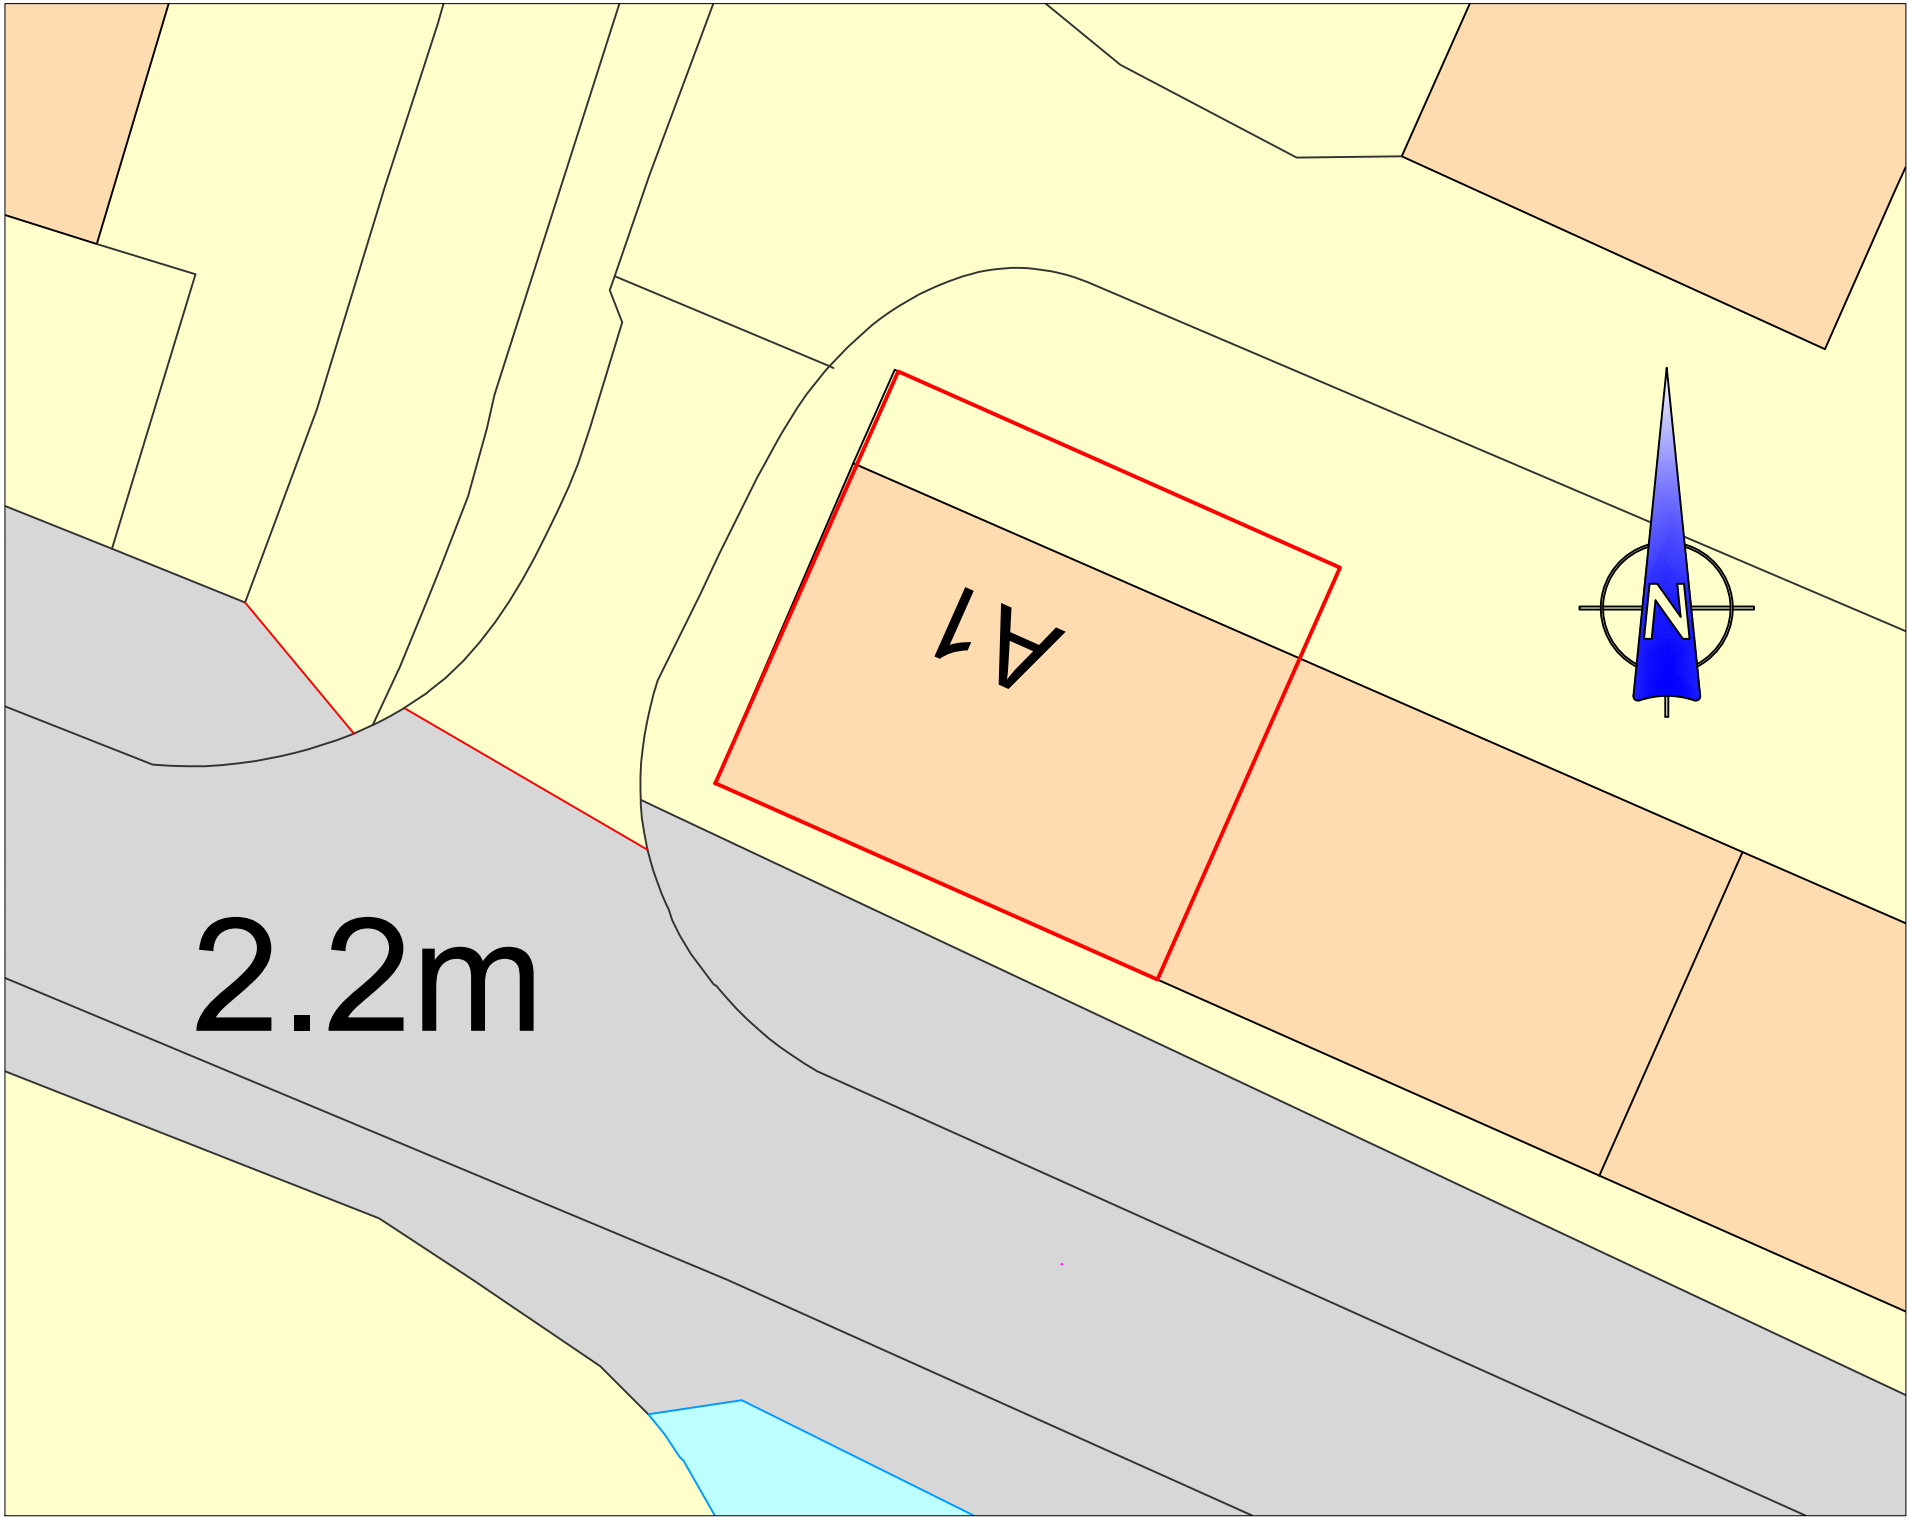

Block Plan Scale 1:200@A3

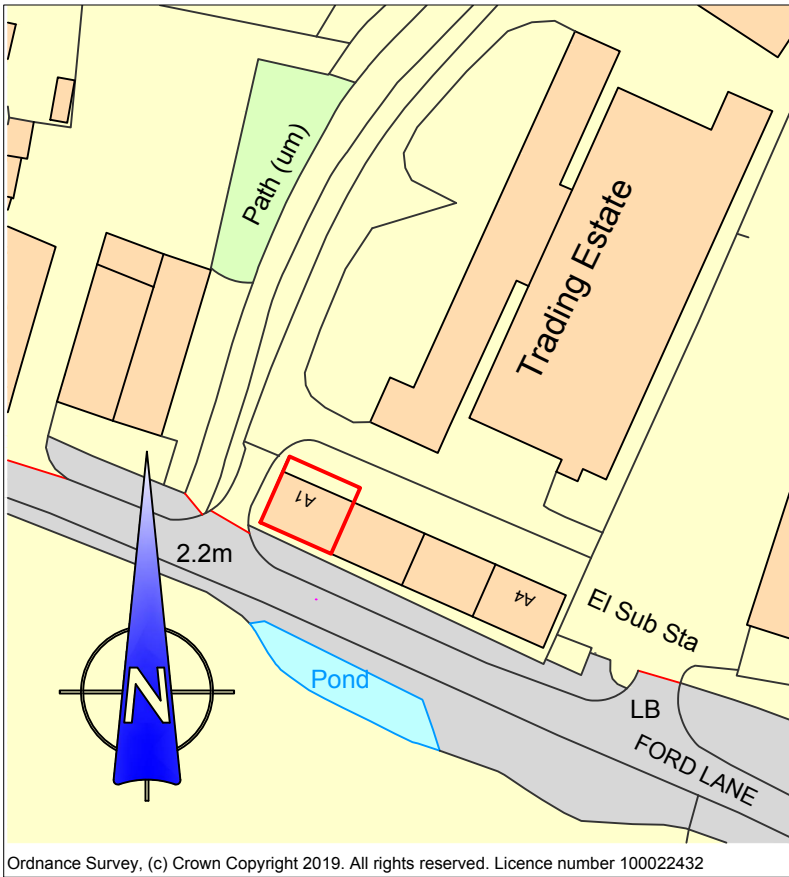

Location Plan Scale @1250@A3

CLIENT:
Matthew Ryan
1 Broomfield Way
Bognor Regis
PO22 8AQ

PROJECT:
Unit A1
Ford Industrial Estate
Ford Lane
Ford
Arundel
BN18 0UZ

CHECKED: -	DRAWING NO: MR-P-2	REV:
DATE: 3-1-19		

© KMH Construction Ltd