



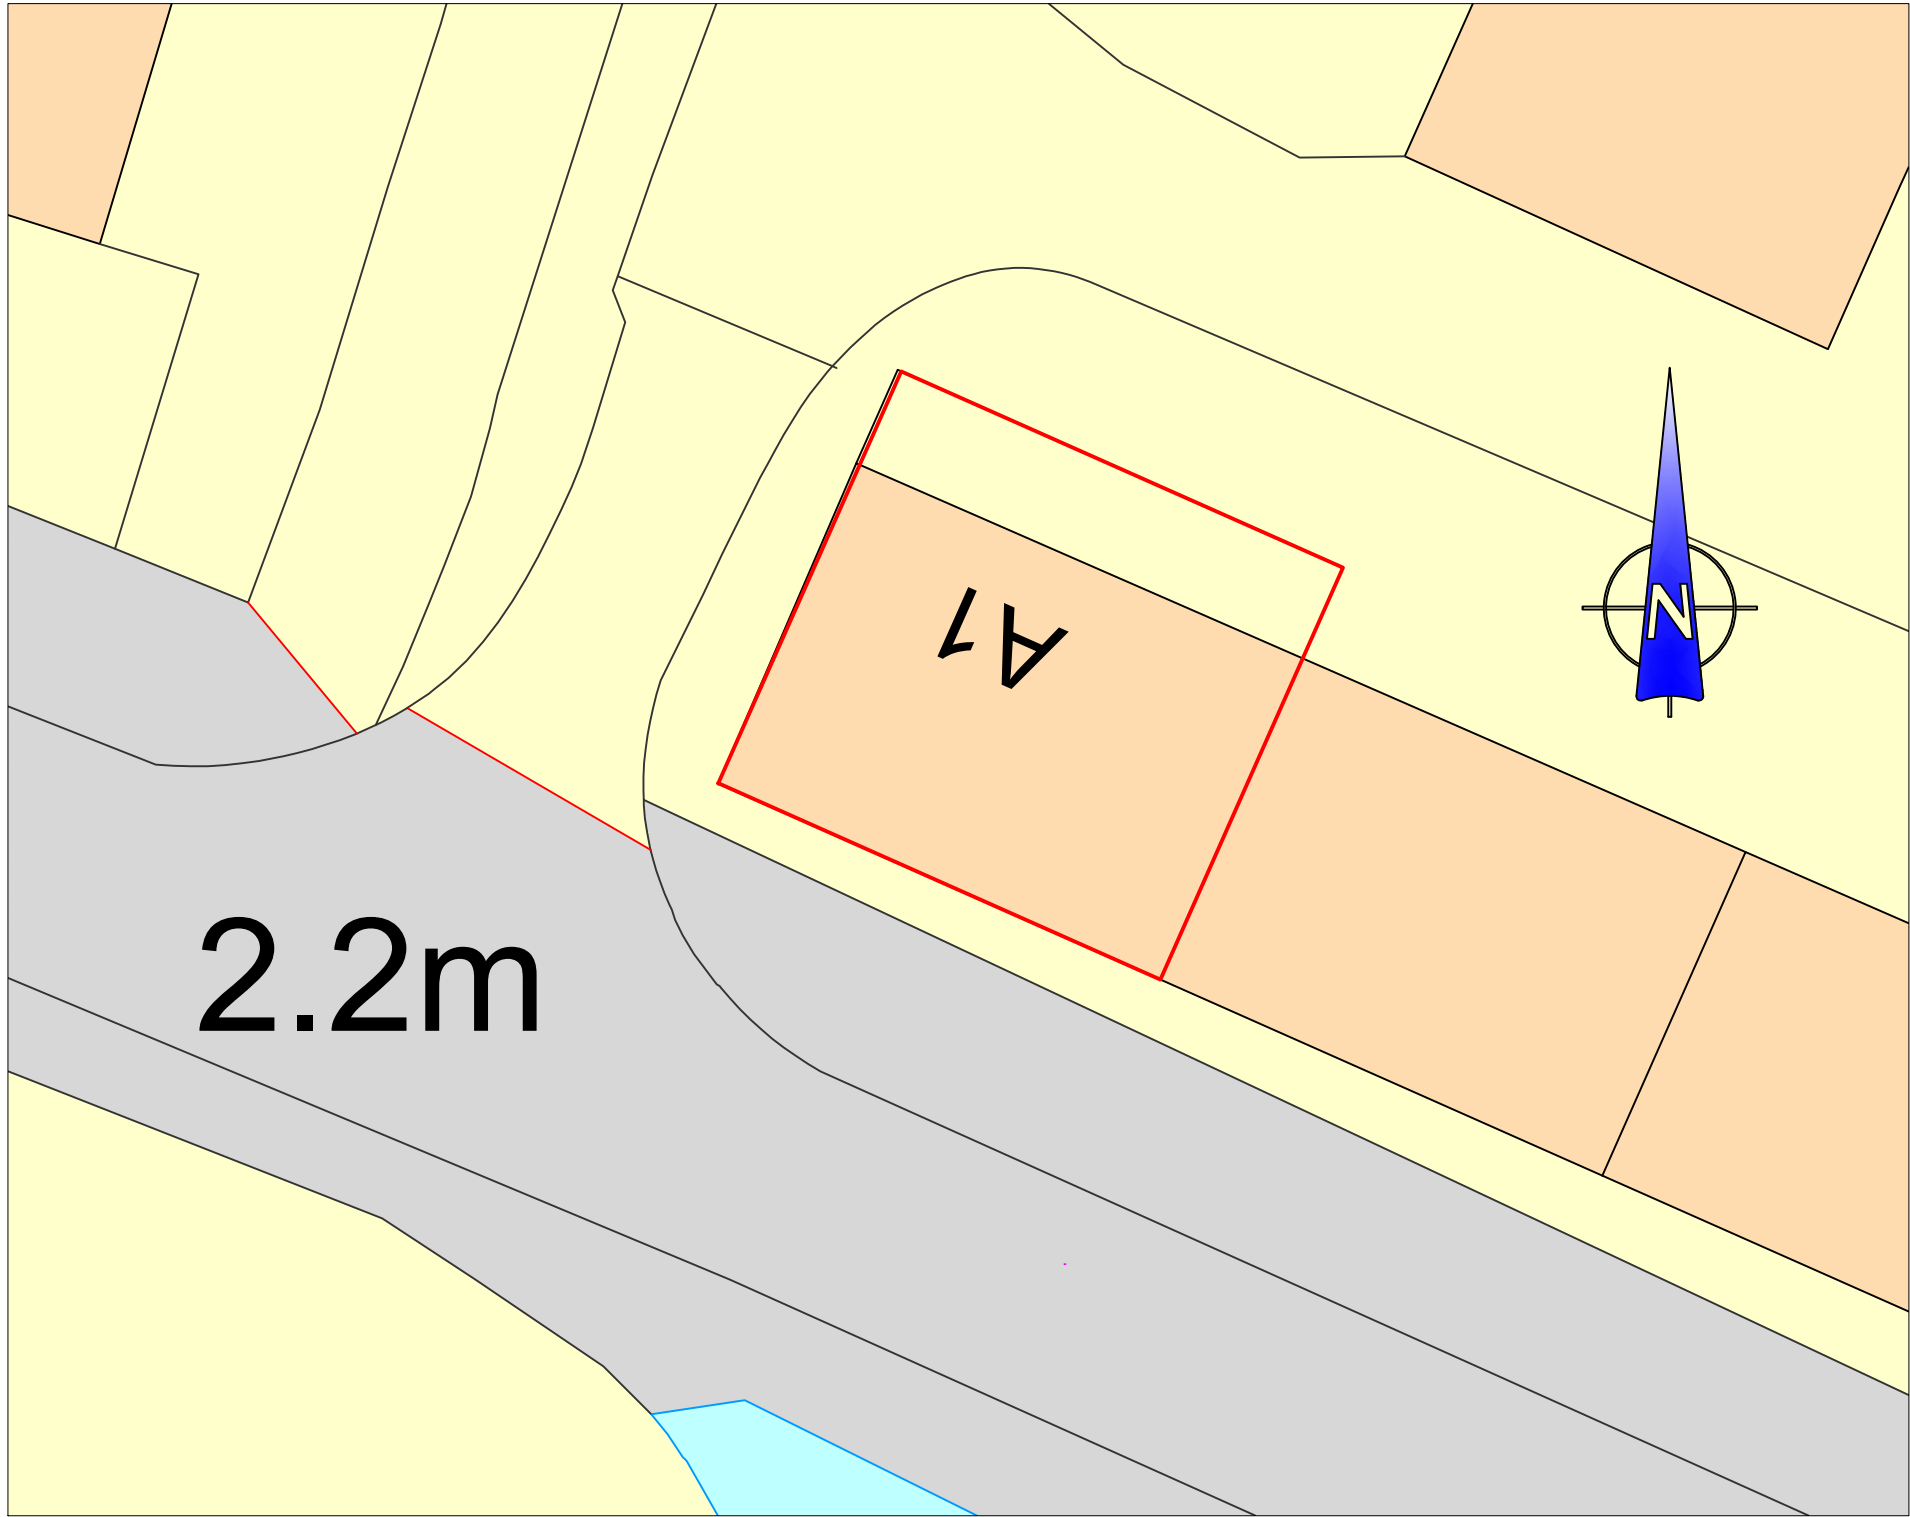

Block Plan Scale 1:200@A3

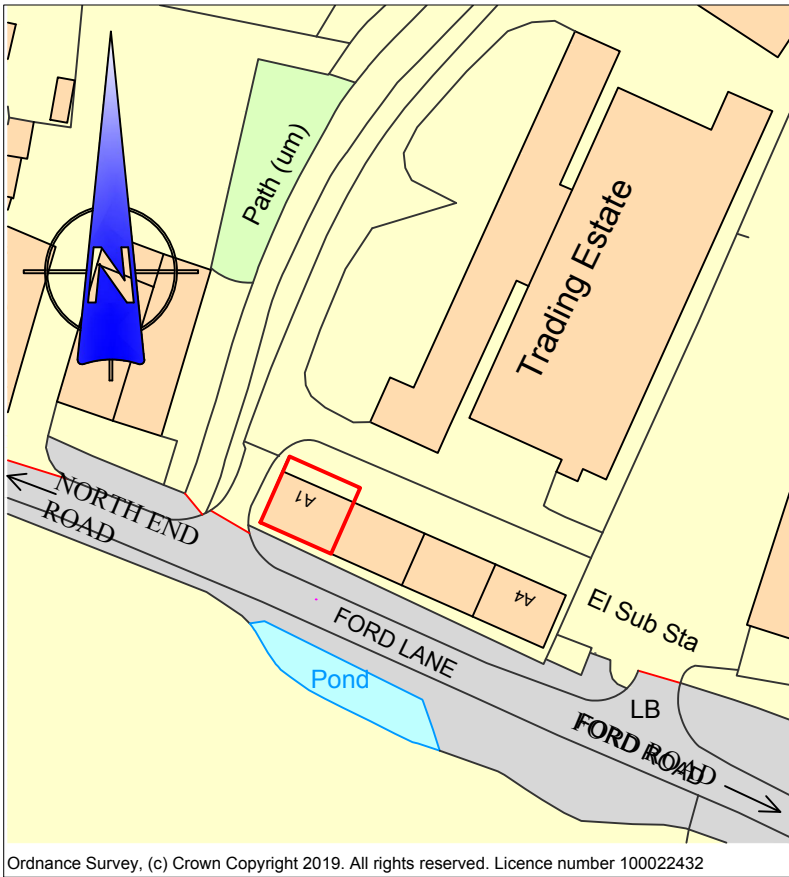

Location Plan Scale @1250@A3

CLIENT: Matthew Ryan 1 Broomfield Way Bognor Regis PO22 8AQ		
PROJECT: Unit A1 Ford Industrial Estate Ford Lane Ford Arundel BN18 0UZ		
CHECKED: -	DRAWING NO: MR-P-2	REV: 1
DATE: 3-1-19		11-1-19
© KMH Construction Ltd		