


 


Materials
Steelwork:– Hot Dipped Galvanised Framework

Roof:– Natural Grey Fibre Cement with

Gable Ends:– Natural Grey Fibre Cement Barge Boards

Gutters:– Black UPVC

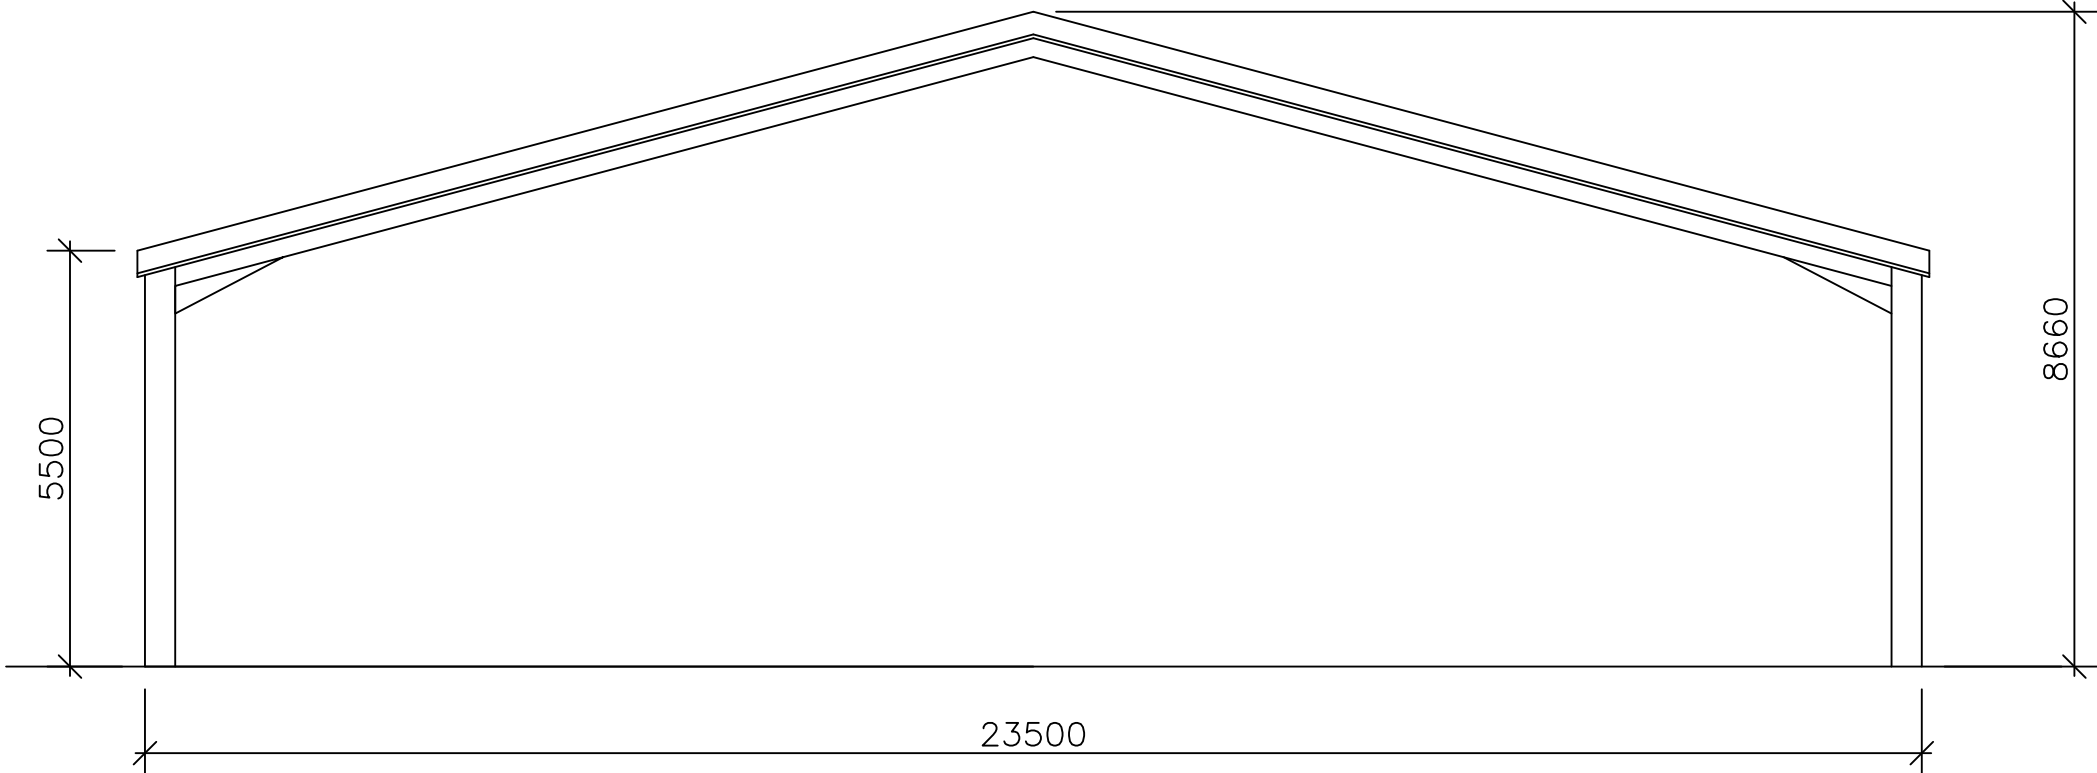

TYPICAL GABLE END ELEVATION

ASHTON DISTRICT COUNCIL F20328AG