




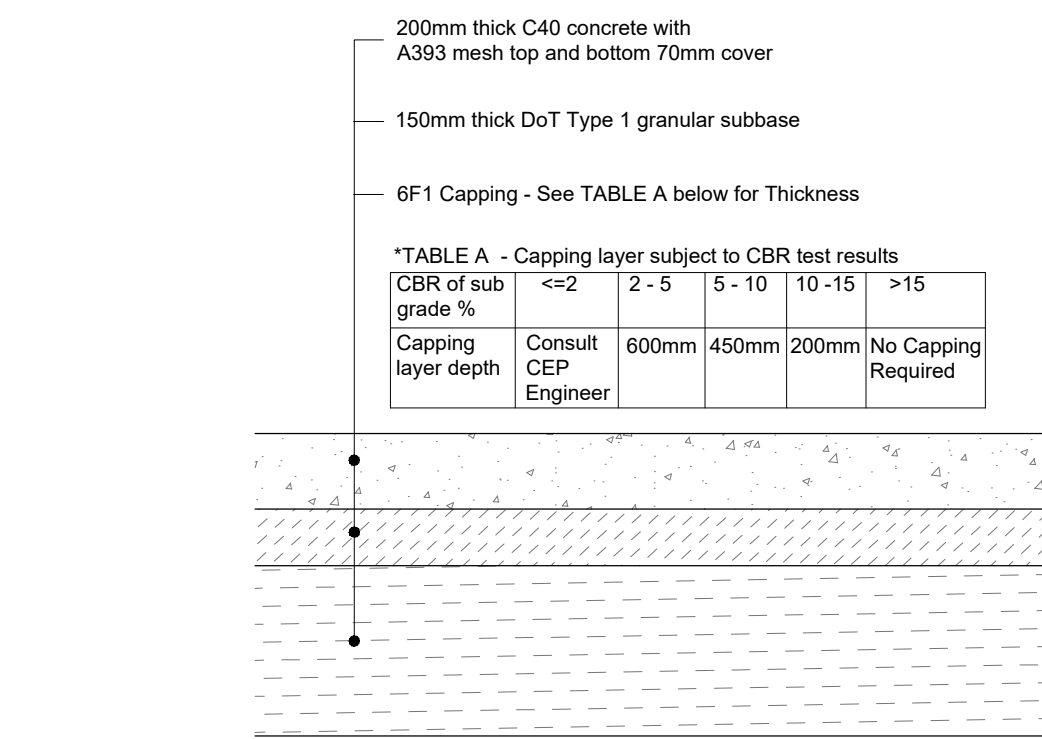


CONCRETE ROAD / YARD CONSTRUCTION
DETAIL A
(Scale 1:20)

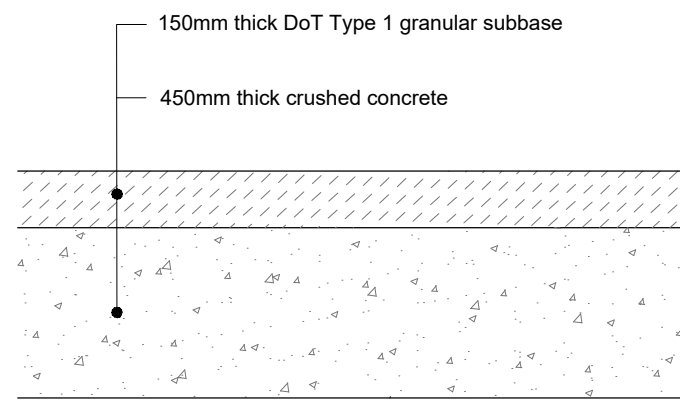


TYPE 1 YARD
DETAIL B
(Scale 1:20)

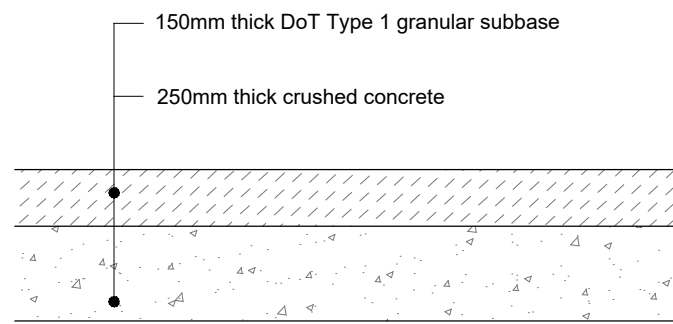


TYPE 1 ACCESS TRACK
DETAIL C
(Scale 1:20)

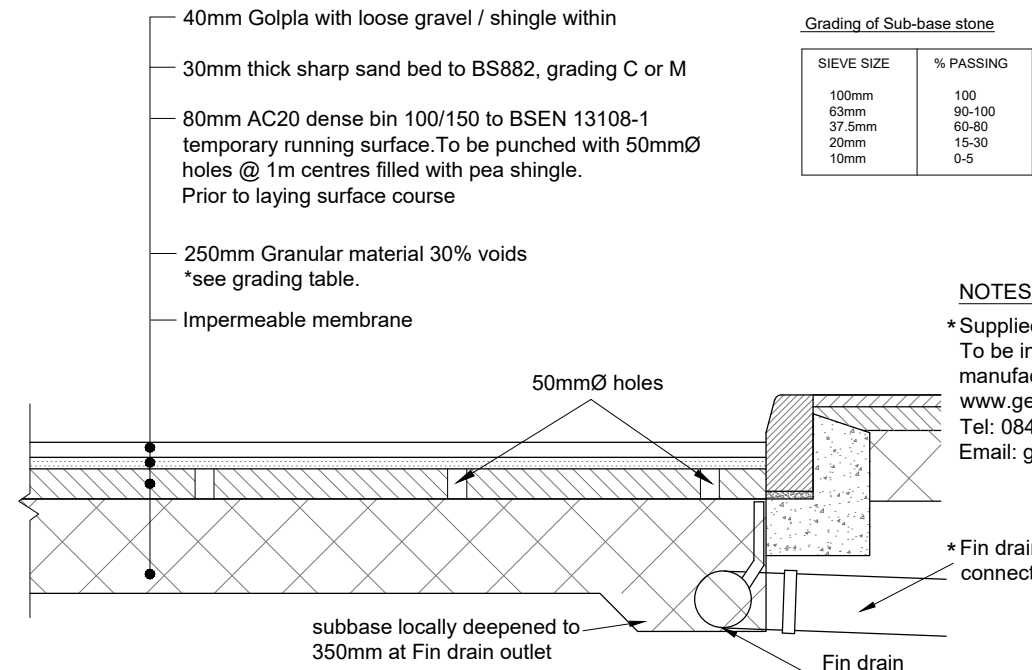


GRAVEL CAR PARK CONSTRUCTION
DETAIL D
(Scale 1:20)

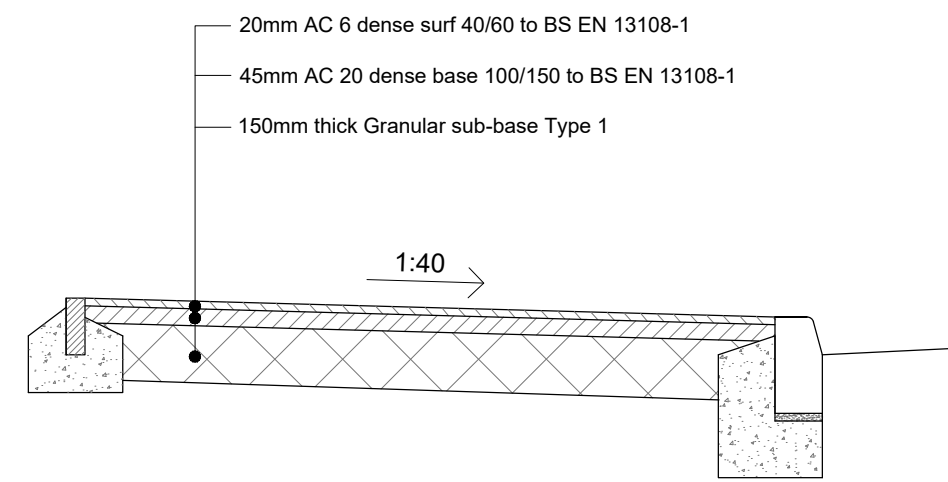


TARMAC FOOTWAY CONSTRUCTION
DETAIL E
(Scale 1:20)

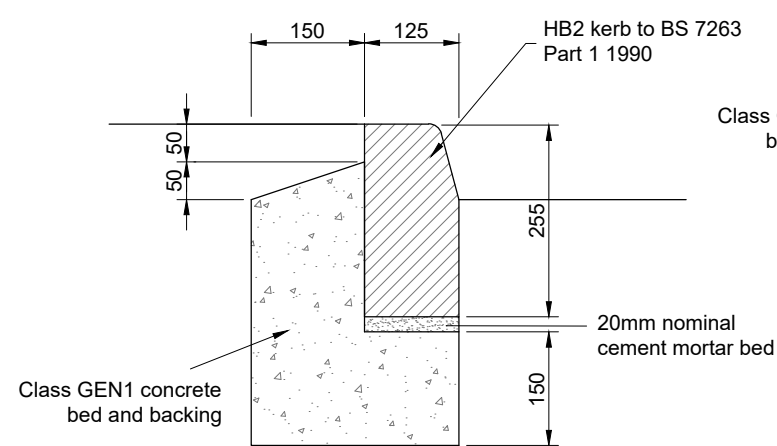


HB2 KERB DETAIL
(Scale 1:10)

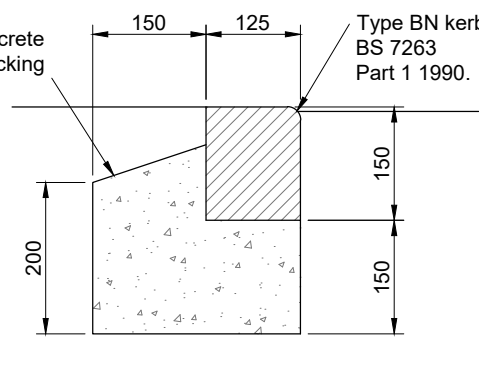


BN KERB DETAIL
(Scale 1:10)

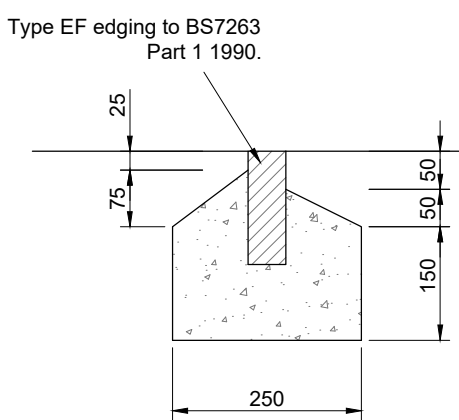


EF EDGING DETAIL
(Scale 1:10)

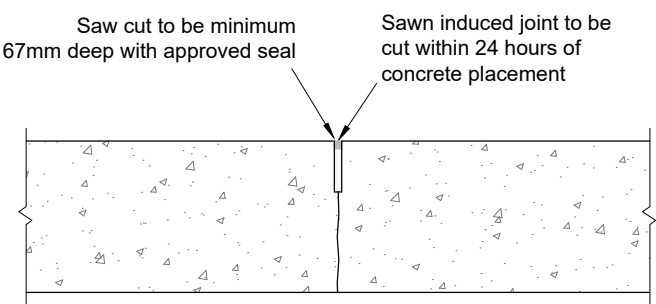


SAW INDUCED JOINT
(Scale 1:10)

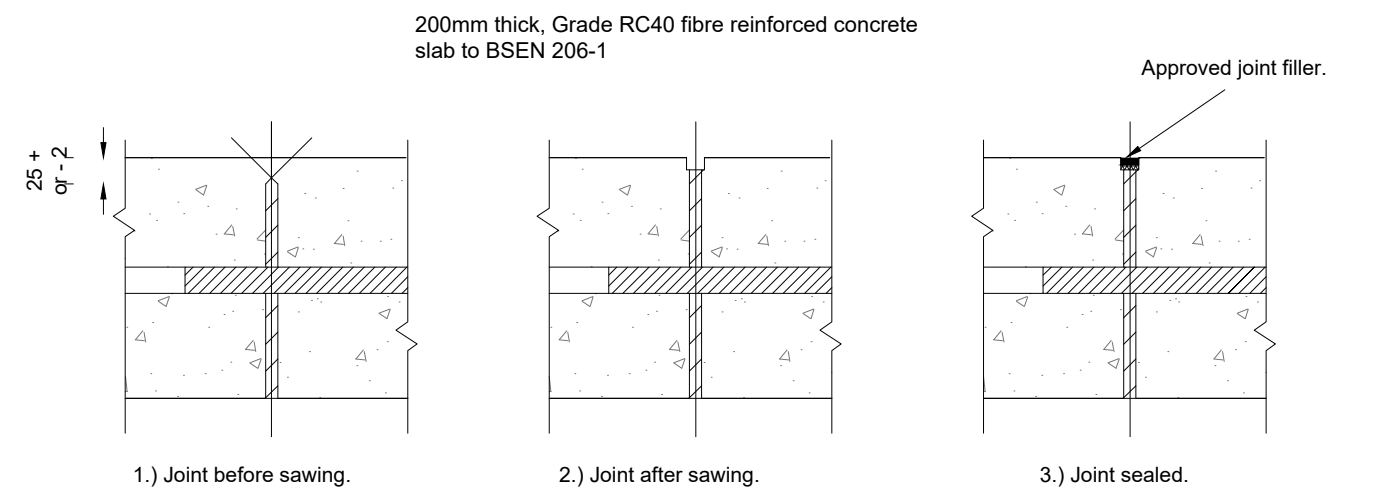


EXPANSION JOINT
(Not To Scale)

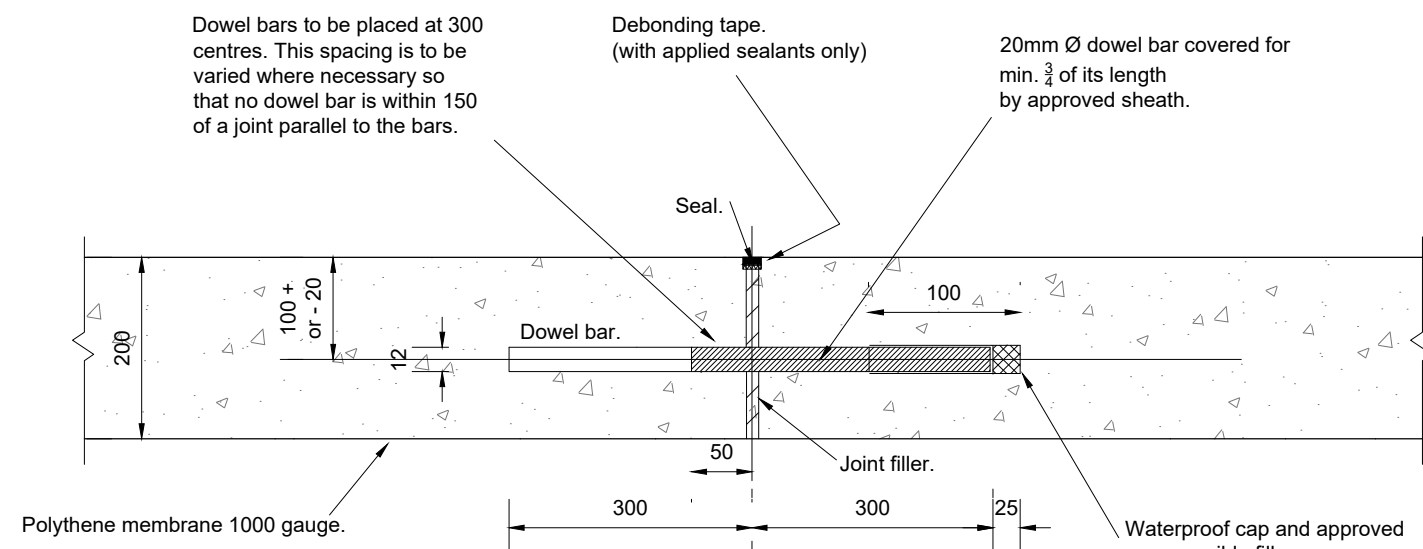


EXPANSION JOINT - SAWN GROOVE *
(Not To Scale)

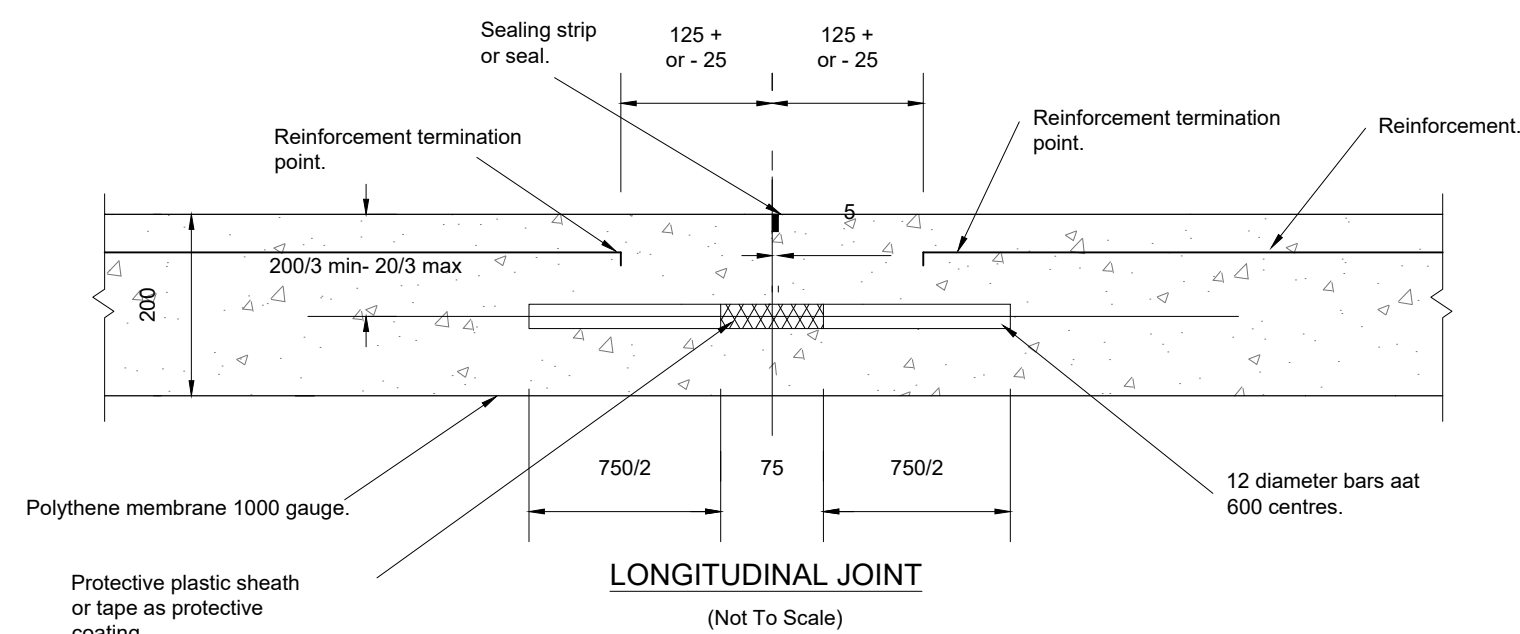

LONGITUDINAL JOINT
(Not To Scale)

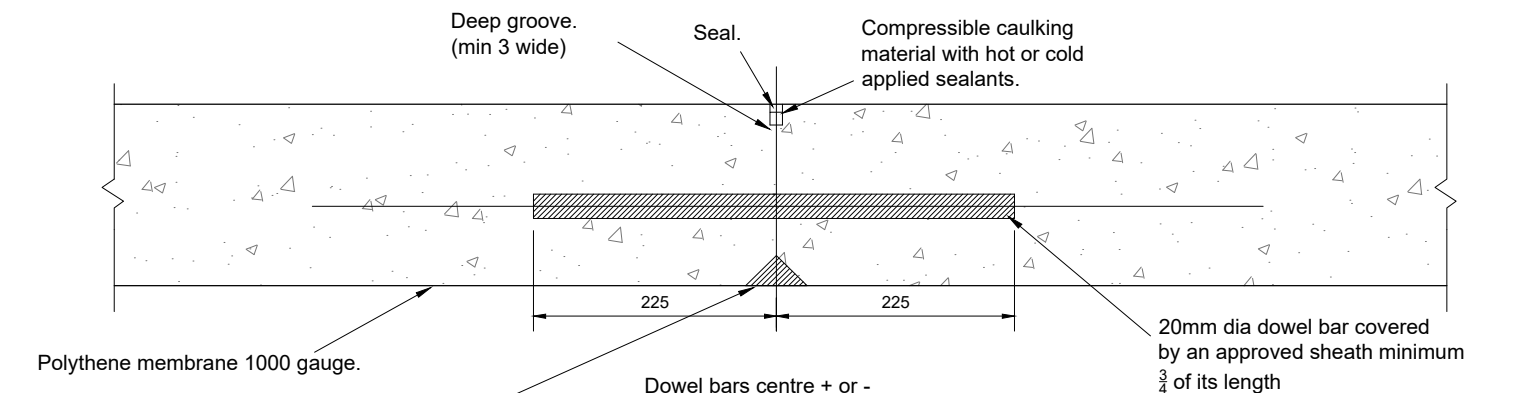

CONTRACTION JOINT - DEEP WET-FORMED GROOVE *
(Not To Scale)

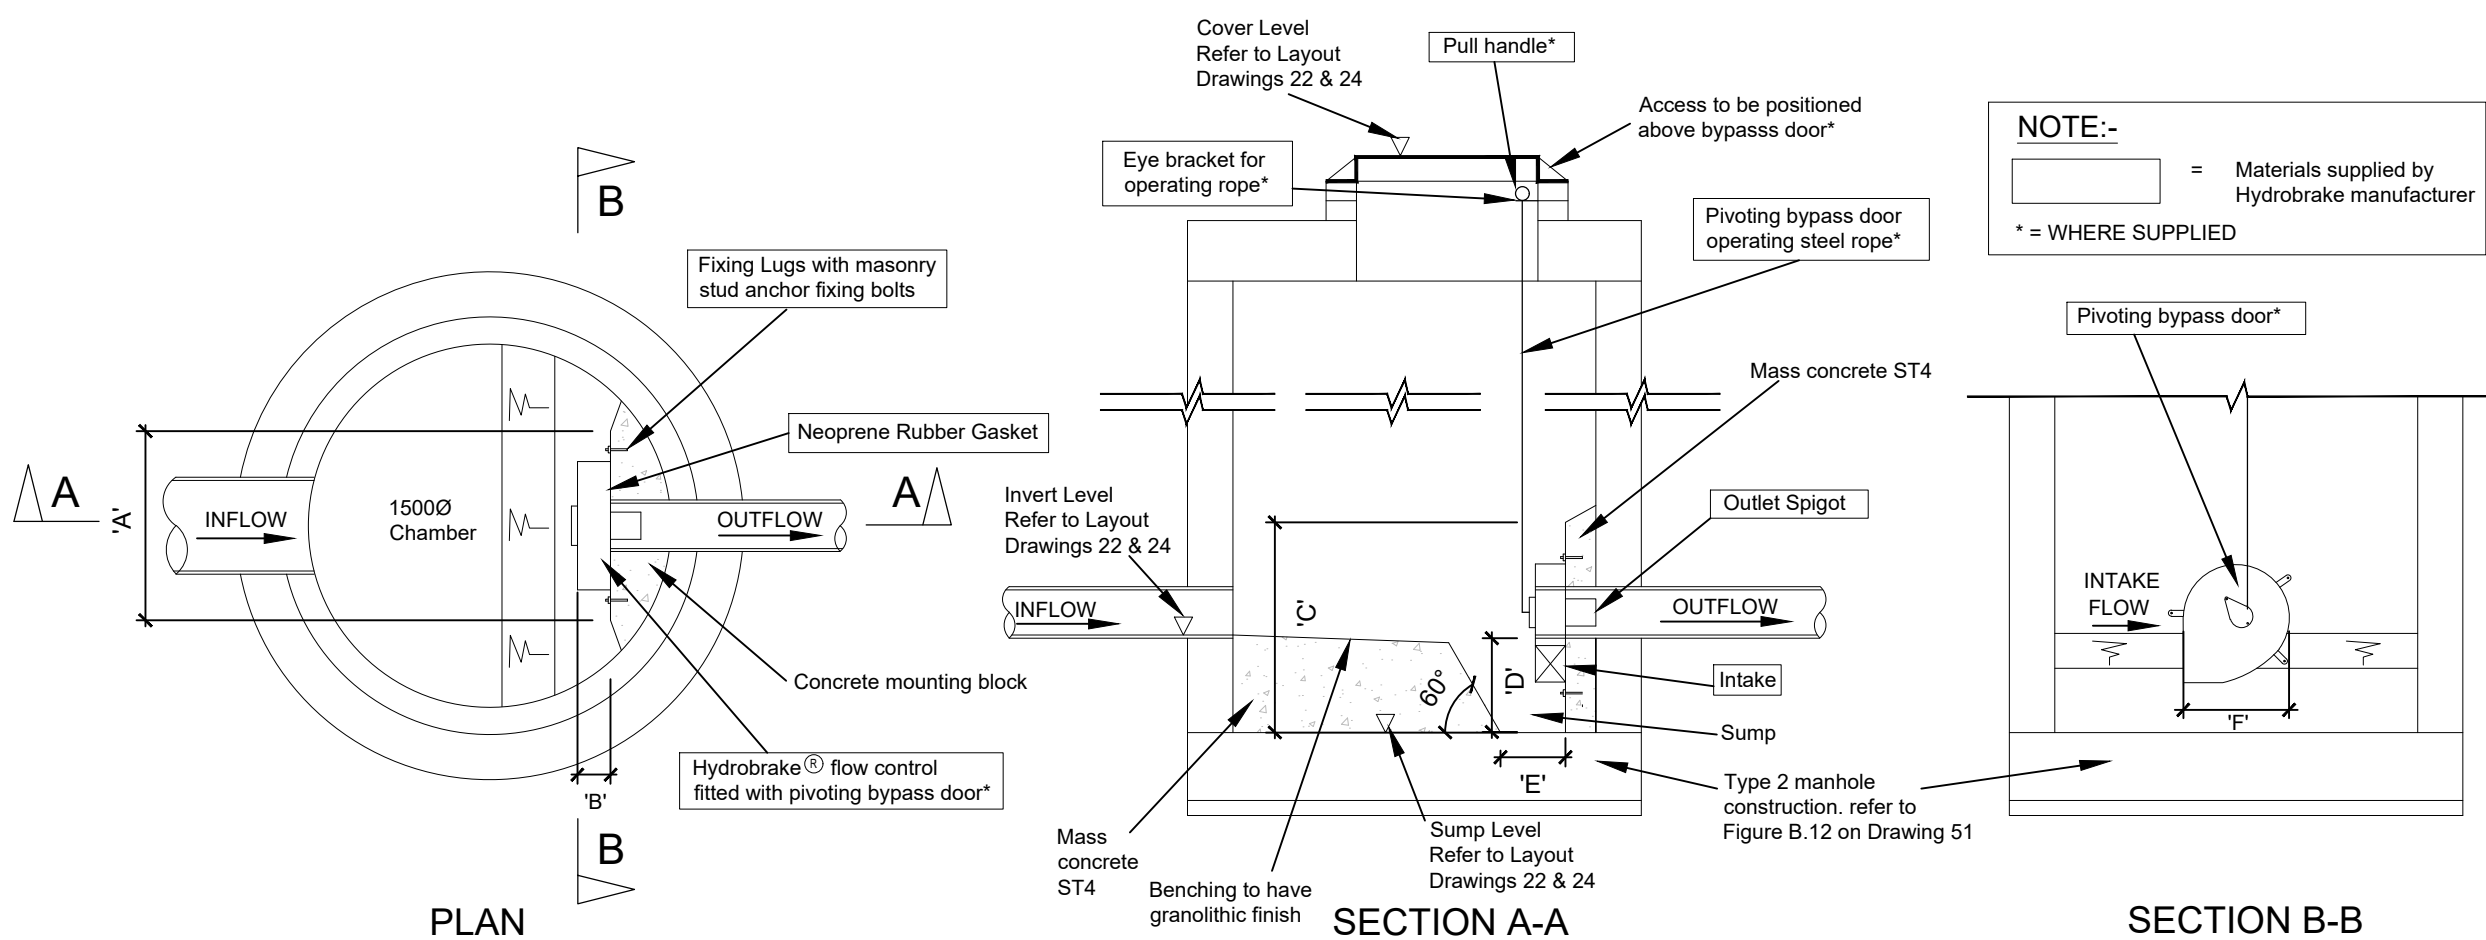

MANHOLE SW-06
WITH HYDROBRAKE
(Scale 1:25)

Ref	Dimension mm
'A'	*945
'B'	*165
'C'	*1090
'D'	*500
'E'	*330
'F'	*740

Ref	Dimension mm
'A'	*900
'B'	*205
'C'	*1040
'D'	*500
'E'	*410
'F'	*695

Note: * All dimensions and specifications shall be confirmed with manufacturer prior to construction

GENERAL NOTES:

- All dimensions to be checked on site. All details and dimensions relating to sub-Contractors work must be checked and agreed between the sub-Contractor or supplier and the general Contractor.
- This drawing is to be read in conjunction with all relevant Architect's and Engineer's drawings and specification.
- The main Contractor is responsible for ensuring the stability of the structure whilst the works are in progress.
- Any information given regarding existing underground services is given in good faith after consultation with the relevant authority. No liability is accepted by the Consultant and the main Contractor is responsible for obtaining and checking all information and taking due care and attention whilst undertaking the works.

REV	DATE	INT	DESCRIPTION	CHK
C	24.09.20	PR	Hydrobrake detail notes updated.	SB
B	21.08.20	PR	Hydrobrake Detail added.	SB
A	12.06.20	PR	Minor amendments	SB

Issue Status PRELIMINARY



The Civil Engineering Practice
11 Tungsten Building
George Street
Fishergate
Sussex
BN41 1RA
01273 424424
reception@civil.co.uk
www.civil.co.uk

CLIENT	DPS Limited				
PROJECT	Wicks Farm Polytunnel Ford				
TITLE	Construction Details Sheet 2 of 2				
DRAWN	P Reynolds	DATE	Mar 2020	PROJECT NO.	23314
ENGINEER	S Burgess	CHECKED	SB	DWG. No.	52
SCALE	As shown @ A1			REV.	C