


## SITE LOCATION

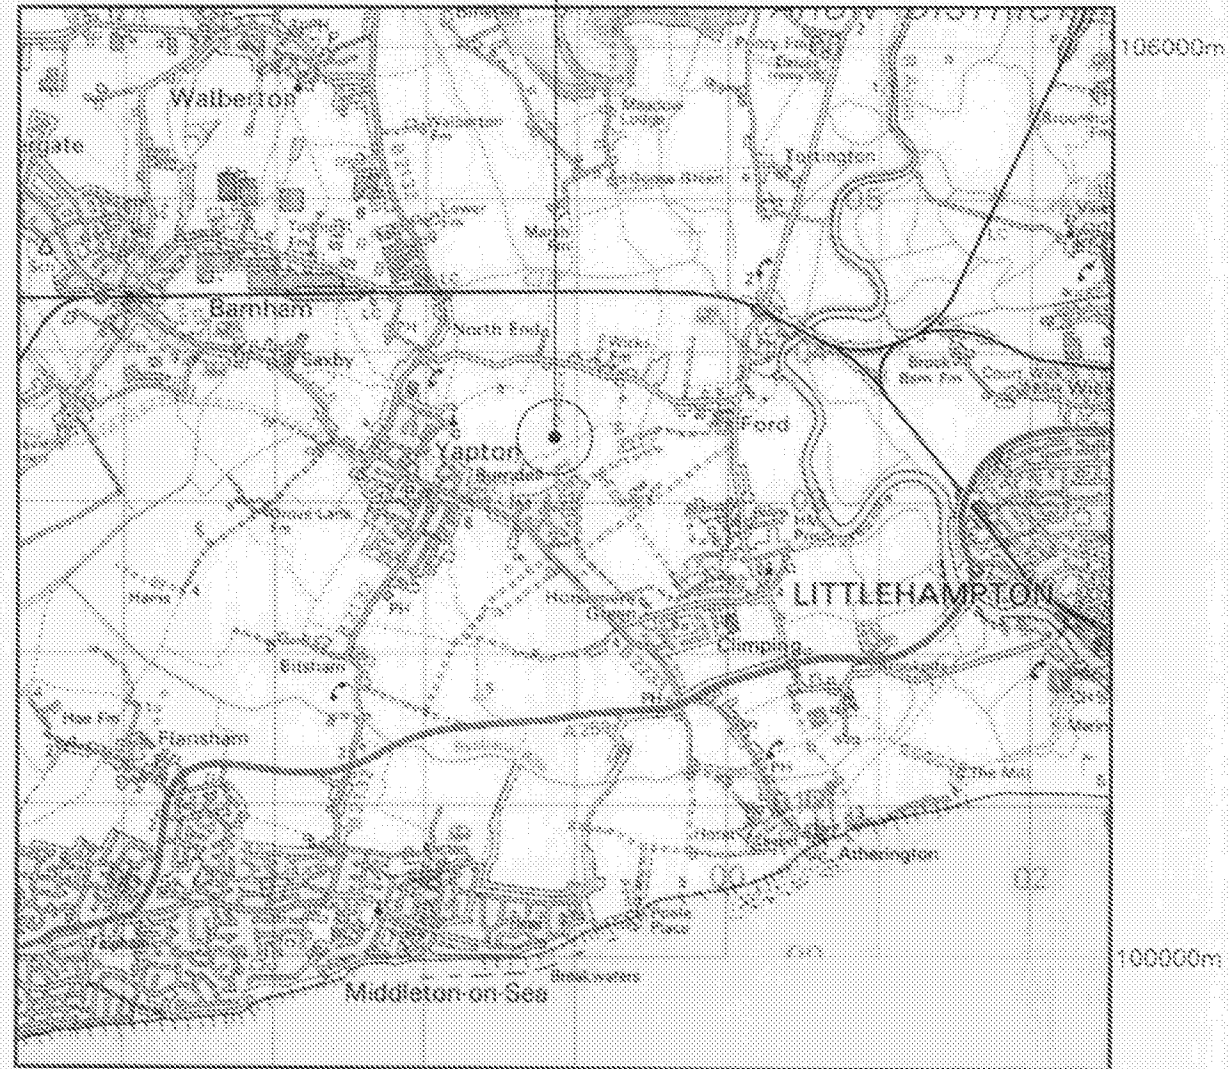


SITE GRID REFERENCE 498848E 103390N  
SCALE 1:50000




SITE PHOTOGRAPH

## SITE LOCATION

SITE GRID REFERENCE  
498848E 103390N  
SCALE 1:2500

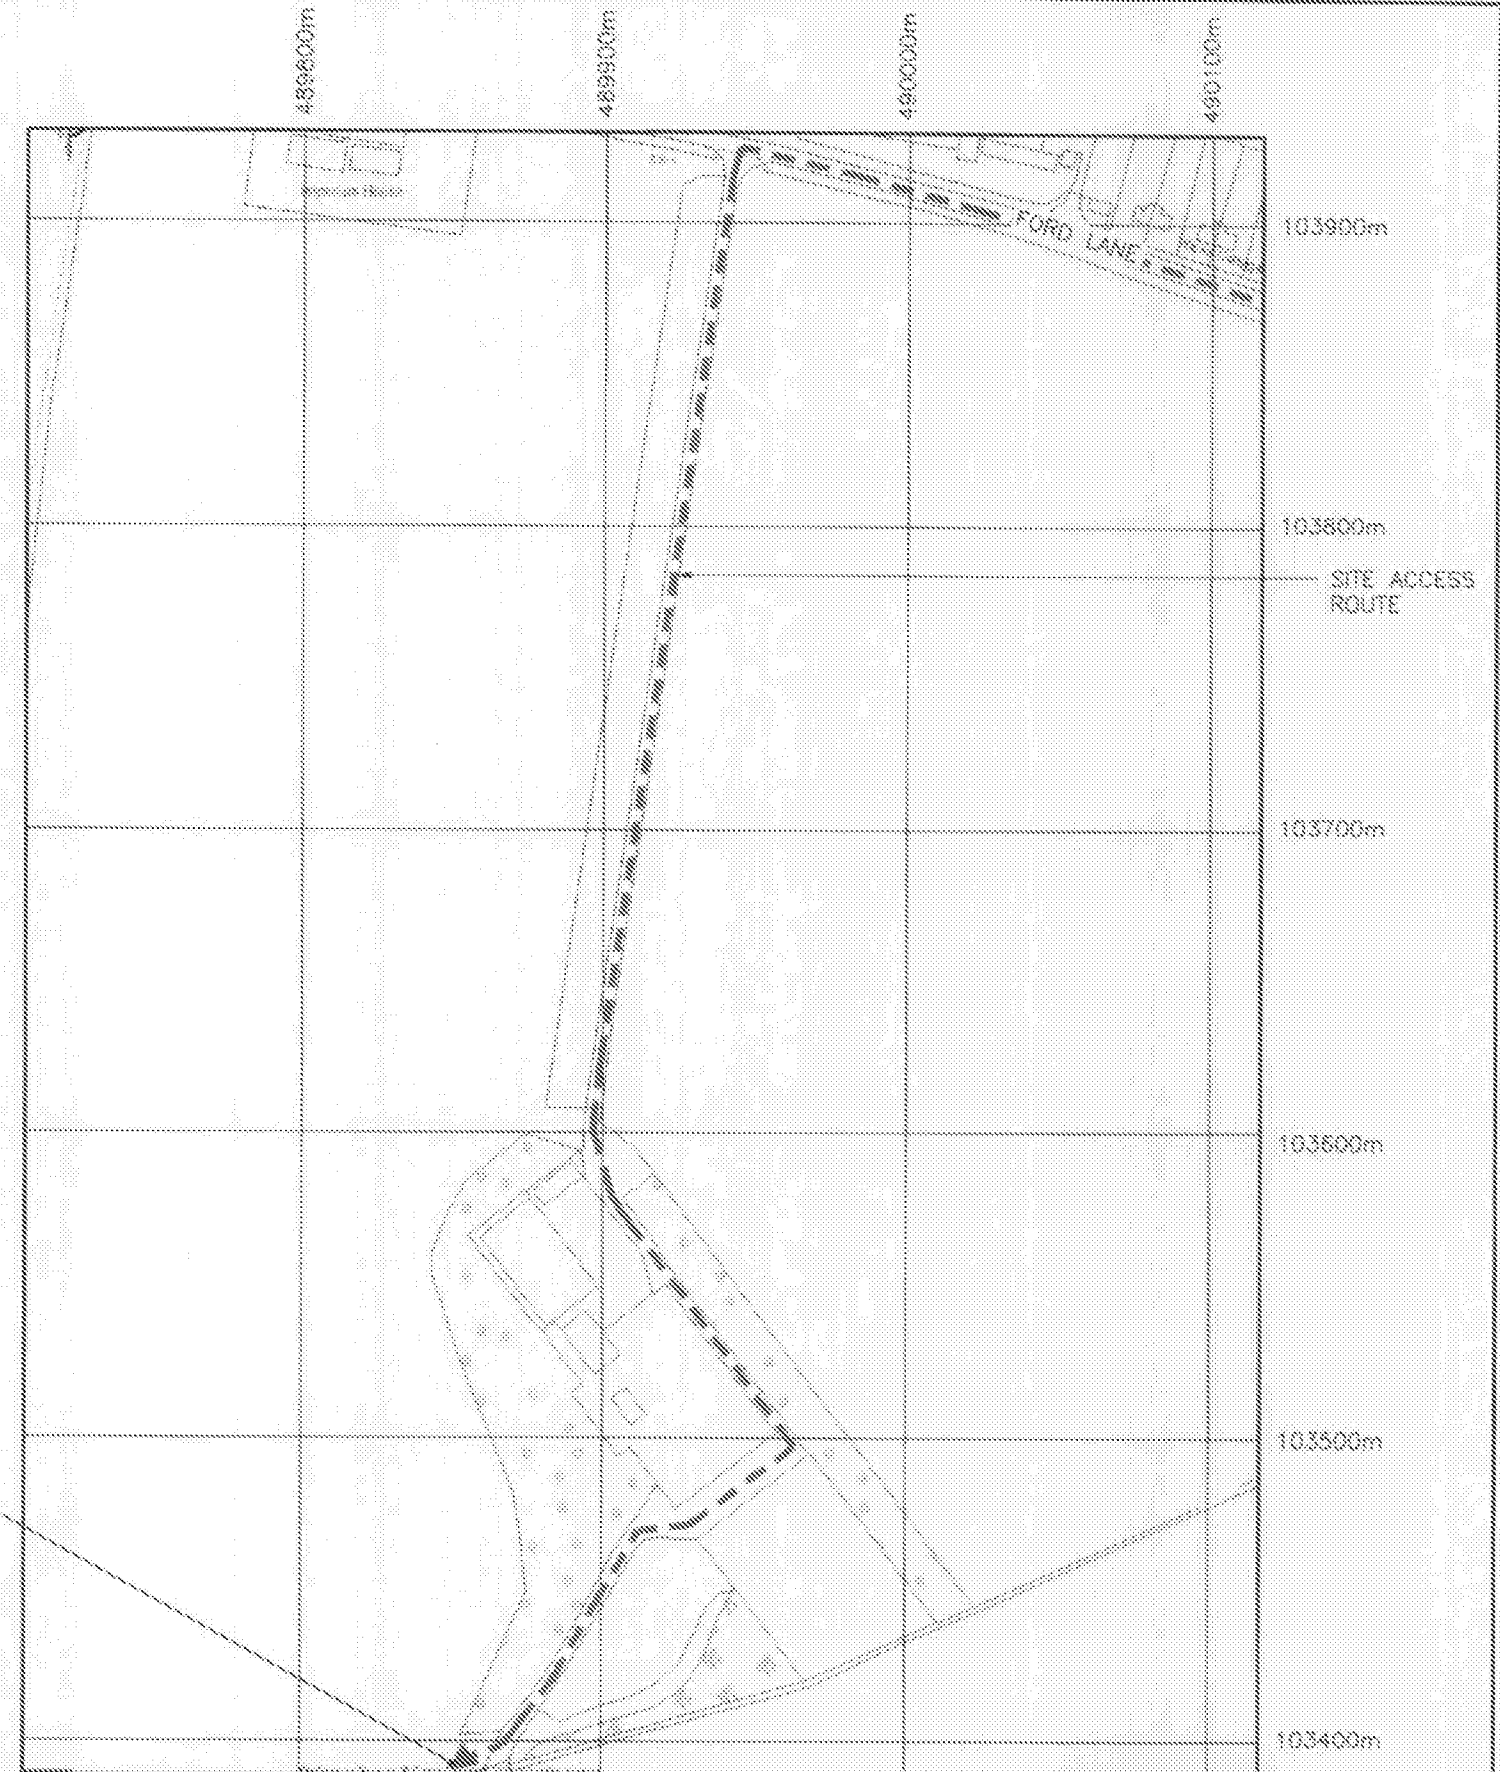

| REV. | DATE     | REMARKS                  | BY    | CHK. |
|------|----------|--------------------------|-------|------|
| A    | 07.10.10 | A/P COMMENTS IMPLEMENTED | AK/SS | CS   |

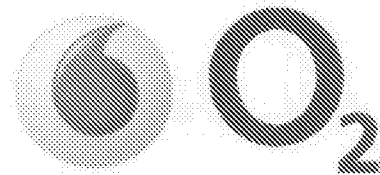

CORNERSTONE PROJECT



| CELL NAME             | OPTION | DRAWN              | CHECKED     | APPROVED  | DATE     | SCALE    |
|-----------------------|--------|--------------------|-------------|-----------|----------|----------|
| WICKS FARM FORD LANE  | A      | AK/SS              | AK/SS       | SY        | 20.08.10 | AS SHOWN |
| SITE ADDRESS          |        | CORNERSTONE ID     | HOST ID     | SHARER ID |          |          |
| WICKS FARM, FORD LANE |        | CS - 15584         | 02 - 38664  | N/A       |          |          |
| UNDEL                 |        | CONSULTANT REF No. |             |           |          |          |
| ST SUSSEX             |        | 1303/075           |             |           |          |          |
| 1B OHY                |        | PURPOSE OF ISSUE   | DRAWING No. | REVISION  |          |          |
| DRAWING TITLE         |        | PLANNING           | 100         | A         |          |          |
| SITE LOCATION MAPS    |        |                    |             |           |          |          |