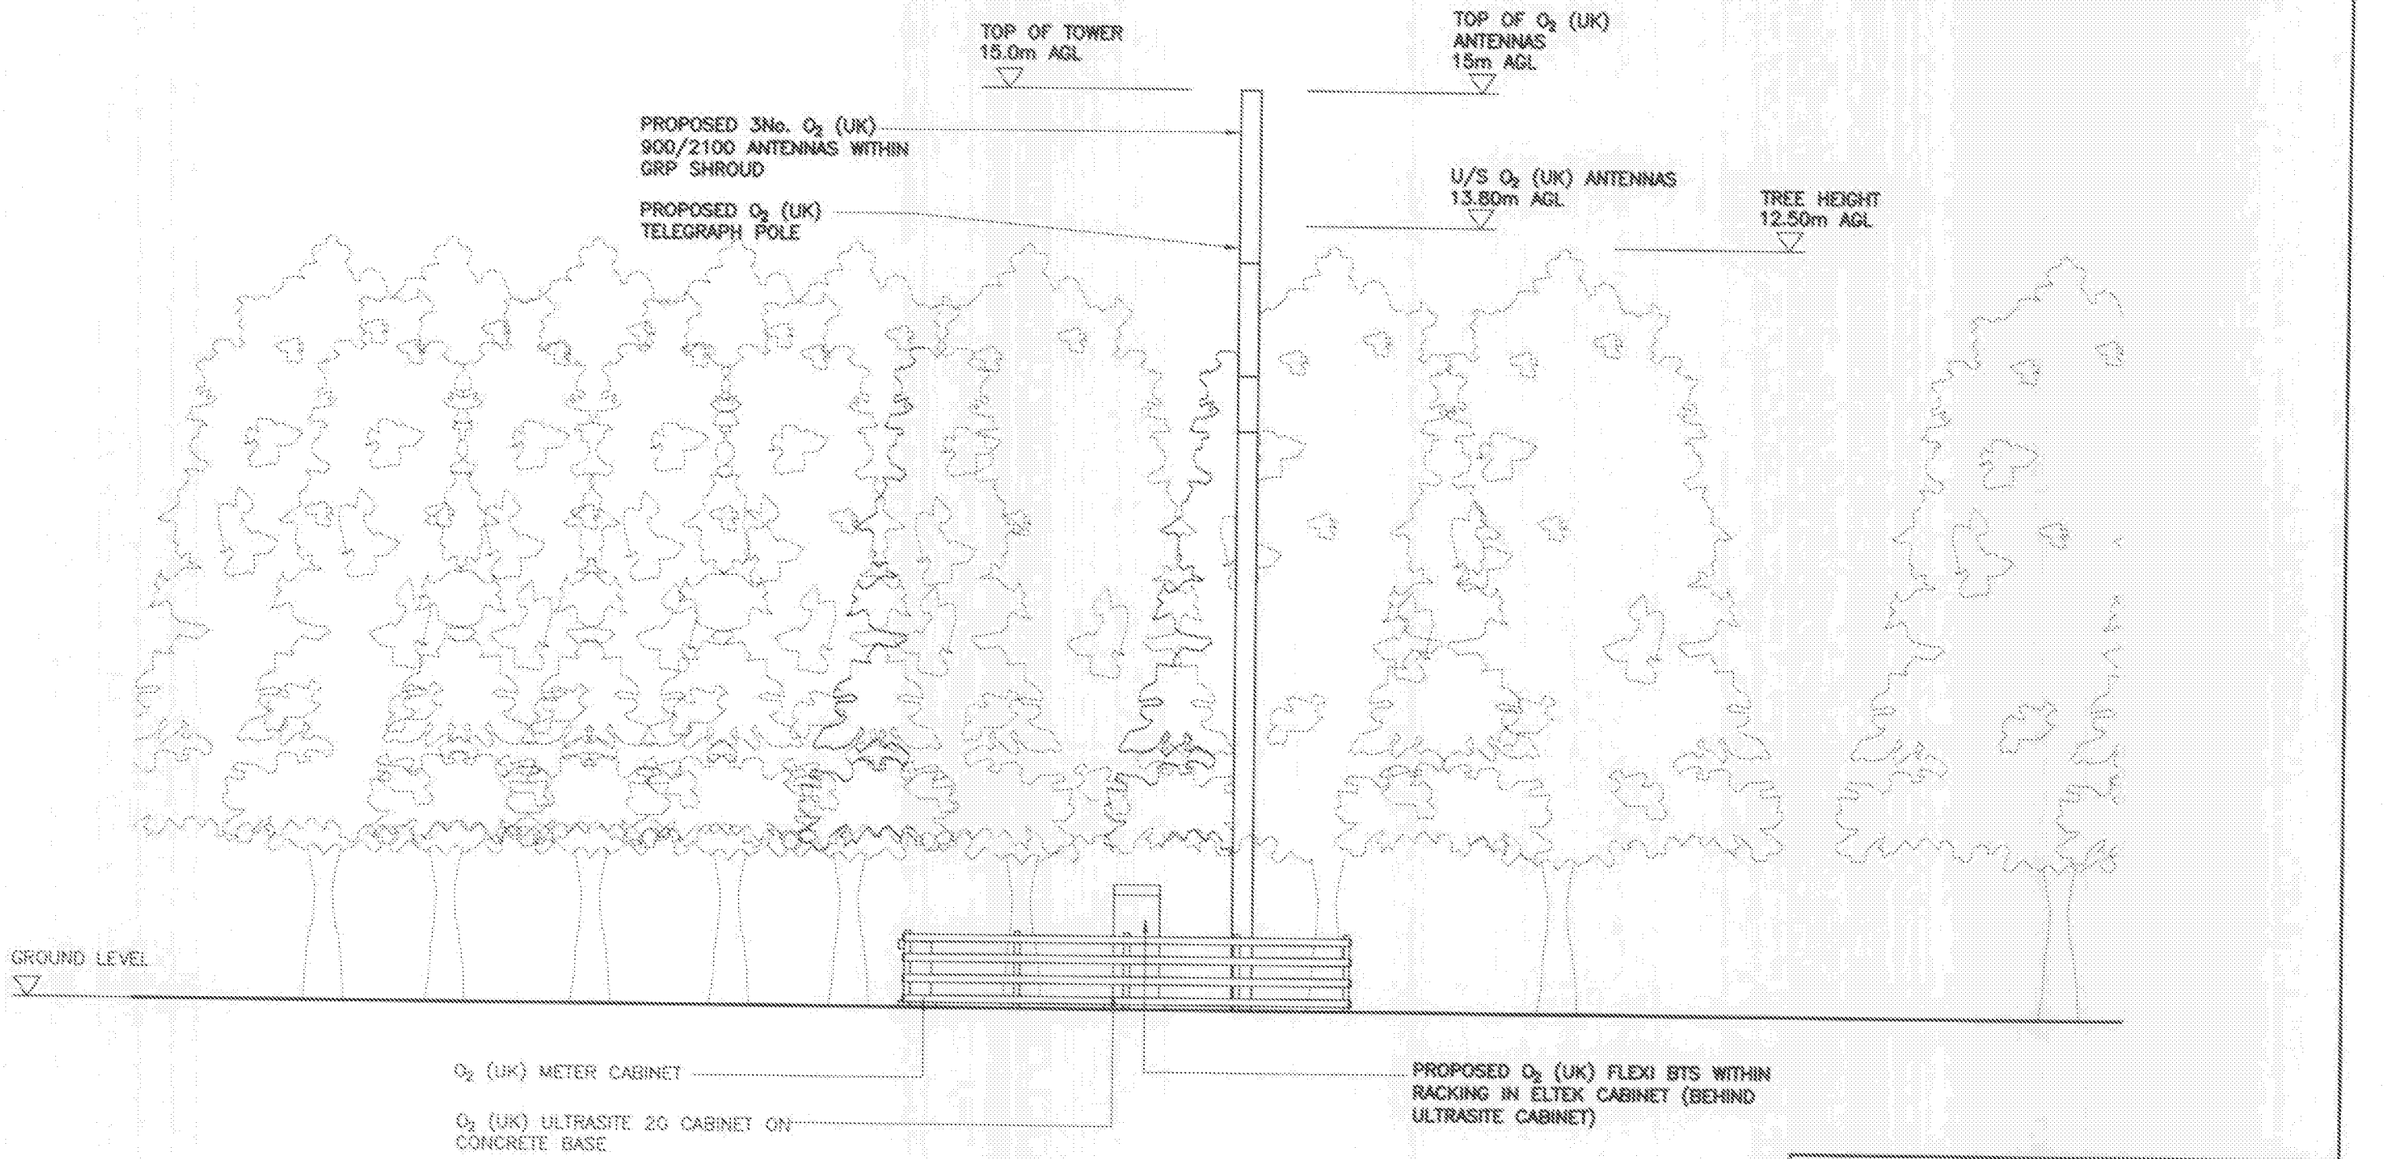


PROPOSED ELEVATION 'A'

SCALE 1:100

NOTES:
1. ALL DIMENSIONS ARE IN MILLIMETRES UNLESS OTHERWISE SPECIFIED

2. ASSUME ALL SITE DETAILS ARE EXISTING UNLESS OTHERWISE NOTED.

3. THE DRAWINGS COMPLY WITH O2 (UK) & VODAFONE STANDARD ICNIRP GUIDELINES.

REV.	DATE	REMARKS	BY	CHK.
A	07.10.10	A/P COMMENTS IMPLEMENTED	AKSESS	CB

CORNERSTONE PROJECT

[redacted]

CELL NAME	OPTION	DRAWN	CHECKED	APPROVED	DATE	SCALE
WICKS FARM FORD LANE	A	AKSESS	AKSESS	SY	20.08.10	AS SHOWN

SITE ADDRESS	CORNERSTONE ID	HOST ID	SHARER ID
ICKS FARM, FORD LANE RUNDEL EST SUSSEX N18 OHY	CS – 15584	02 – 38664	N/A

CONSULTANT REF No.
1303/075

DRAWING TITLE	PURPOSE OF ISSUE	DRAWING No.	REVISION
ROPOSED SITE ELEVATION	PLANNING	301	A

ARUN DISTRICT COUNCIL F/22/10/TEL