




Scale in Metres
0 1 2 3 4 5
for 1:100

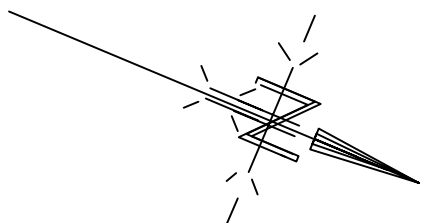

- NOTES
1. Do not scale dimensions from this drawing except for Planning purposes
 2. All contractors and sub-contractors must verify sizes and conditions on site before work commences.
 3. Copyright- This drawing is copyright to SHW and may not be reproduced in any form whatsoever without prior express written consent.

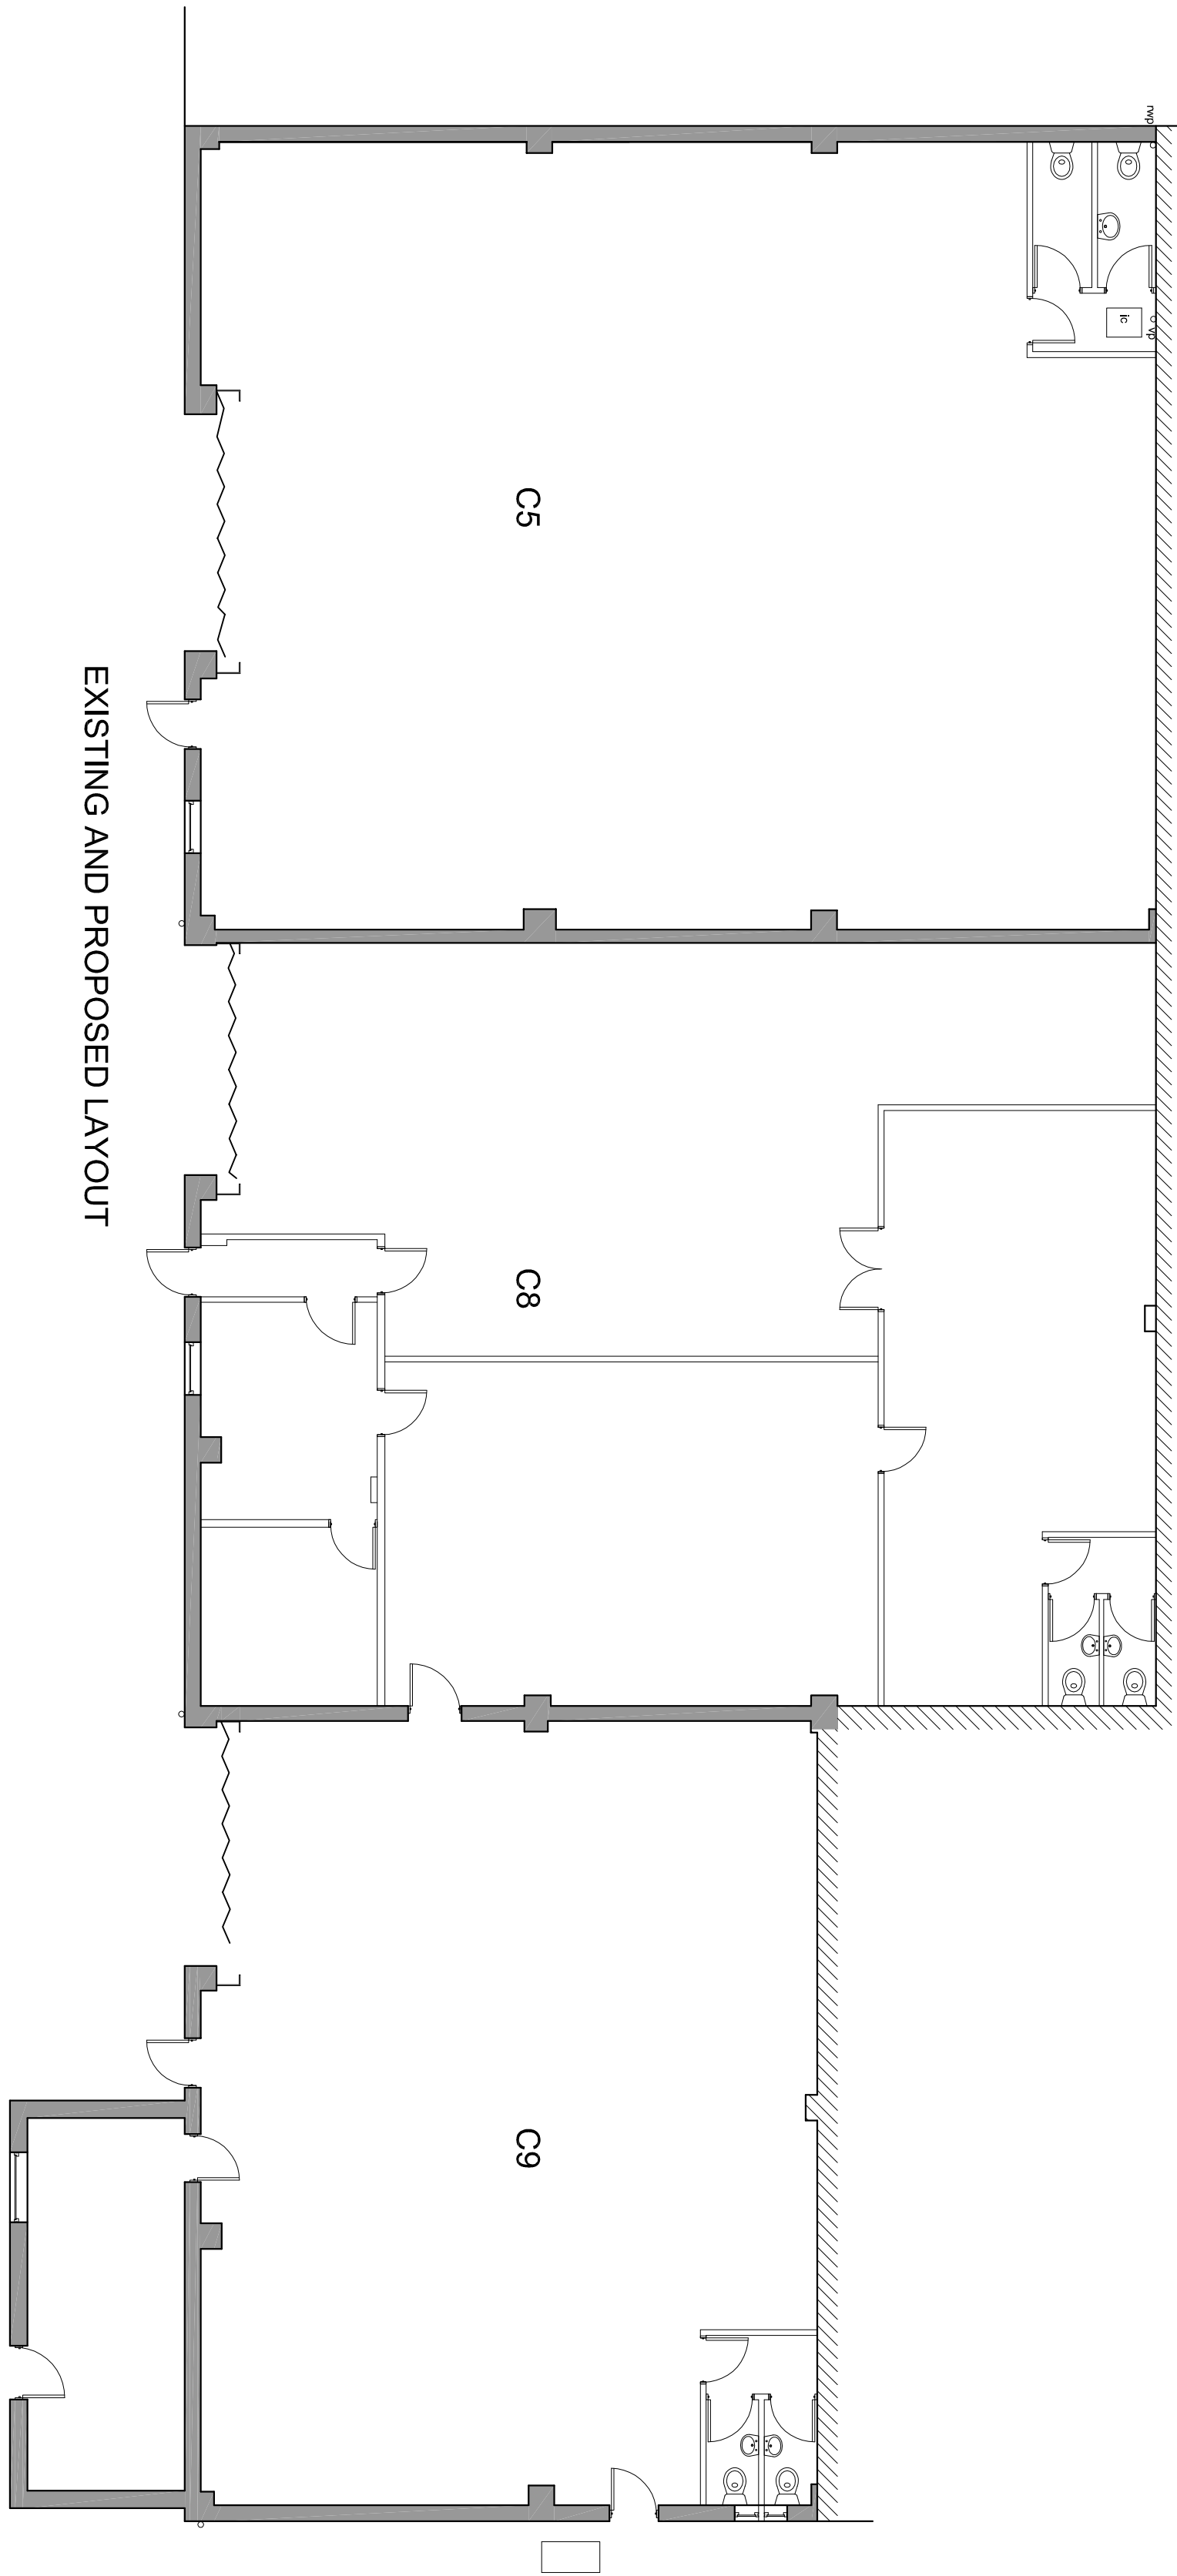

EXISTING AND PROPOSED LAYOUT

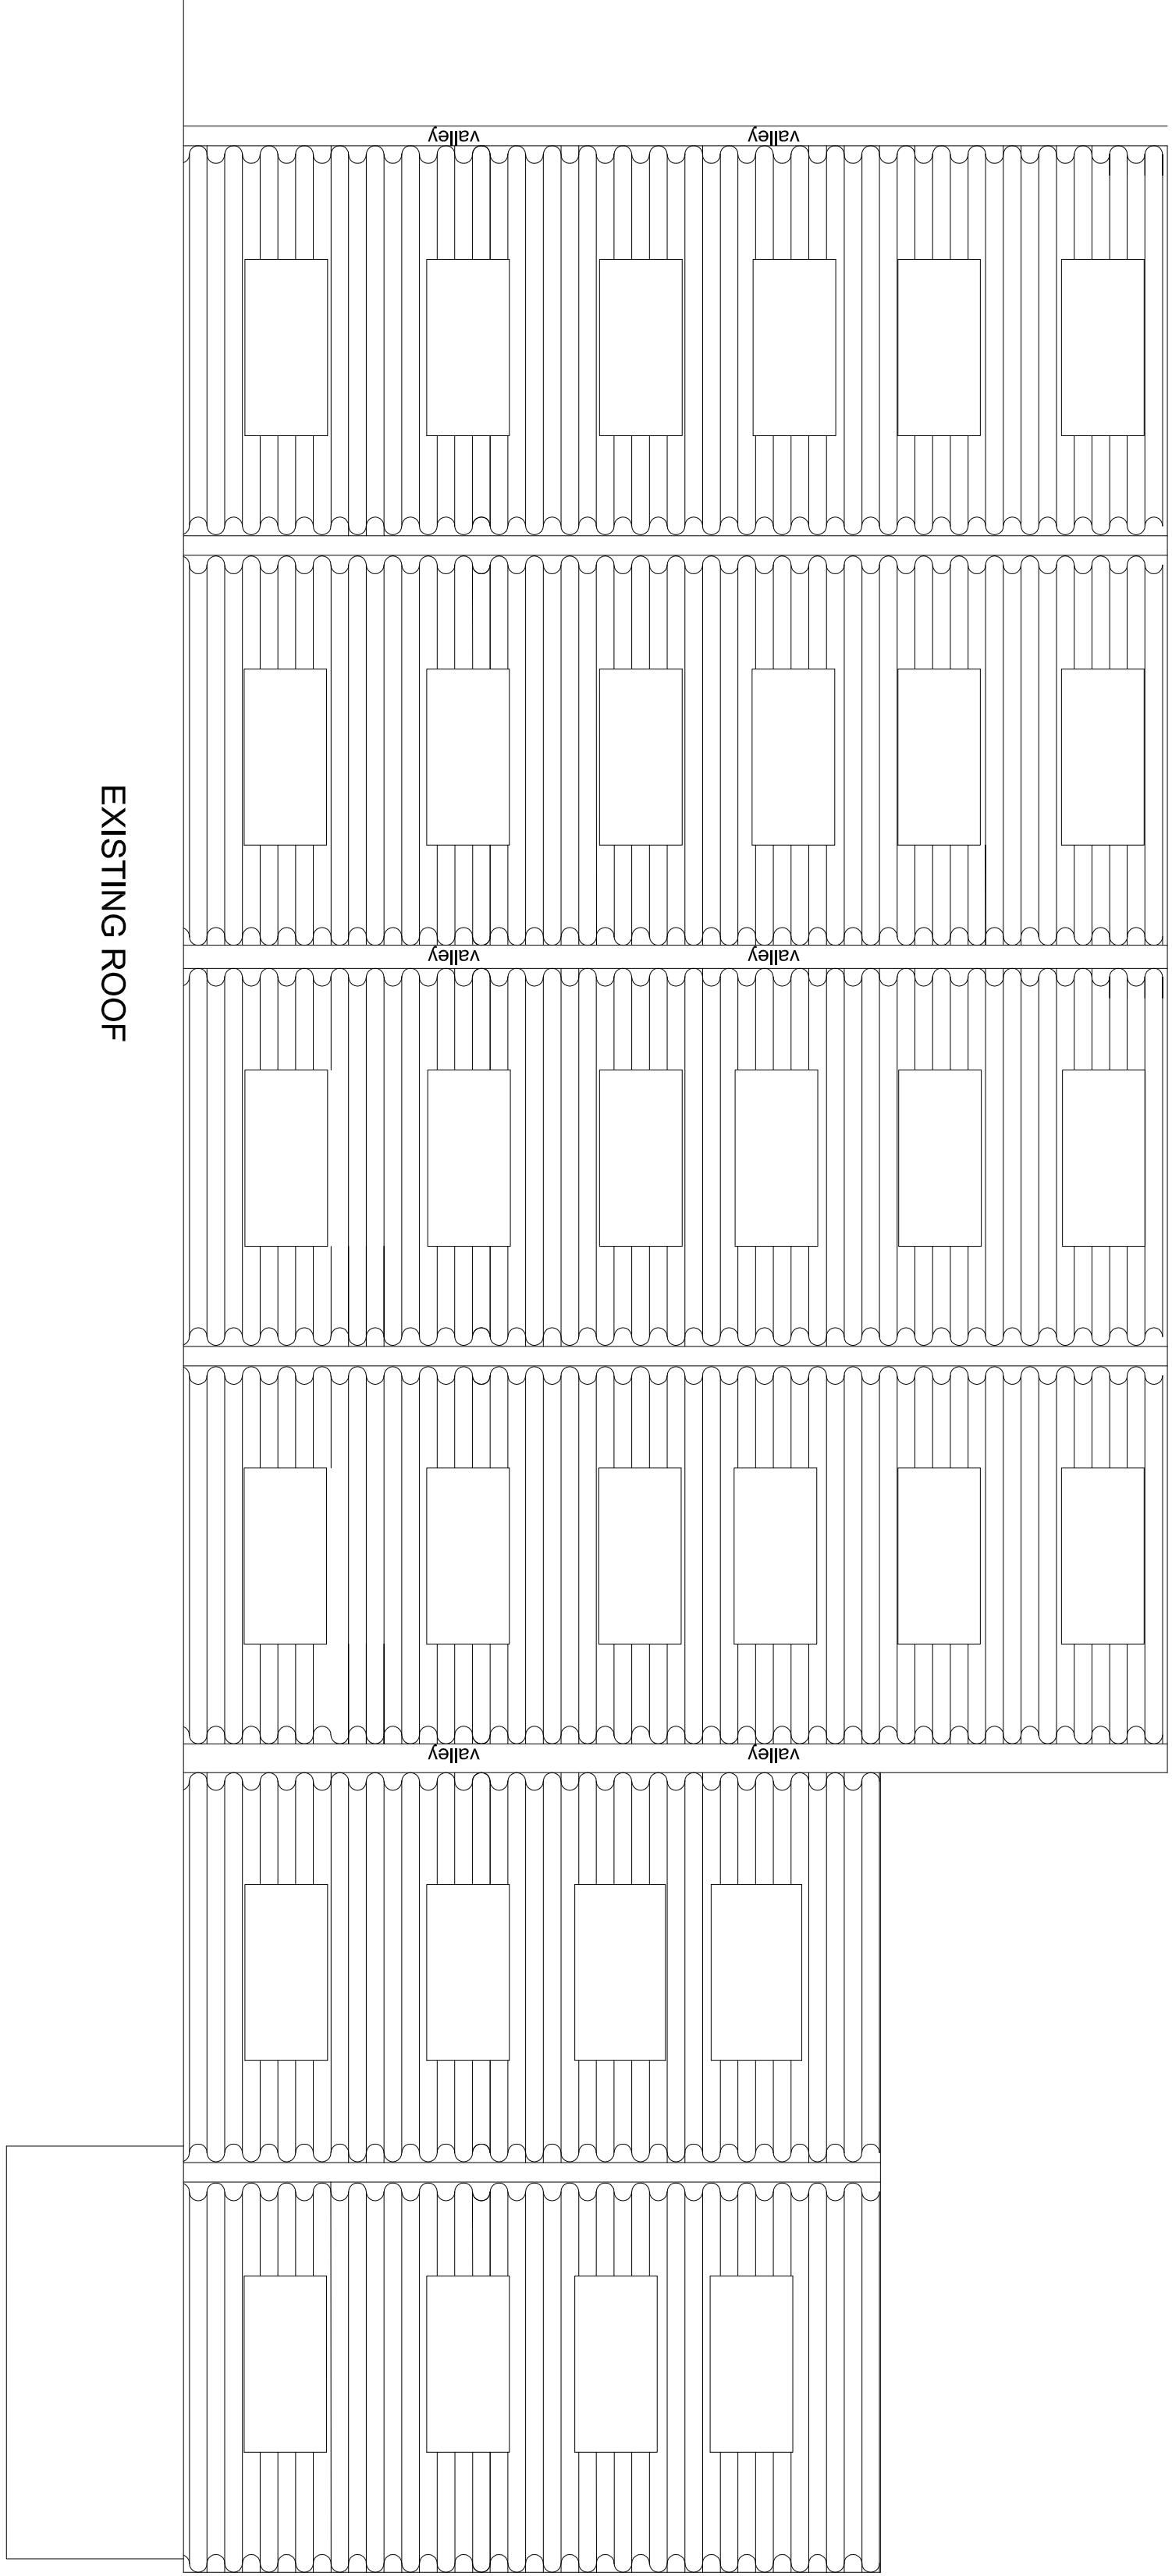

EXISTING ROOF



**MAKING
PROPERTY
WORK**

SHW.CO.UK
3 LIVERPOOL GARDENS
WORTHING
WEST SUSSEX
BN11 1TF

T: 01903 229200

Job

Units C3 C8 and C9
Ford Airfield Industrial Estate
West Sussex
BN18 0HY

Drawing

Existing & Proposed Layouts & Existing Roof

Scale	Date	Drawn	Checked
1:100@ A1	Nov 2019	KL	MS

Job Number	Number	Revision
001-000862	001	