

SINGLE & DOUBLE GARAGE

plans & elevations

Notes

1. This drawing is the copyright of MH Architects Ltd

2. Do not scale this drawing except for Local Authority planning purposes


3. All dimensions must be checked on site by the contractor prior to commencement of the works.

Client Approval					
X	A - Approved				
X	B - Approved with comments				
X	C - Do not use				
Rev.	Revision Note/Purpose of Issue	Drw By	Date	Chk By	Date

SINGLE GARAGE



DOUBLE GARAGE

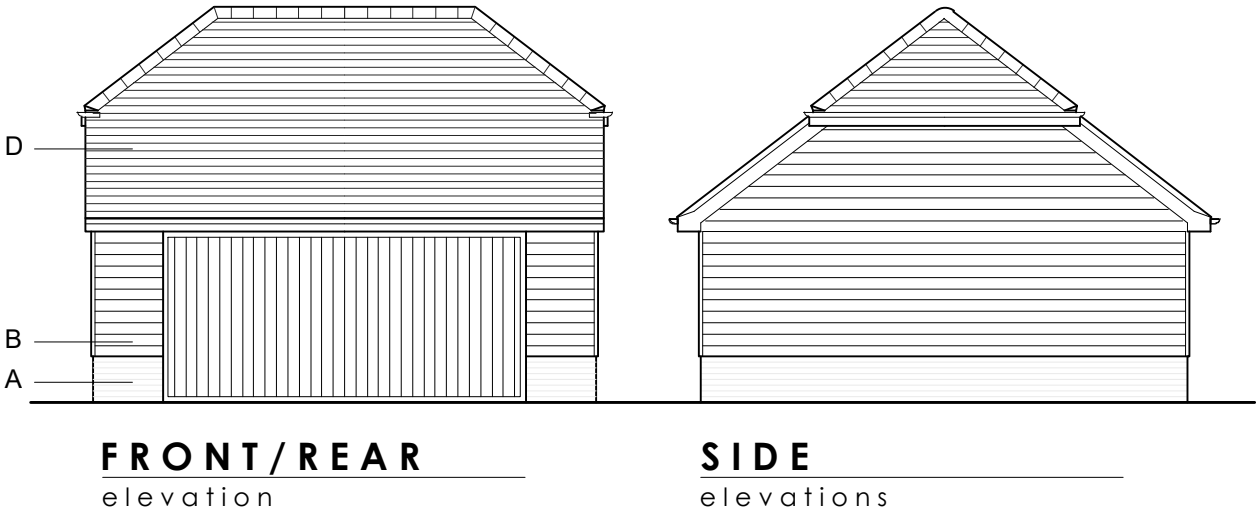



- MATERIALS KEY
- A.

facing brick
- B.

black boarding
- C.

brick detail
- D.

red plain roof tile

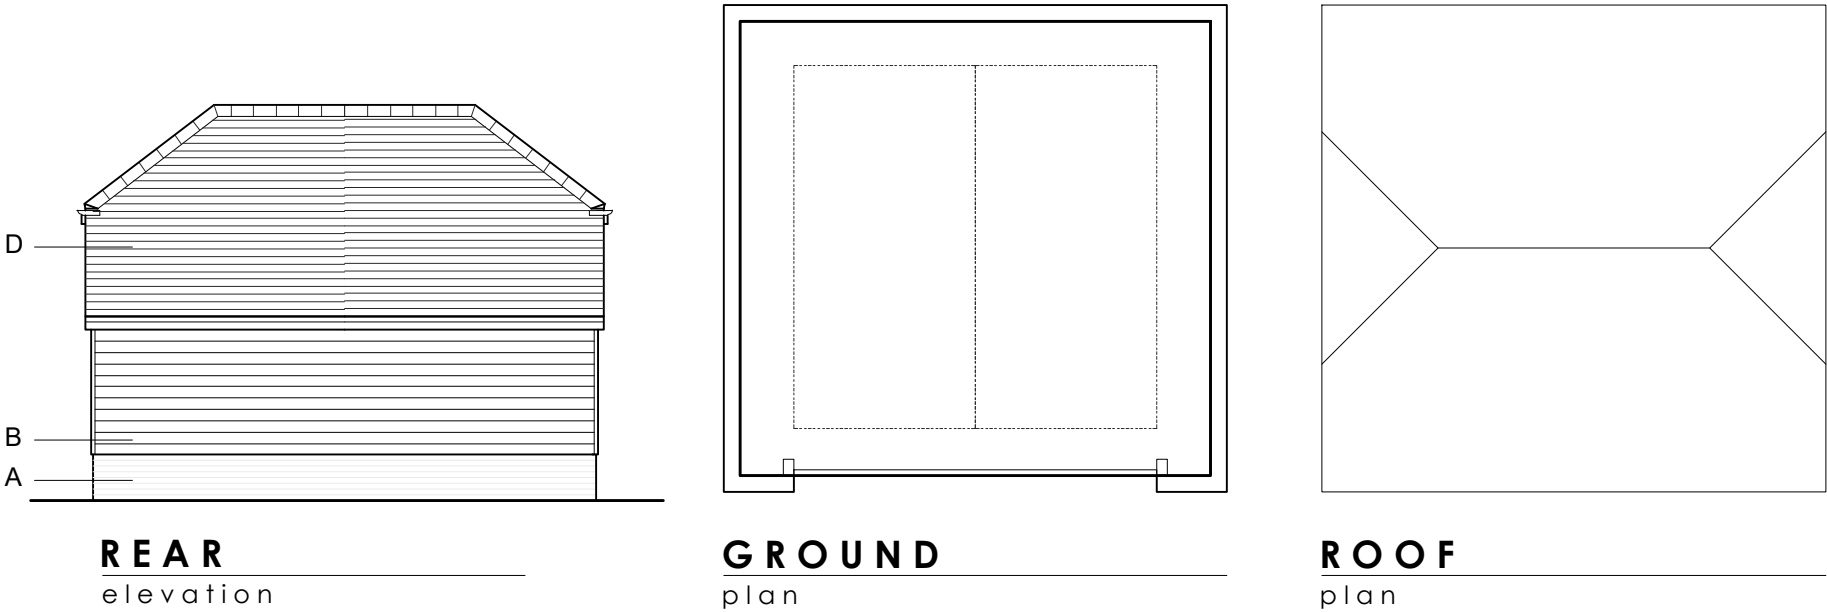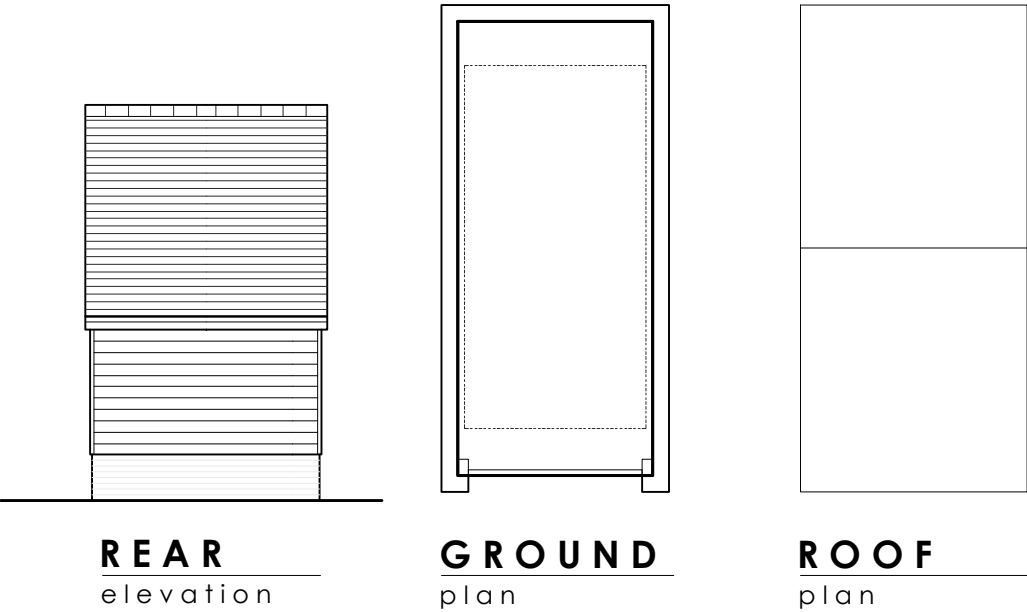

Residential Development
At Burndell Rd, Yapton

For Driftstone Homes Ltd

Drawing title								
Garage & Car Port Plans & Elevations								
Drawn BT	Date October 2020	Checked CP	Date 27/10/2020	Scale at A3 1:100				
Job No.	Pro.	Org.	Zone	Level	Type	Role	No.	Rev.
20-009	BUR	MHA	00	XX	DR	A	0011	P04
Purpose of Issue								
PLANNING APPLICATION								

Ground Floor | Bicentennial Building
Southern Gate | Chichester
West Sussex | PO19 8EZ

t. 01243 774748
e. admin@mharchitects.co.uk
www.mharchitects.co.uk

Limited Company
Registered in England No.1994233

