
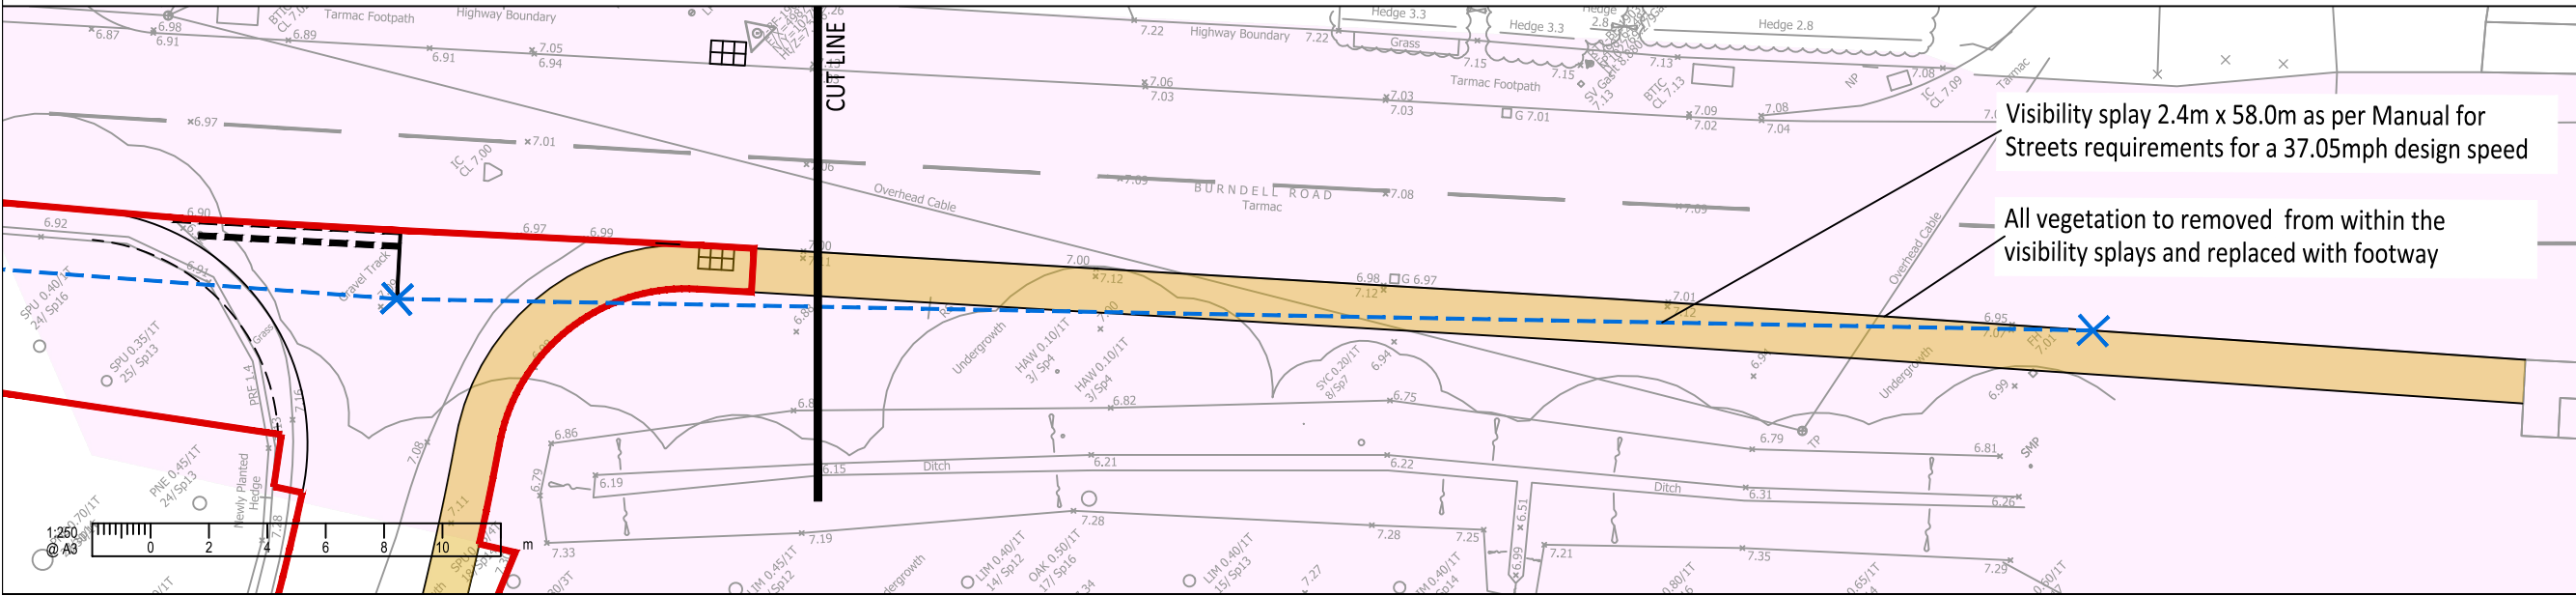
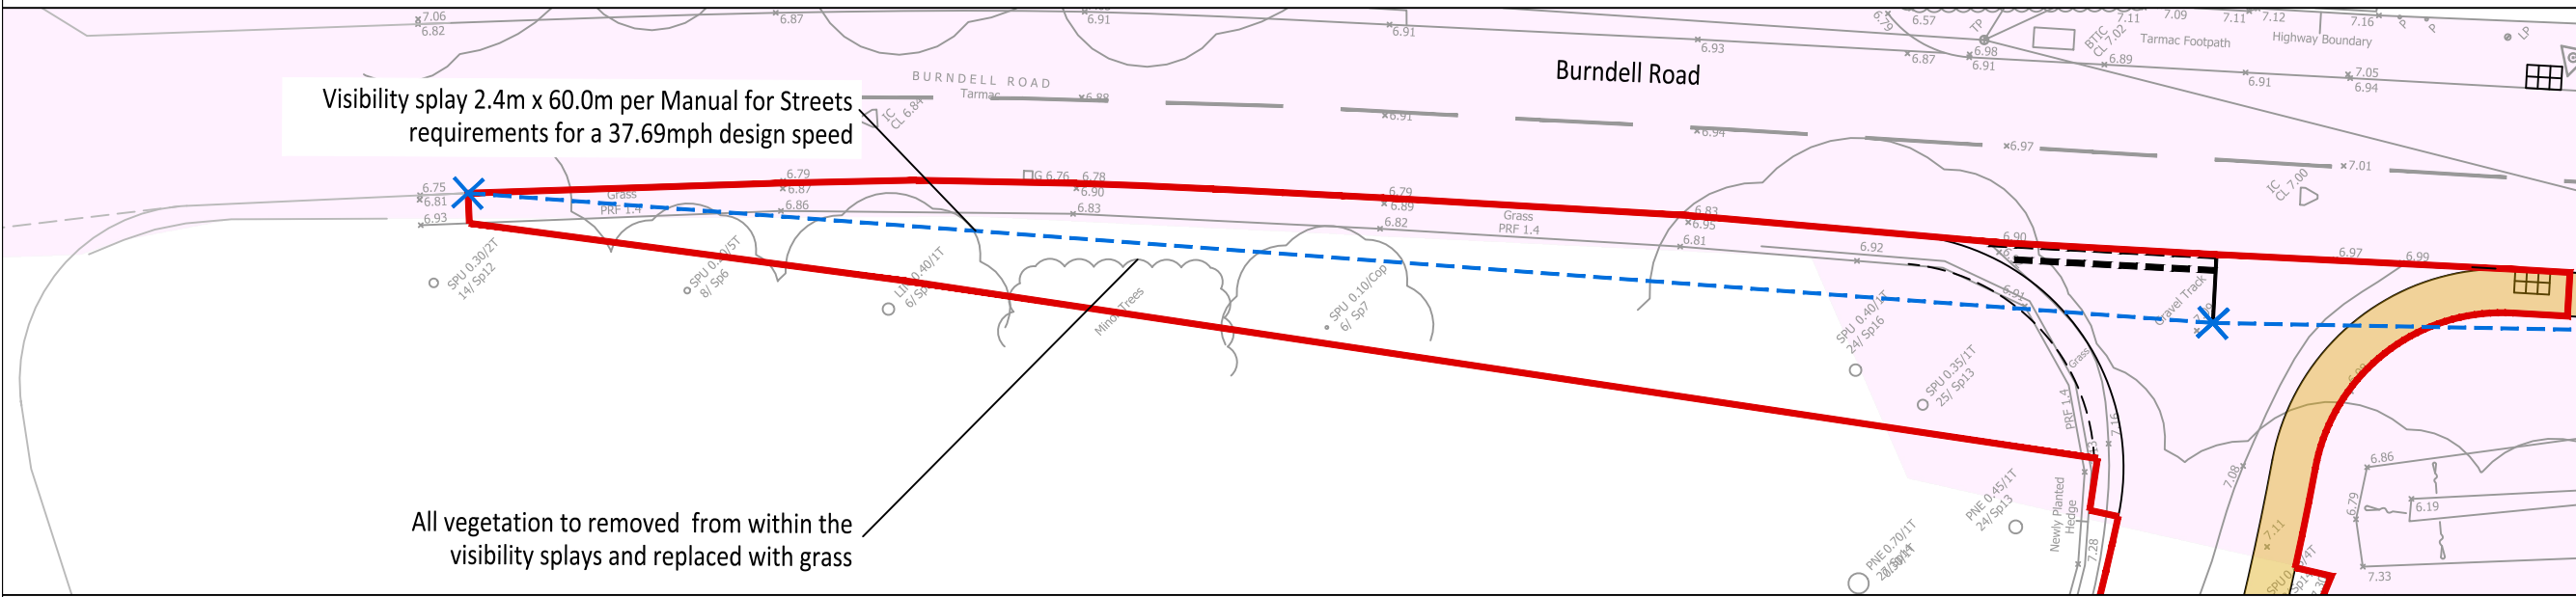


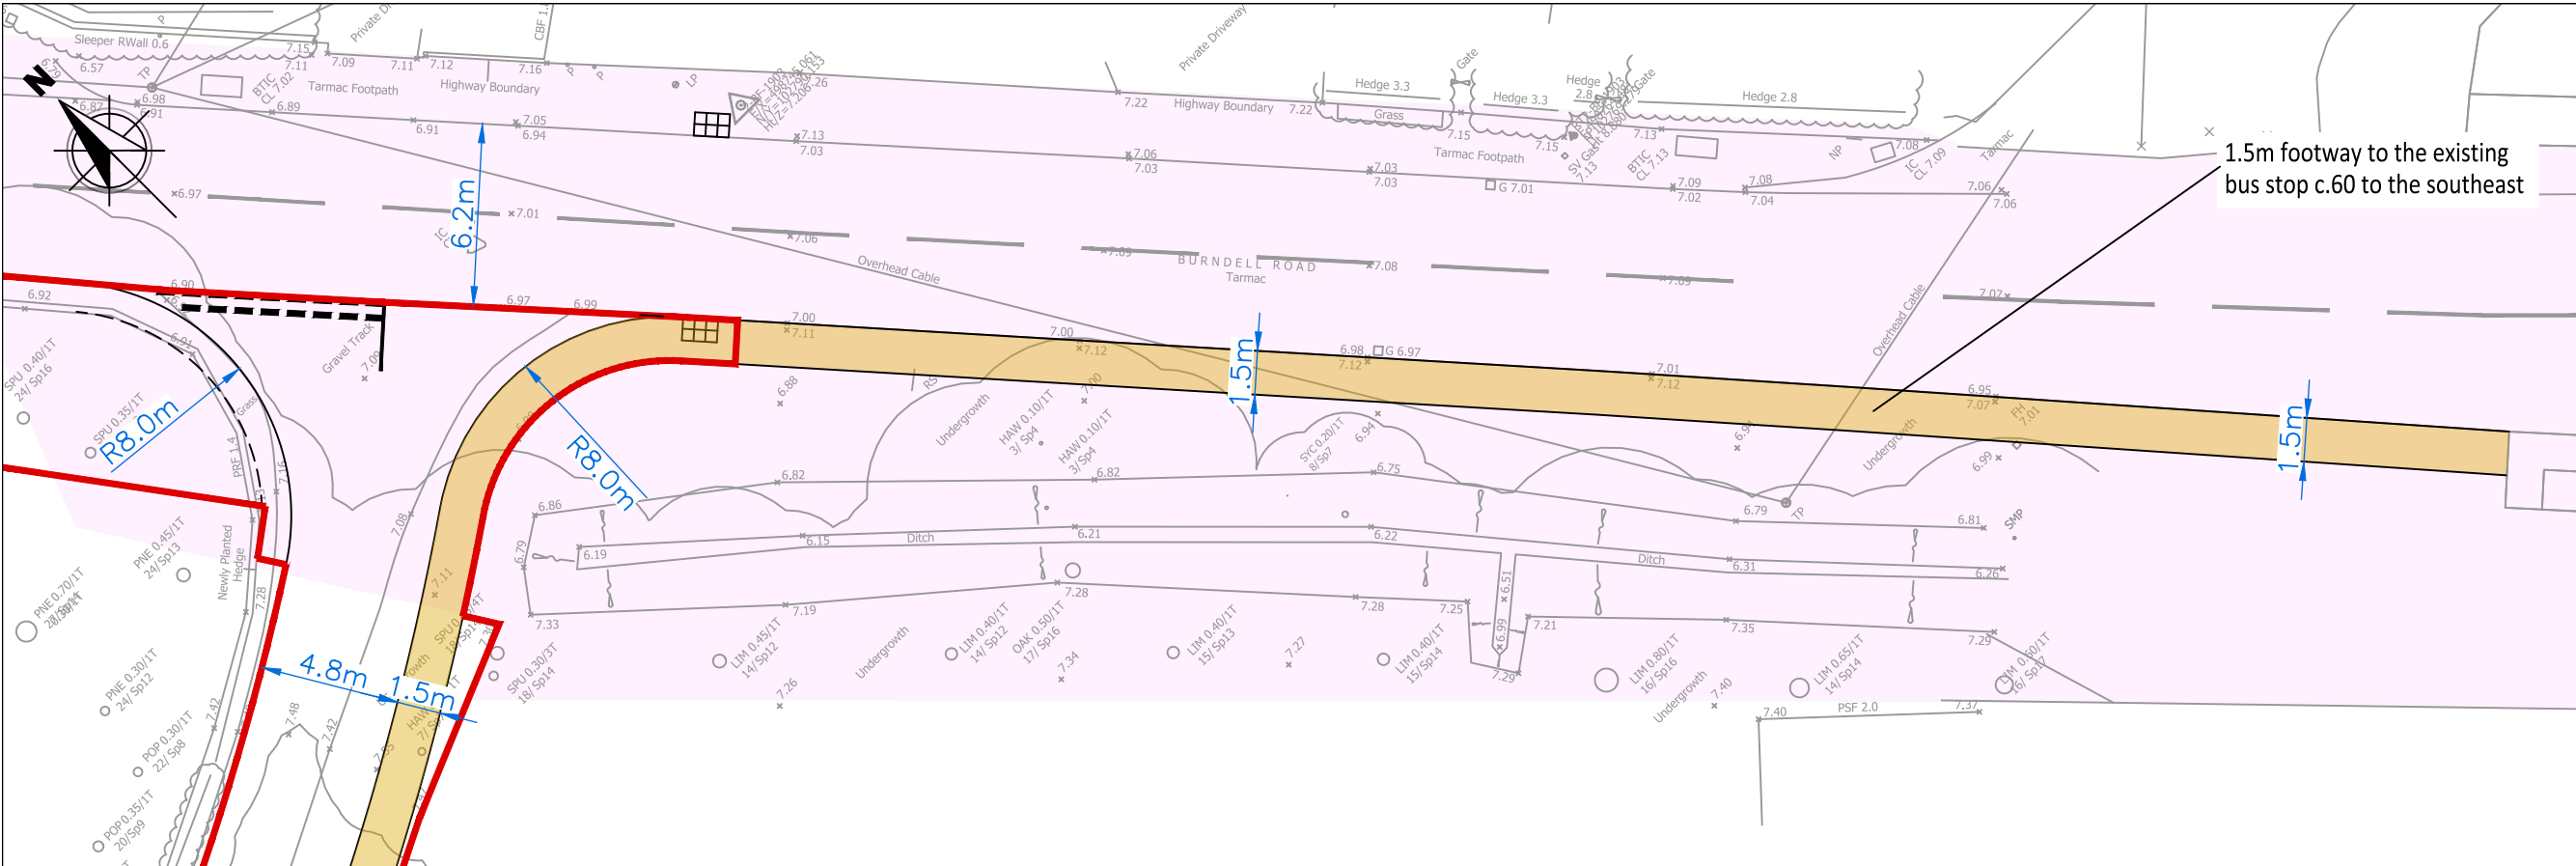

NOTES

1. This drawing is to be read in conjunction with all other Bright Plan drawings, and with all relevant Architect's and Engineer's drawings and specification. Any discrepancies found are to be reported immediately to the Engineer.

2. Bright Plan accepts no responsibility for inaccuracies in data provided by third parties such as topographic surveys or Ordnance Survey mapping.

3. Do not scale, work to figured dimensions only. All dimensions are in millimeters unless noted otherwise and all levels are in metres from the topographic survey datum.

4. Any information given regarding existing underground services is given in good faith after consultation with the relevant authority, however accuracy is not certain.

-LEGEND-

Site Boundary

Existing Road Markings

Visibility Splays
2.4m x 43.0m

Visibility Splays
2.4m x 59.0m

Highway Boundary

Service Margin

Footway

J	Revised Visibility Splays	09/12/2021
I	RSA Comments	21/07/2021
H	ATC	19/07/2021
G	Final Issue	25/09/2020
F	Draft Issue	13/07/2020
E	Draft Issue	12/07/2020
D	Revised Access	19/05/2020
C	Revised Access	18/05/2020
B	Site and Highway Boundary	13/05/2020
A	Revised Access	02/04/2020
-	Original Issue	27/03/2020

Rev.	Amendments	Date

BRIGHT PLAN

Transport Planning and Civil Engineering Consultants

2 West Barn, Norton Lane, Chichester, West Sussex PO20 3AF

Tel: 01243 210418 Email: enquiries@bpcivils.co.uk www.bpcivils.co.uk

Drawing Status

FINAL

Client

Driftstone Homes

Project

Burndell Road, Yapton

Drawing Title

Access Overview and Visibility Splays

Scale

1:250

Date

Dec 21

Drawn By

SMO

Checked By

ALB

Drawing No.

2020-6145-001

Rev.

J

APN DISTRICT COUNCIL

FR2222UP