
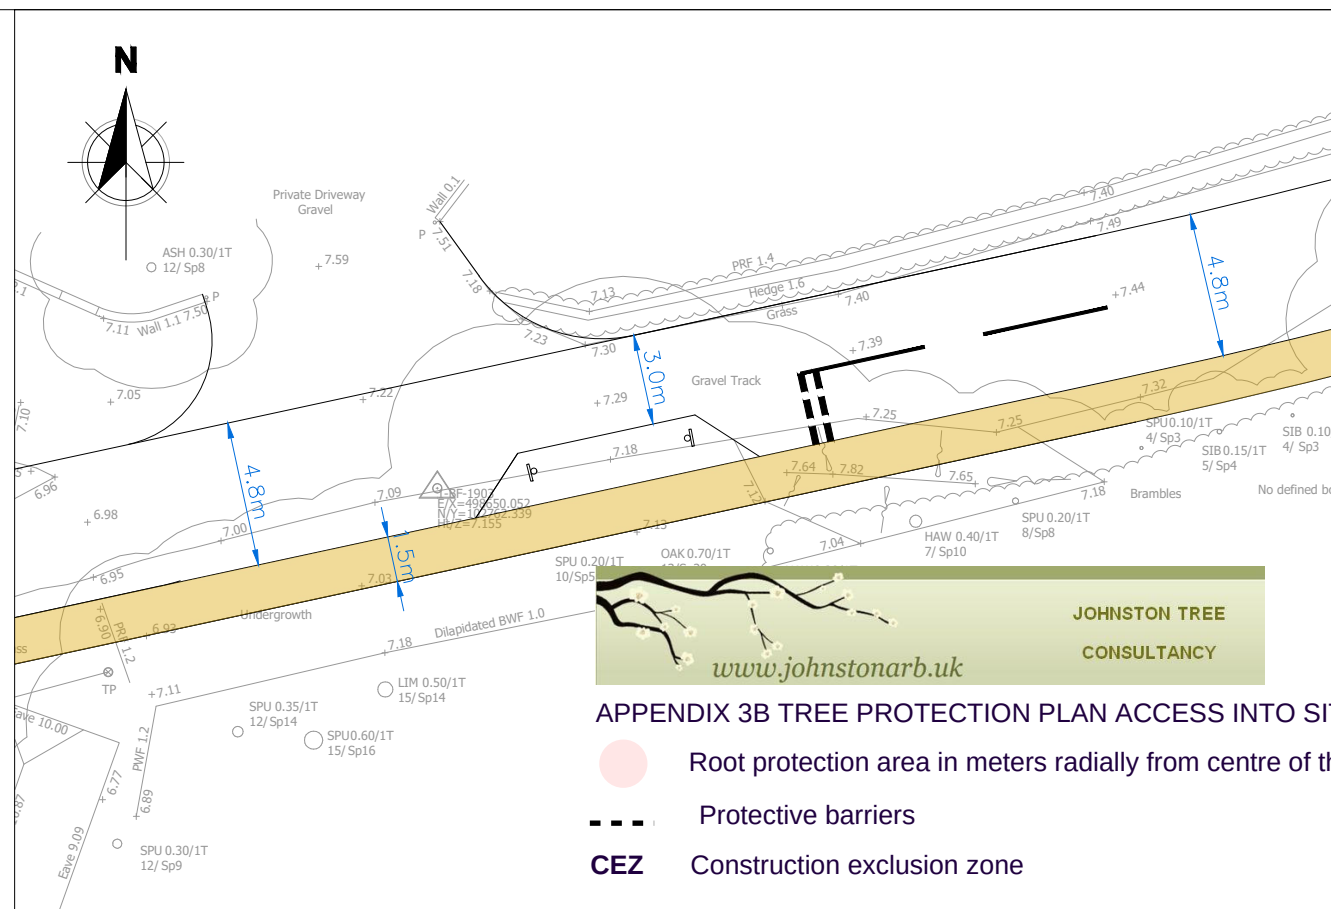


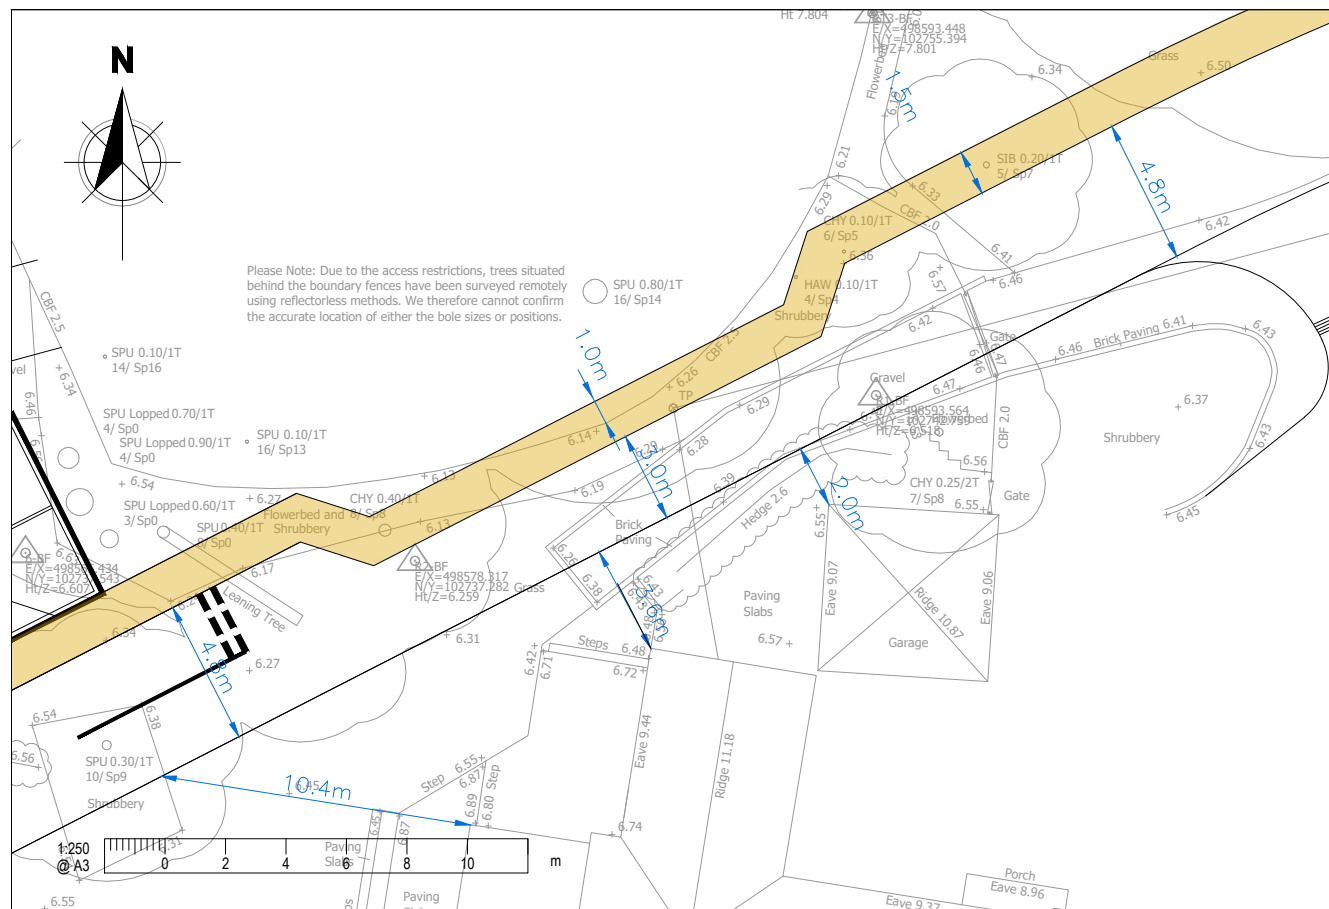

NOTES

A3

1. This drawing is to be read in conjunction with all other Bright Plan drawings, and with all relevant Architect's and Engineer's drawings and specification. Any discrepancies found are to be reported immediately to the Engineer.
2. Bright Plan accepts no responsibility for inaccuracies in data provided by third parties such as topographic surveys or Ordnance Survey mapping.
3. Do not scale, work to figured dimensions only. All dimensions are in millimeters unless noted otherwise and all levels are in metres from the topographic survey datum.
4. Any information given regarding existing underground services is given in good faith after consultation with the relevant authority, however accuracy is not certain.

-LEGEND-


-  Site Boundary
-  Existing Road
-  Markings
-  Service Margin
-  Footway

APPENDIX 3B TREE PROTECTION PLAN ACCESS INTO SITE AND DRIVEWAY


Root protection area in meters radially from centre of the stem

Protective barriers

CEZ Construction exclusion zone

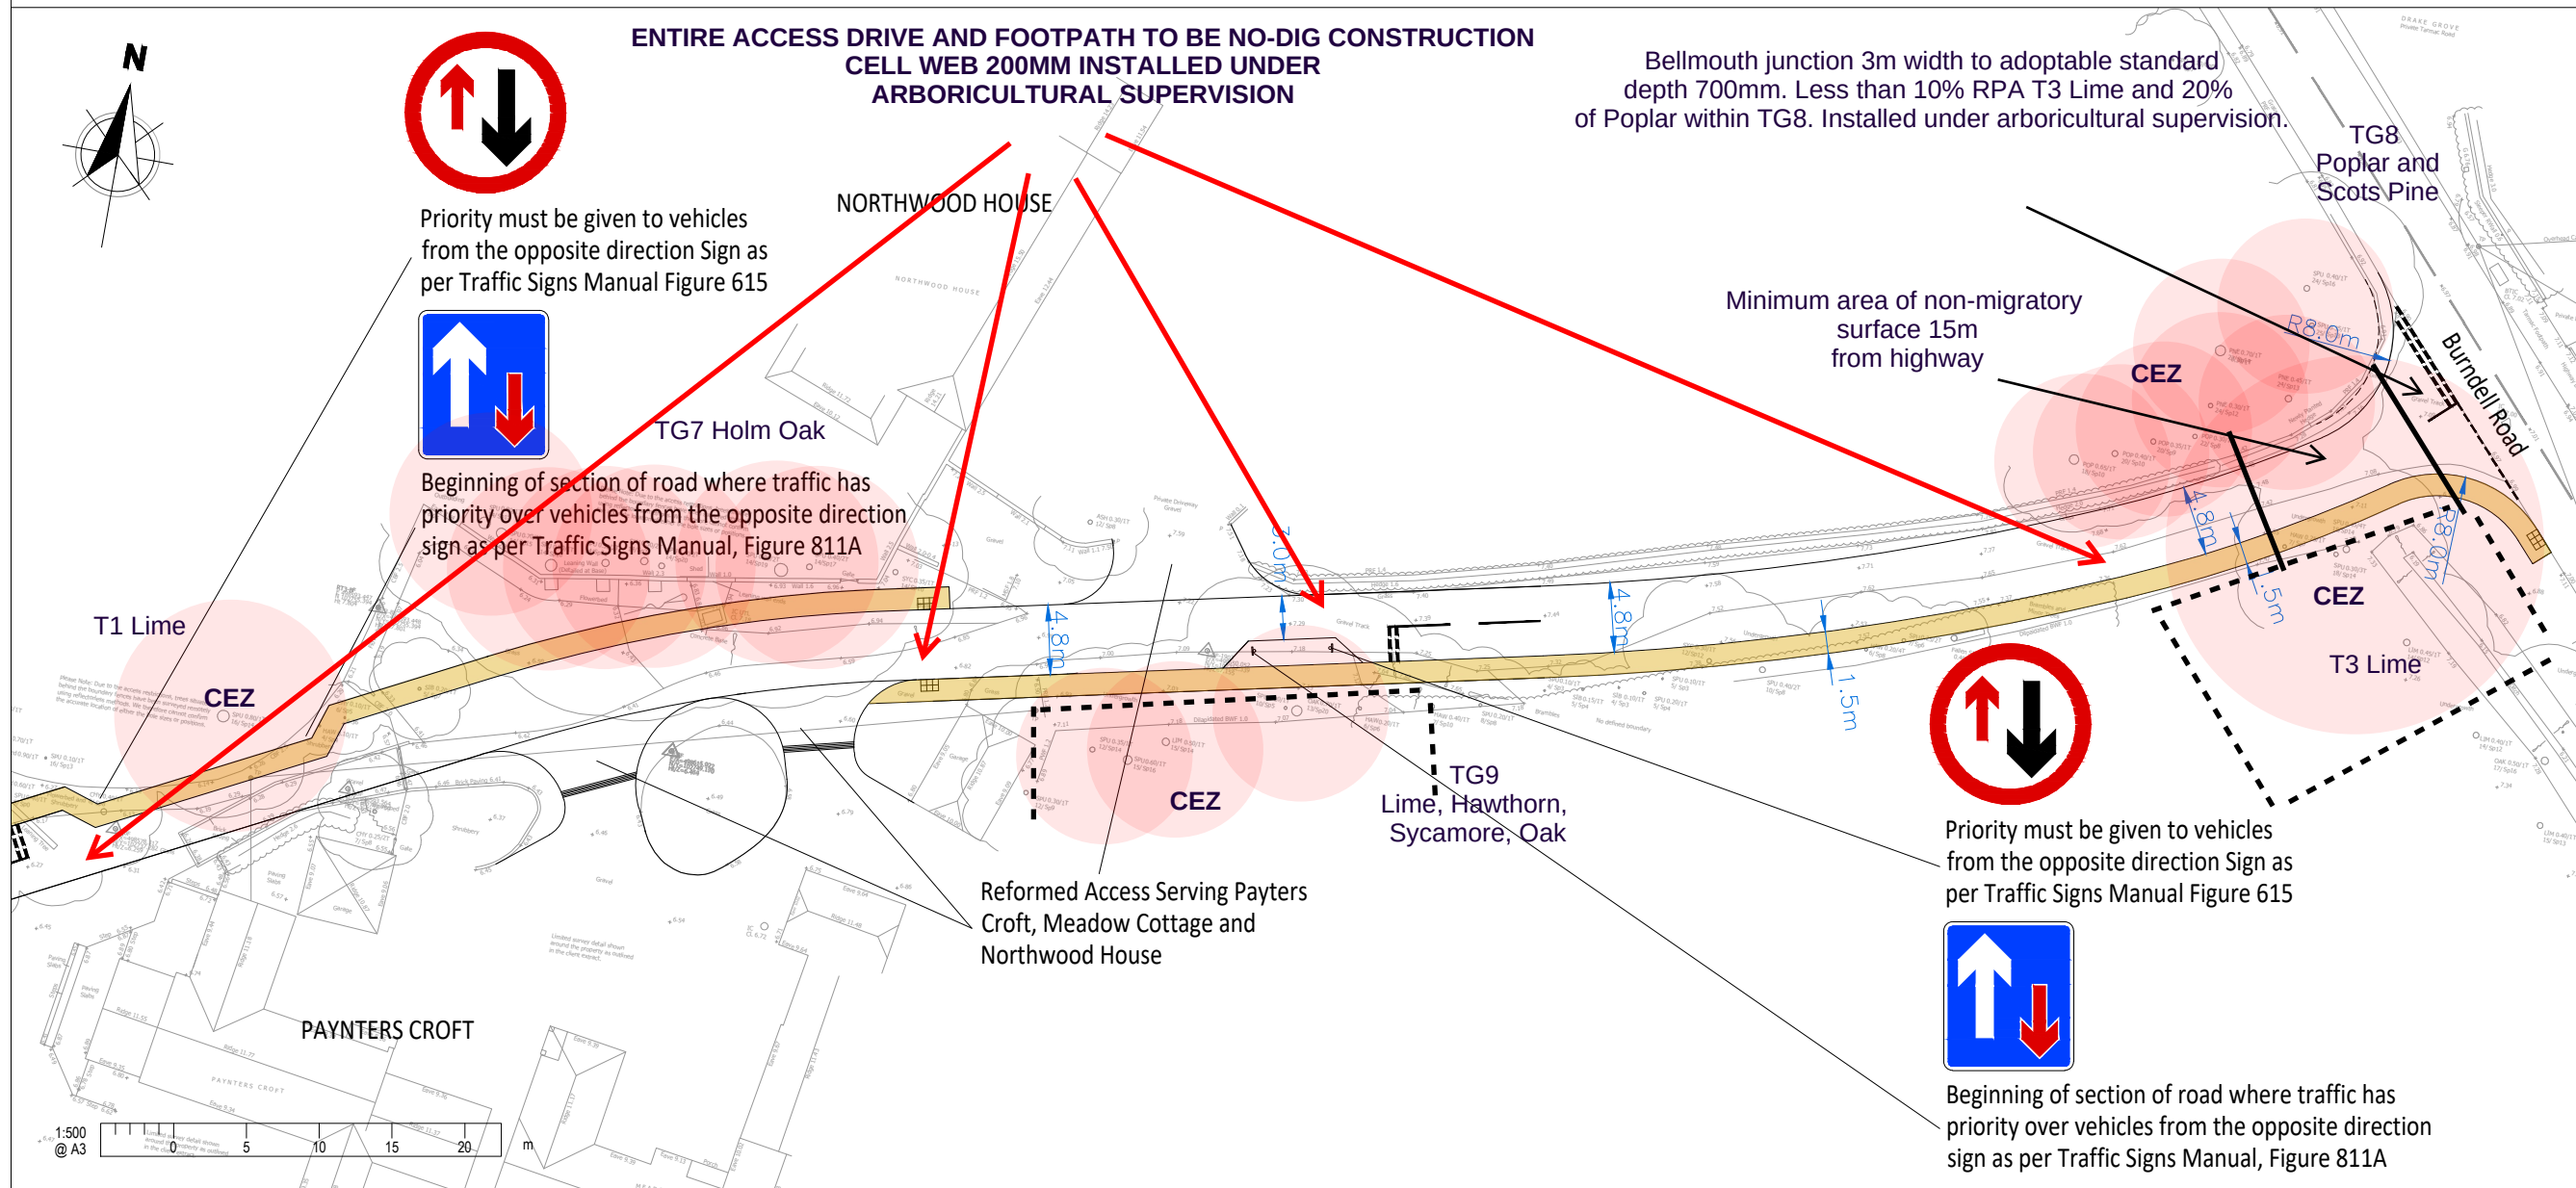

H	Revised Layout	25/09/2020
H	Draft Issue	13/07/2020
G	Revised Layout	19/05/2020
F	Revised Layout	18/05/2020
E	Site and Highway Boundary	13/05/2020
D	Additional Dims	27/04/2020
C	Revised Layout	22/04/2020
B	Revised Layout	17/04/2020
A	Revised Layout	17/04/2020
-	Original Issue	02/04/2020
Rev.	Amendments	Date

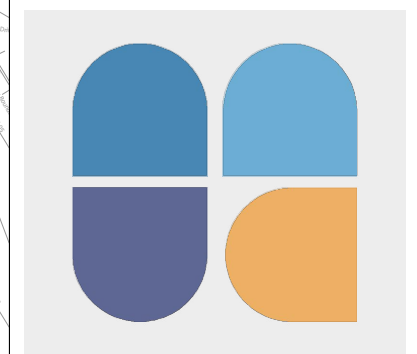

B R I G H T P L A N
Transport Planning and Civil Engineering Consultants
 2 West Barn, Norton Lane, Chichester, West Sussex PO20 3AF
 Tel: 01243 210418 Email: enquiries@bpcivils.co.uk
www.bpcivils.co.uk

Drawing Status	FINAL
----------------	-------

Client **Driftstone Homes**

Project	Burndell Road, Yapton
---------	-----------------------

Drawing Title

Proposed Access Road
Overview and Dimensions

Scale As Shown	Date Sept 20	Drawn By SMO	Checked ALB
Drawing No. 2020-6145-002			Rev. 1