




Existing South 1:100

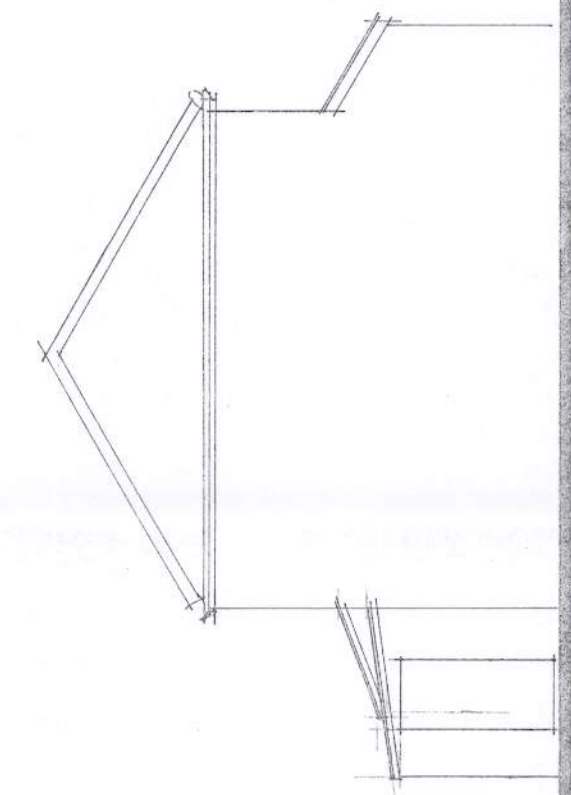


West

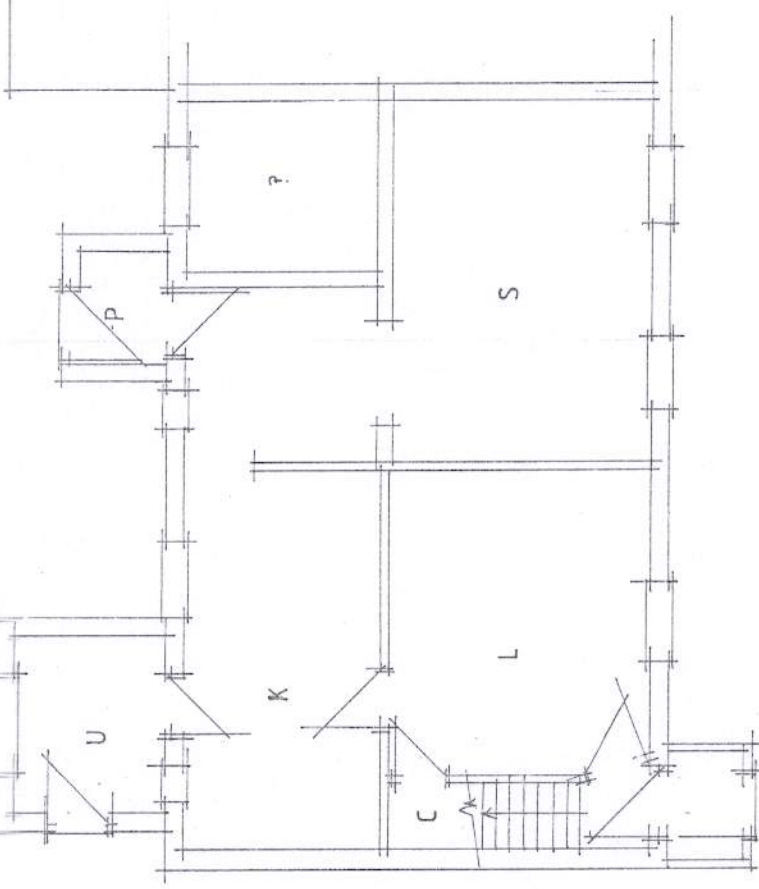


Existing ground 1:100

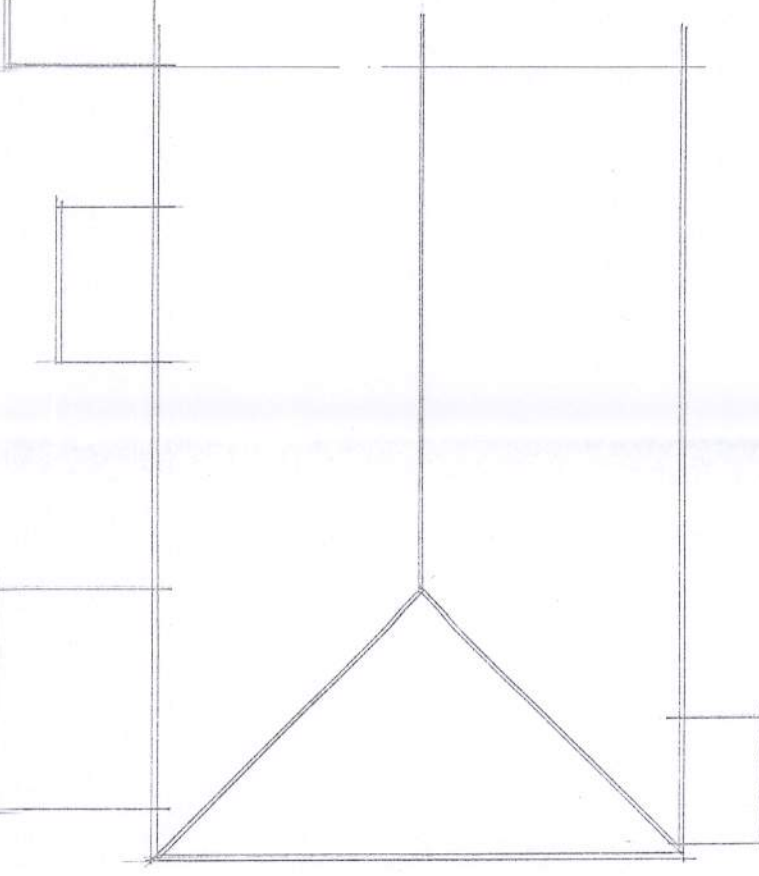


Existing roof 1:100

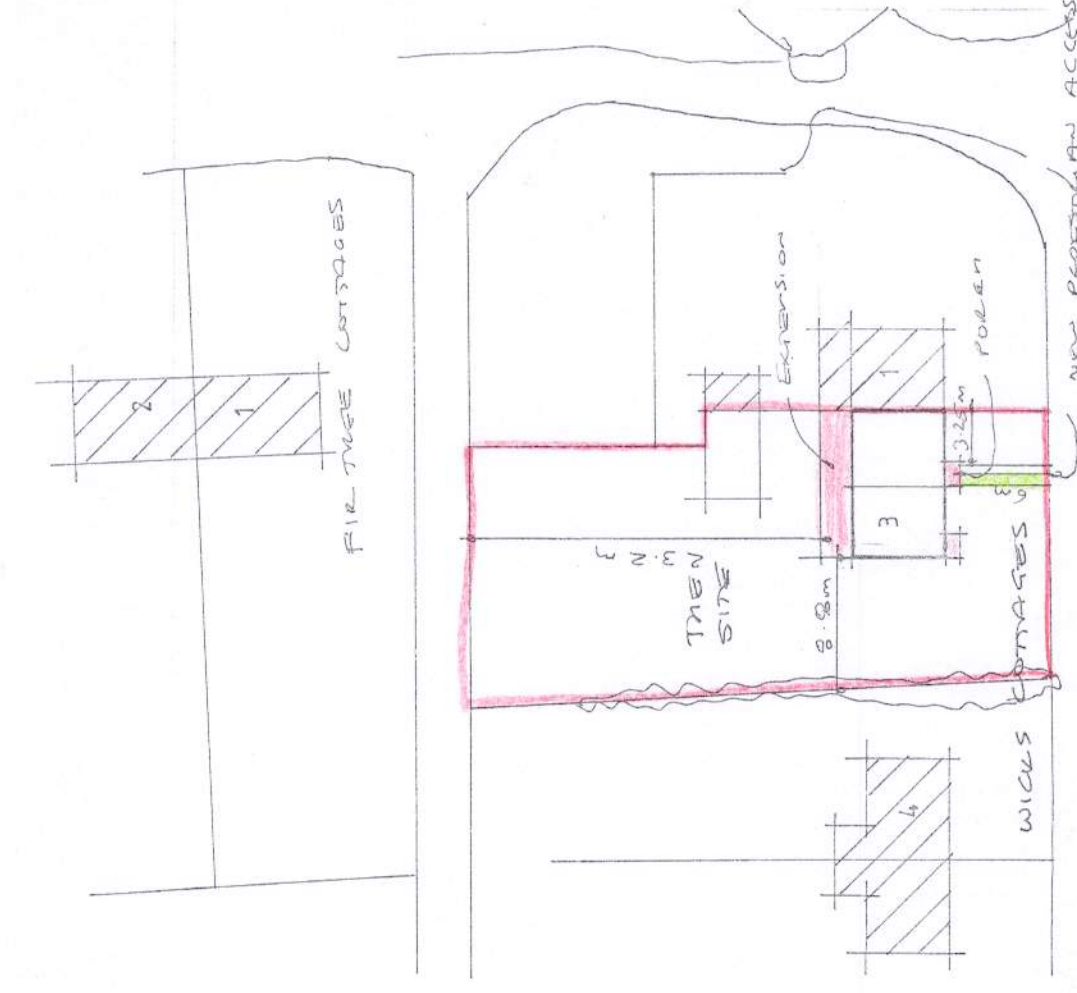


Block plan 1:500

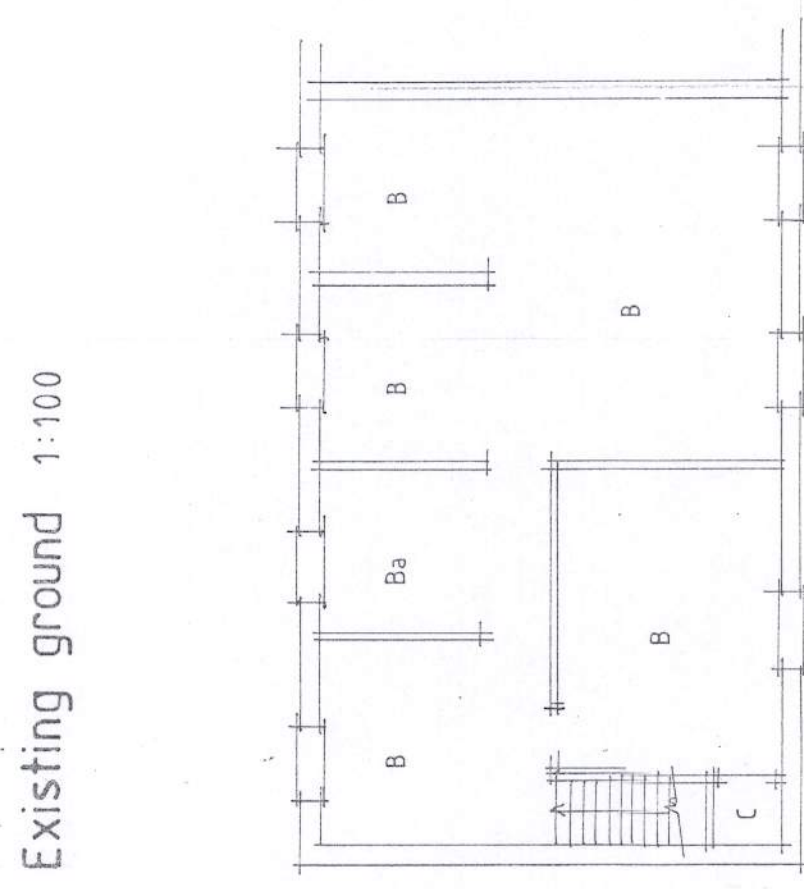


Existing first 1:100

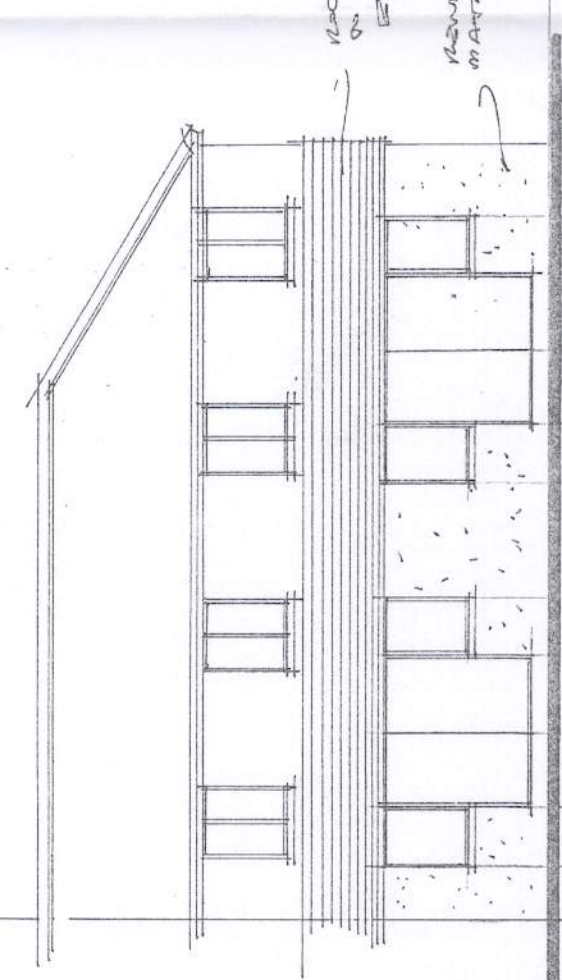


Proposed South 1:100

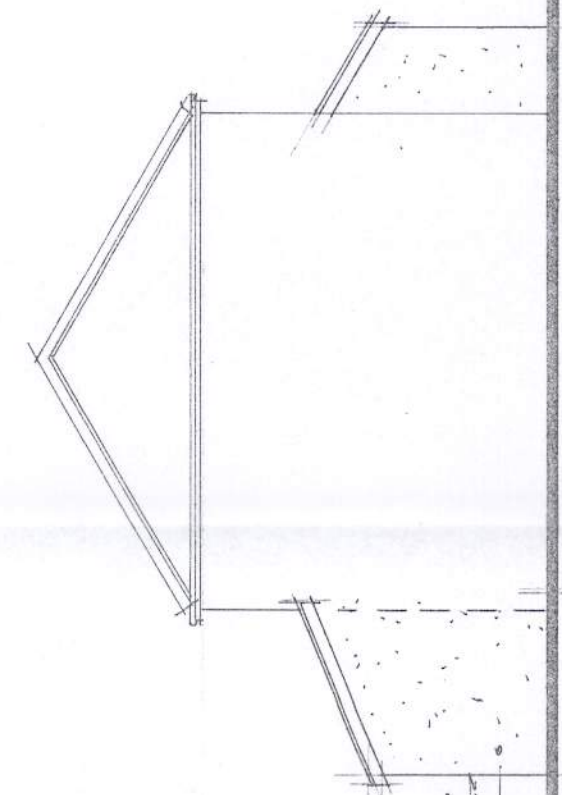



West

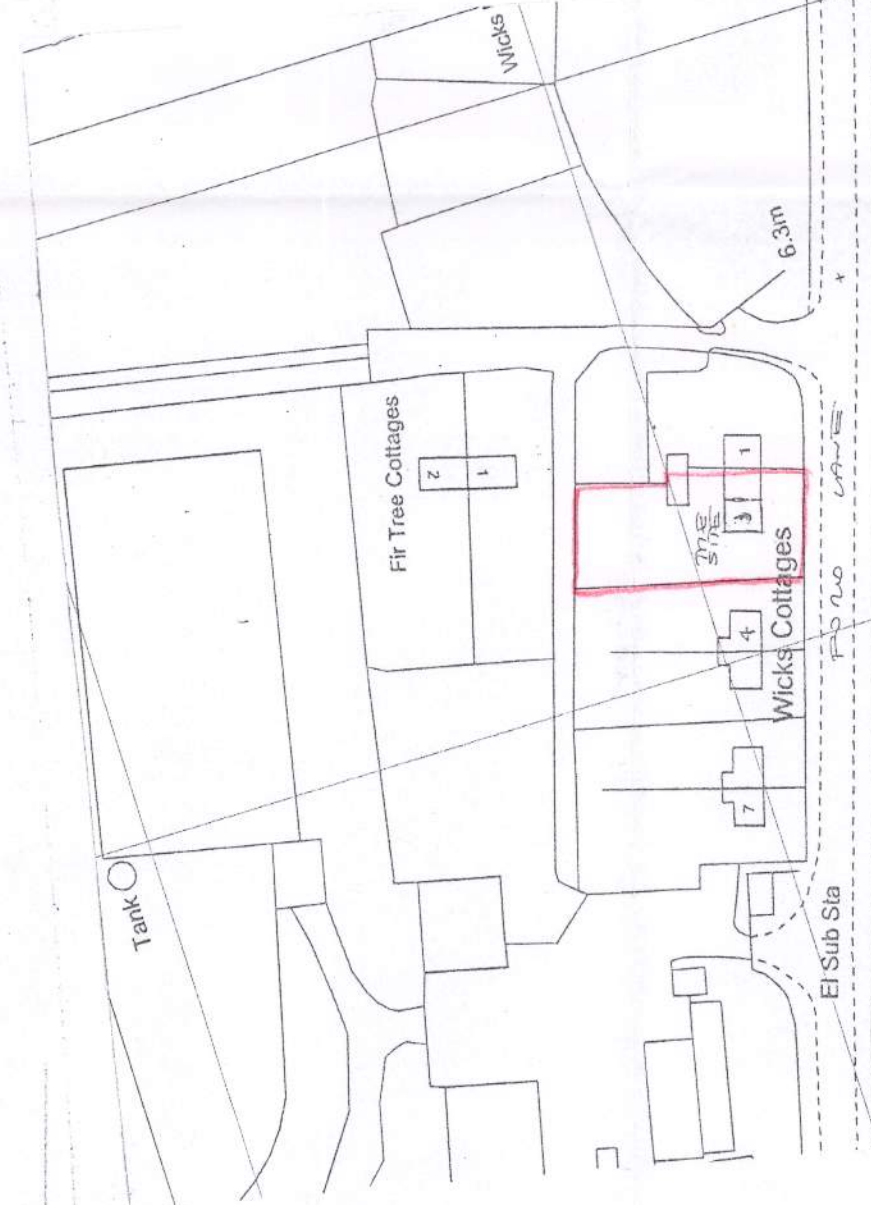


Site plan 1:1250

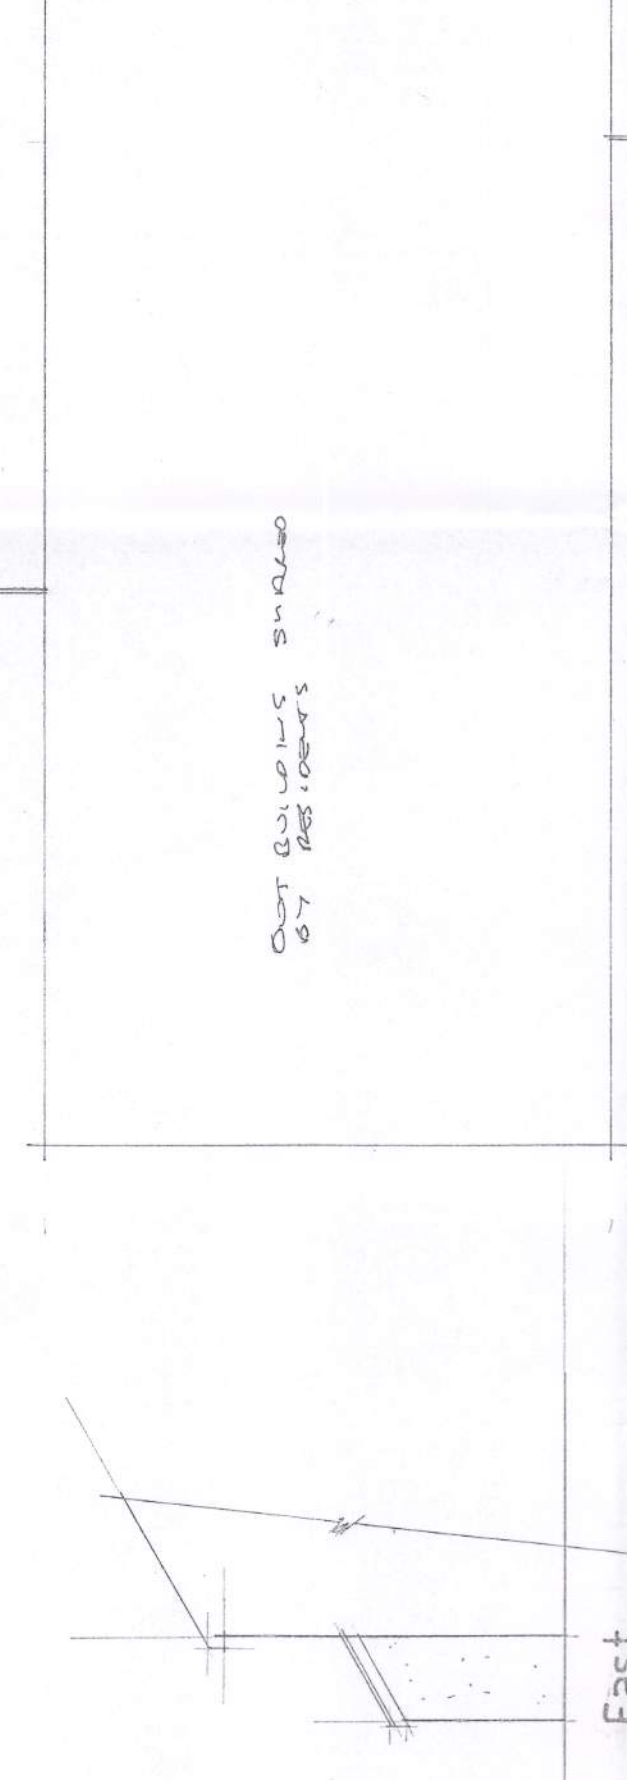


East

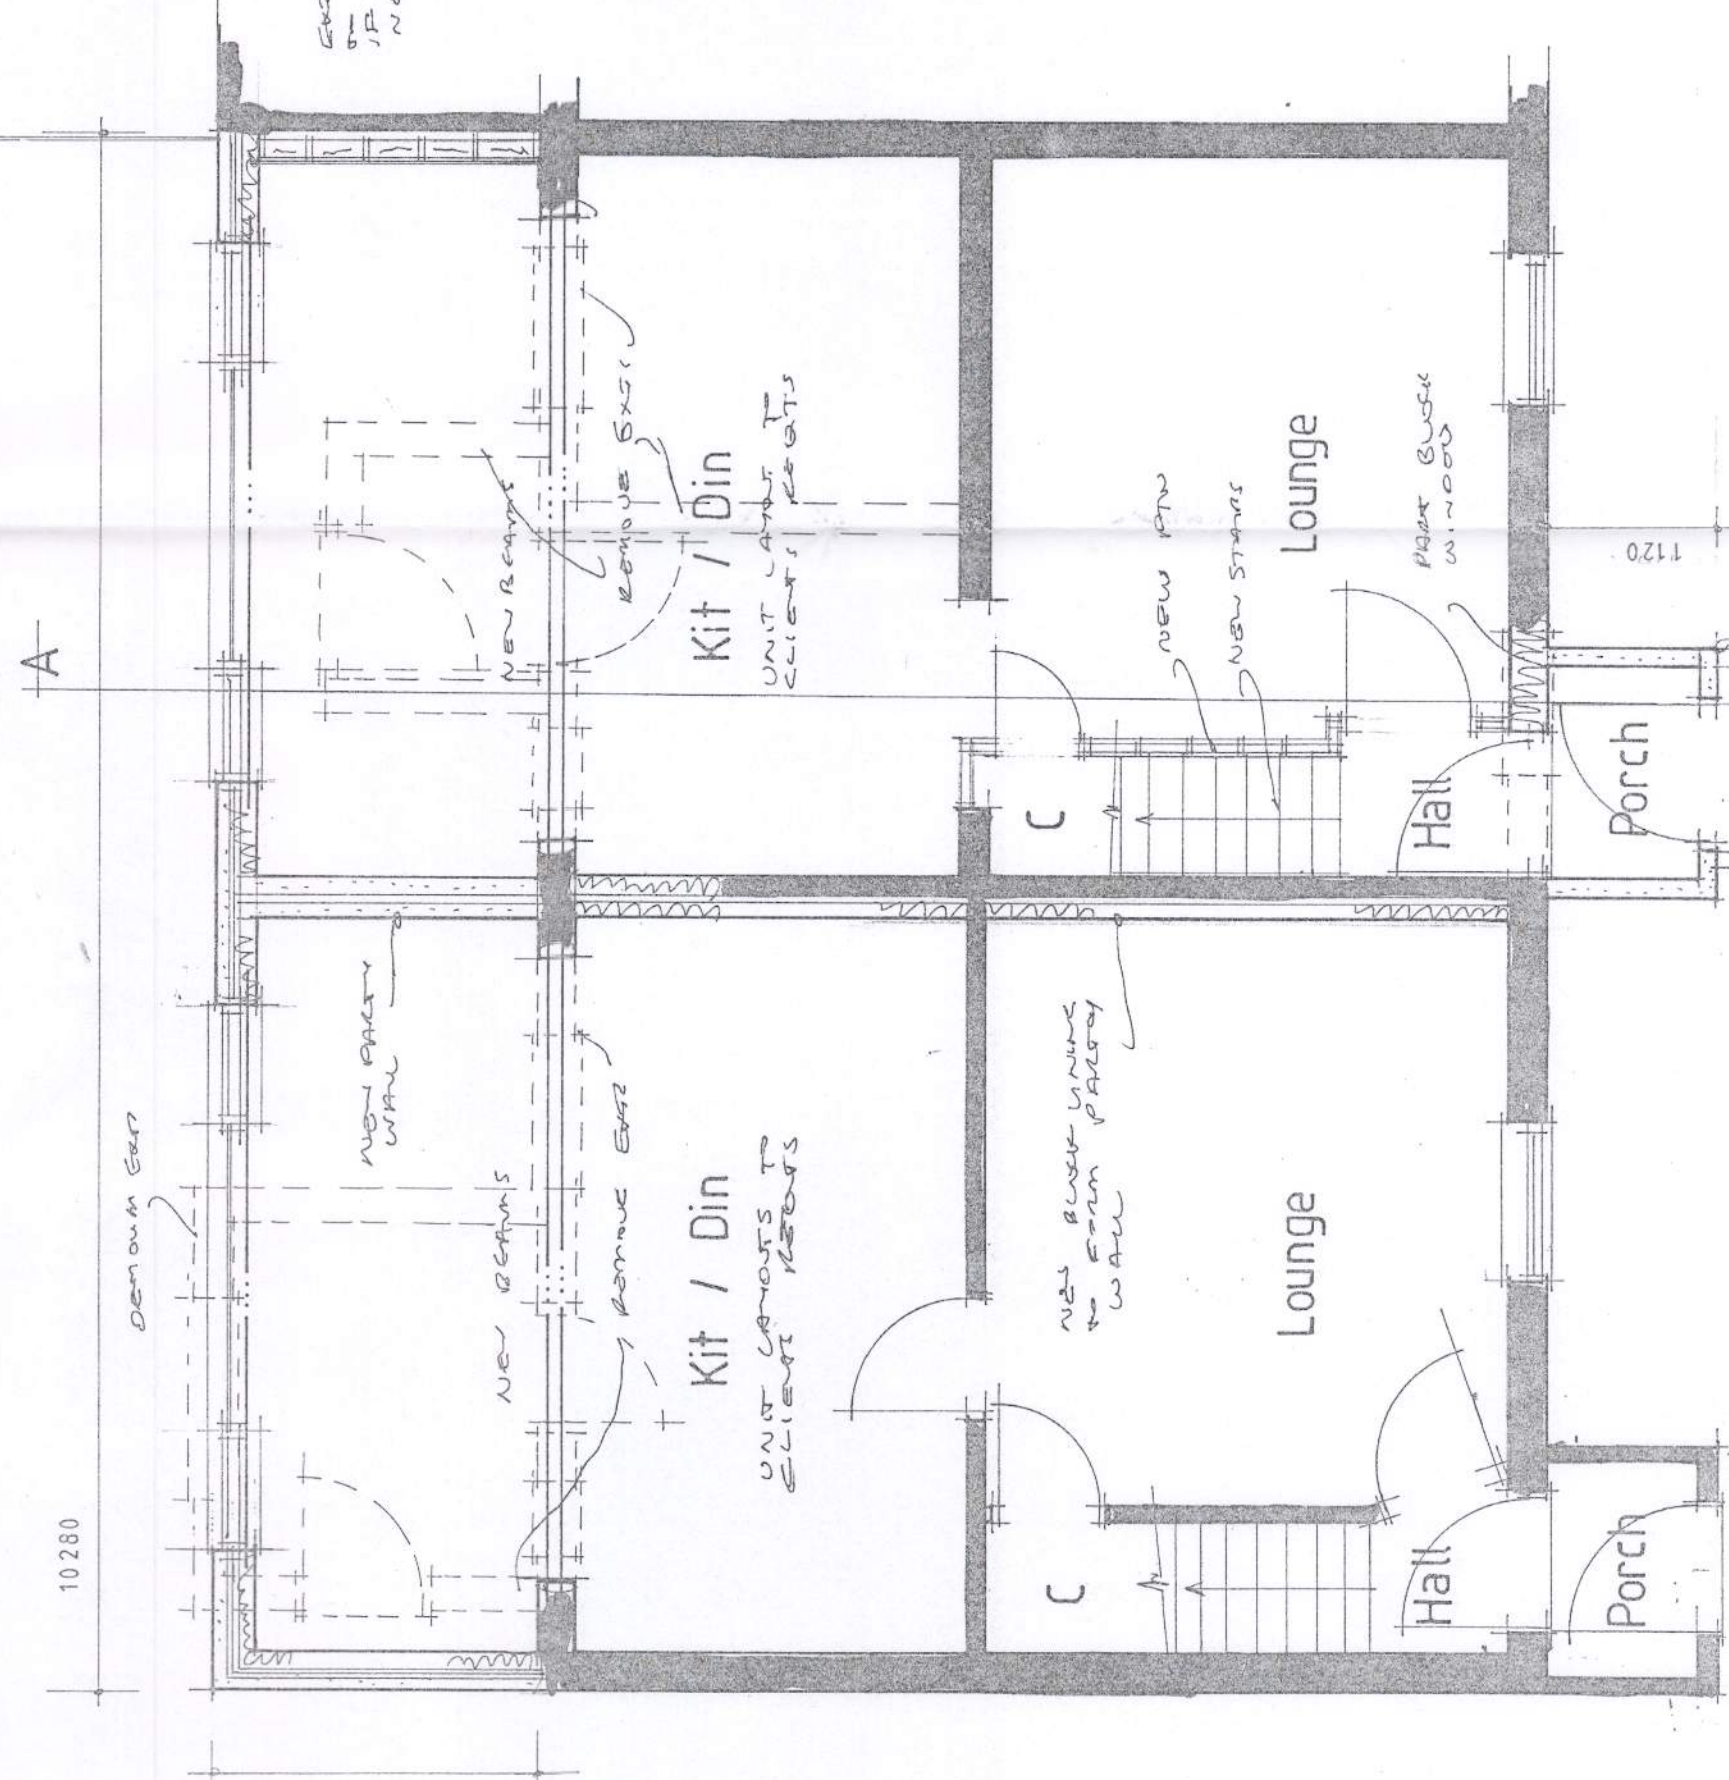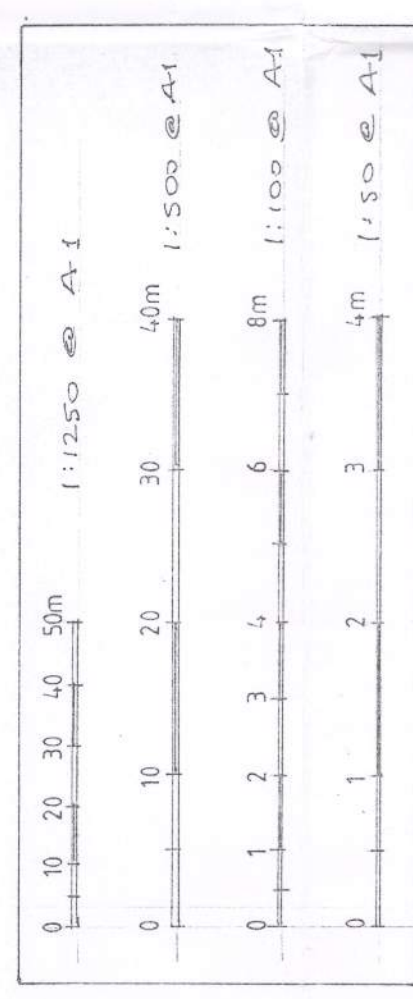

Ground floor plan 1:50

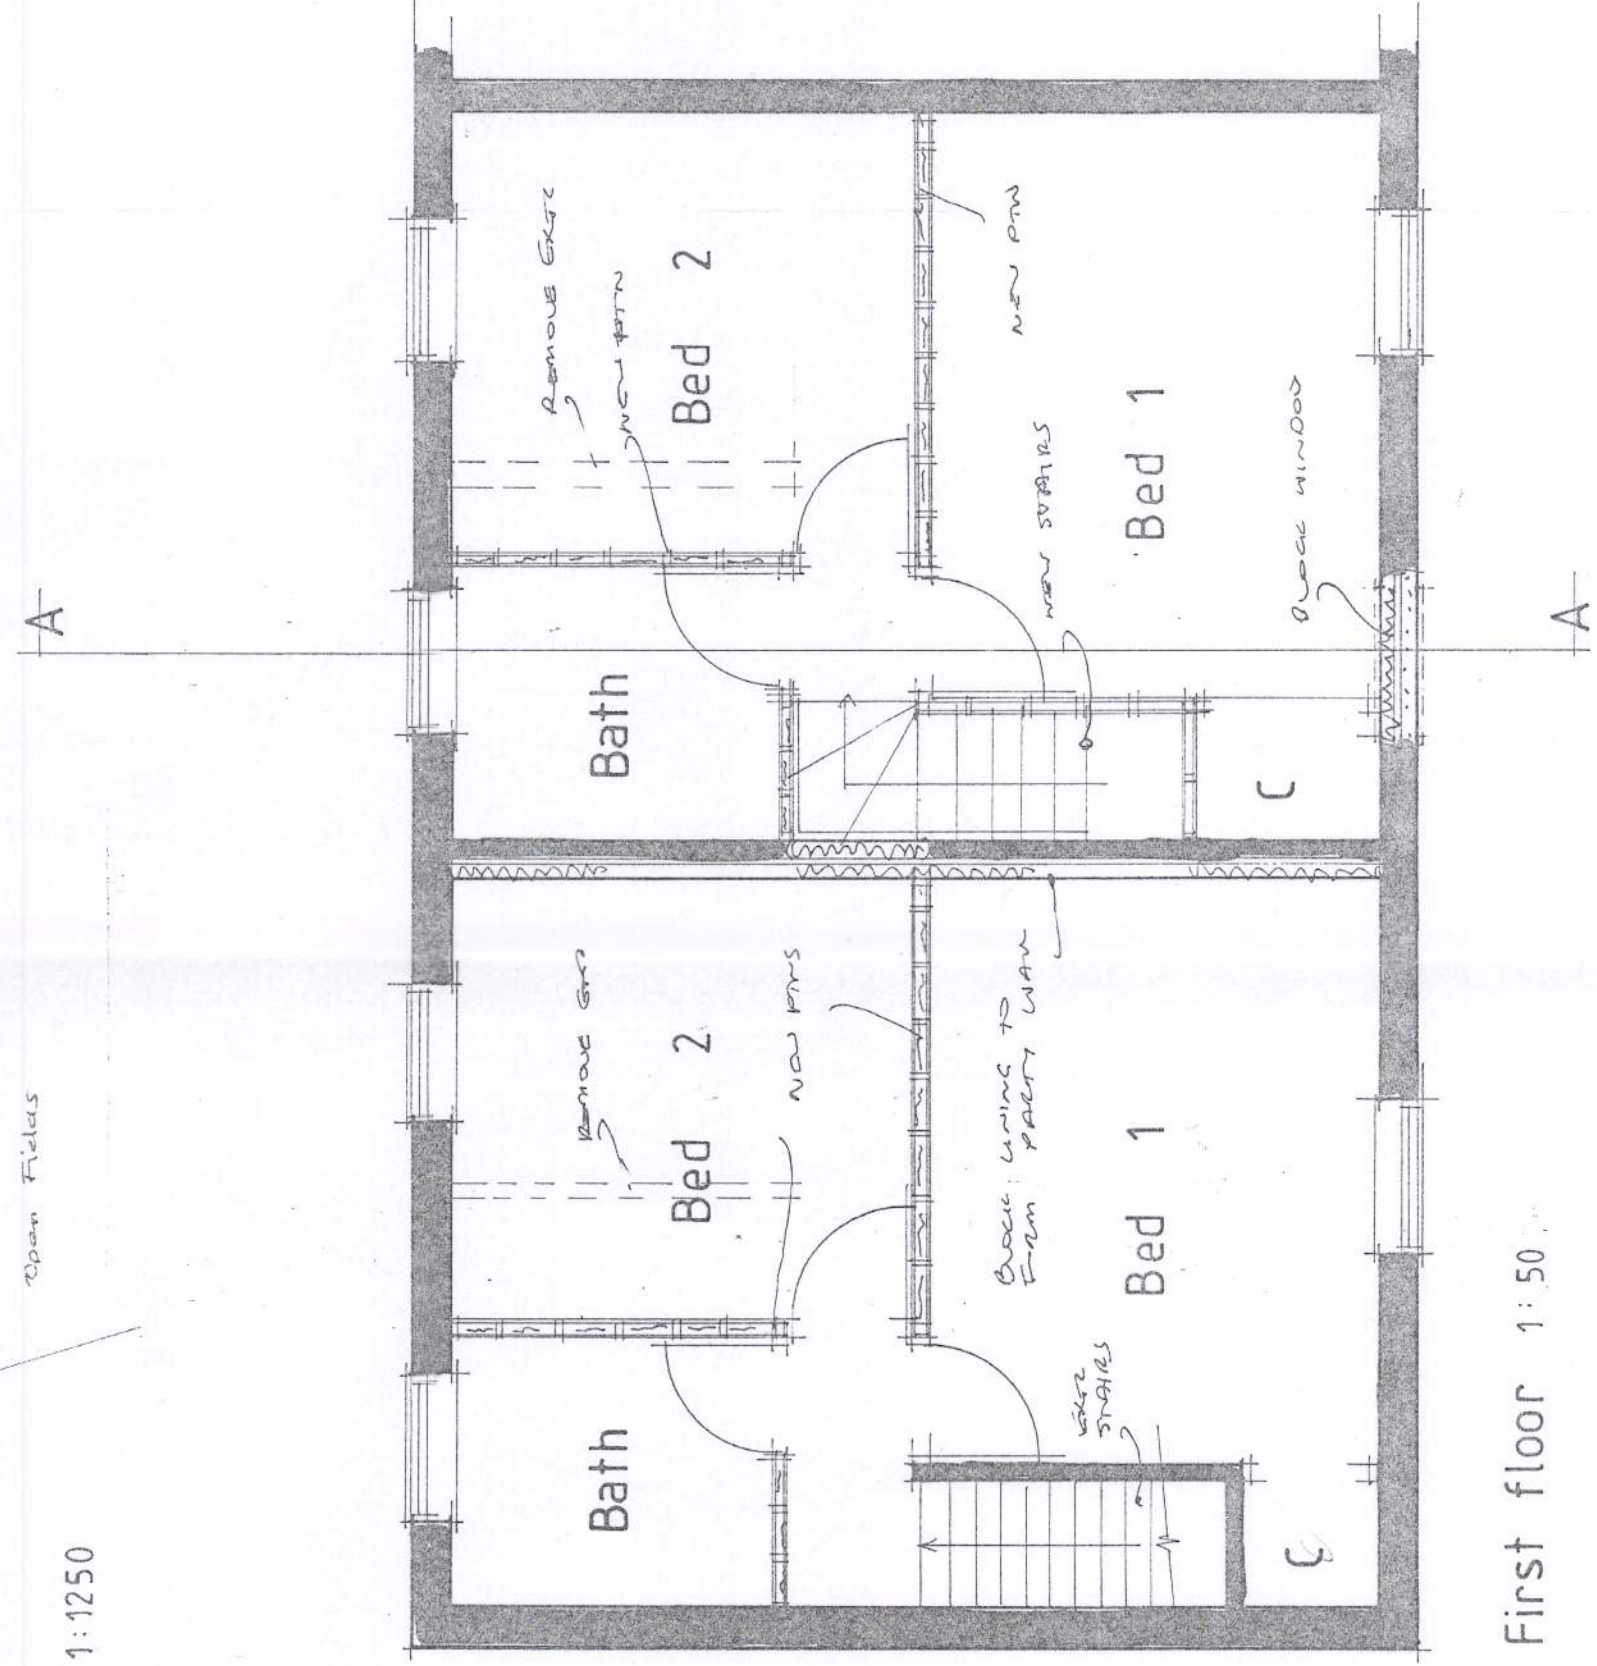

First floor 1:50

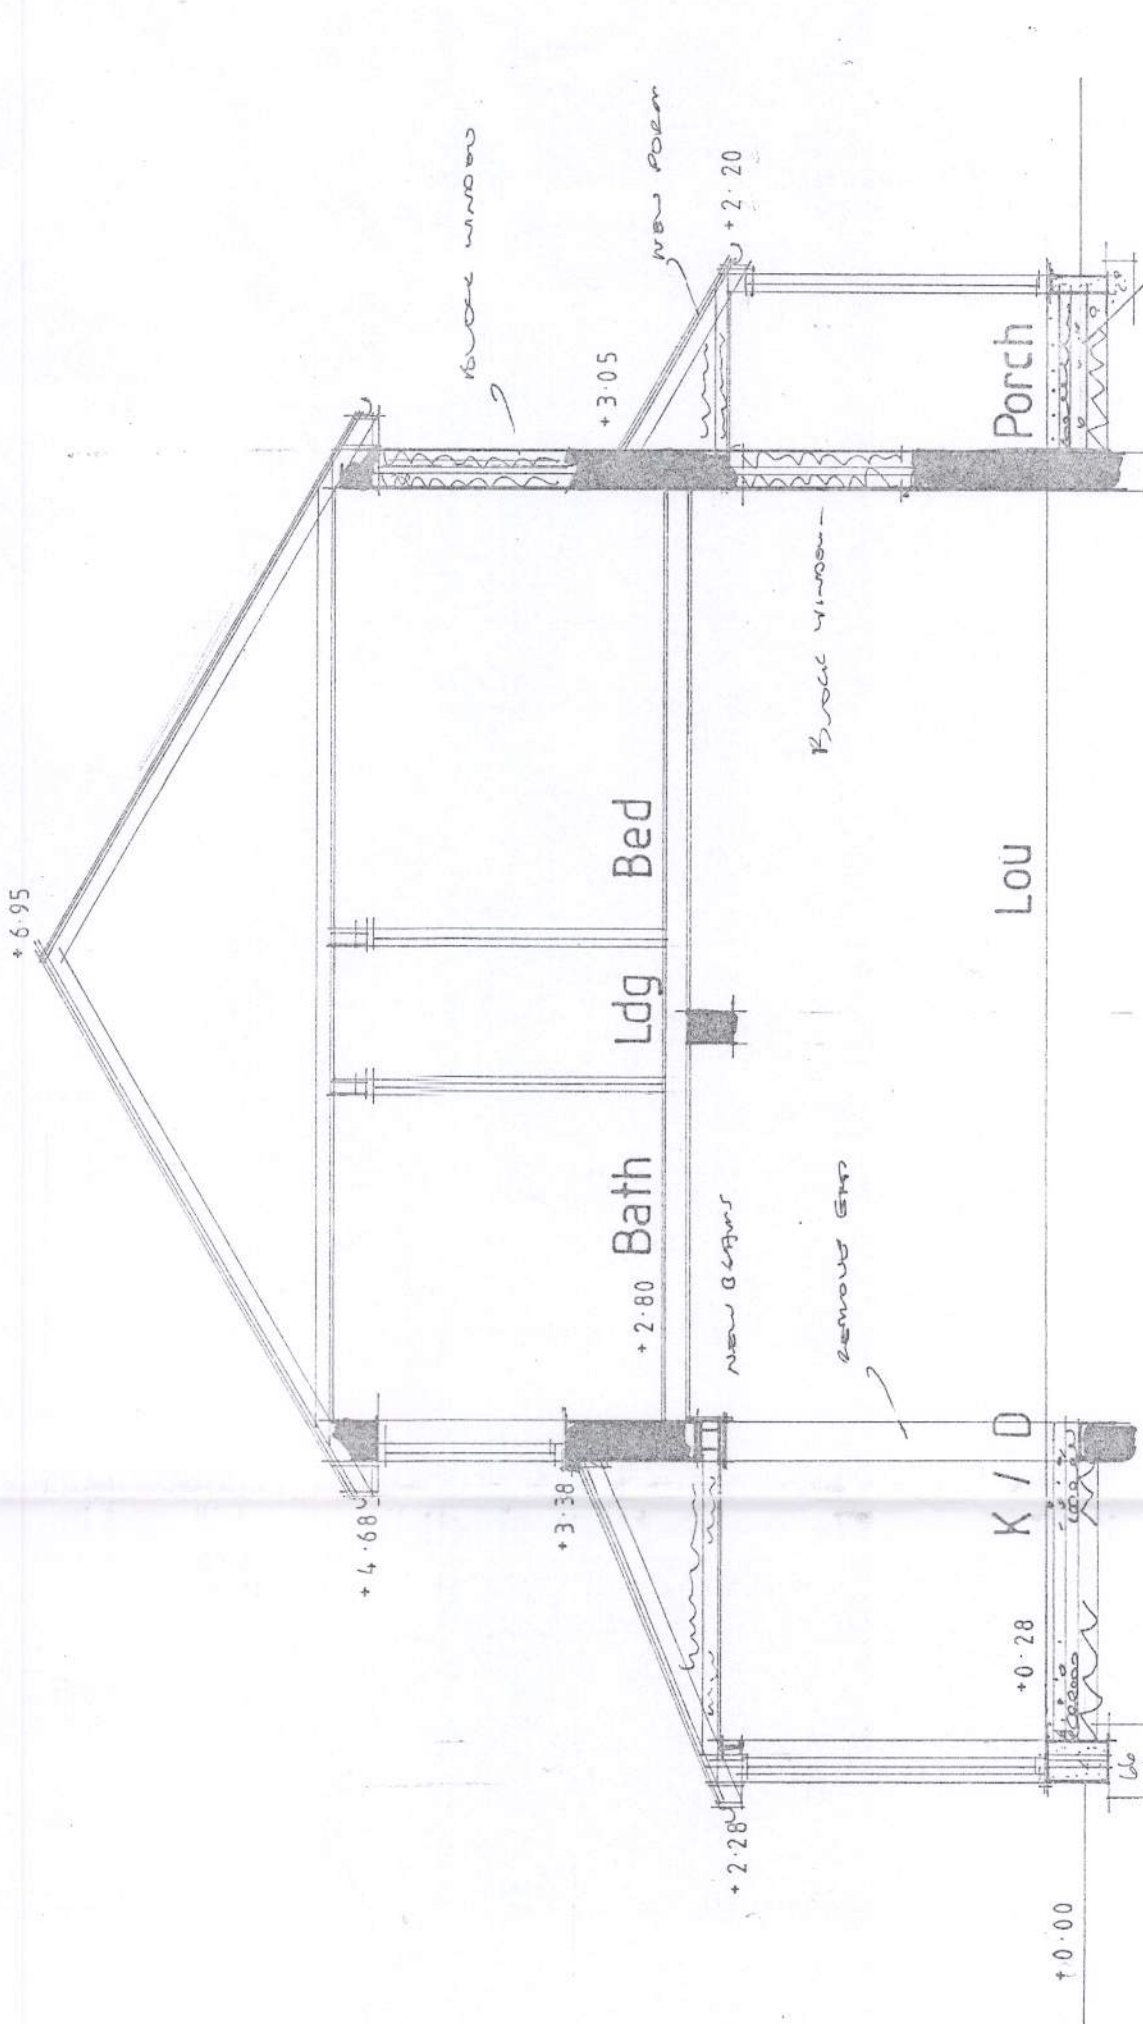

Section AA 1:50

AJ SALTER & SON
Architectural Technicians
and Surveyors
50 WINDSOR ROAD, WORTHING,
WEST SUSSEX BN11 2LY
Tel/Fax: (01903 204986)
E-mail: ajsalterandson@hotmail.com

C	B	A
Client	J. Fileman Esq.	
Address	3 Wicks Cottages: Ford Lane: Ford	
Drawing	EXTENSION / CONVERSION TO 2 UNITS	No. 6518:1
Scale	1:50 1:100 1:1250	Drawn 28
Date	Nov 18	