




**UK
Planning
Maps**

BLUE - ELEVATIONS SUBJECT TO
THE PROPOSED WORKS



Atherington House, Ford Lane, Ford, Arundel, BN18 0DE

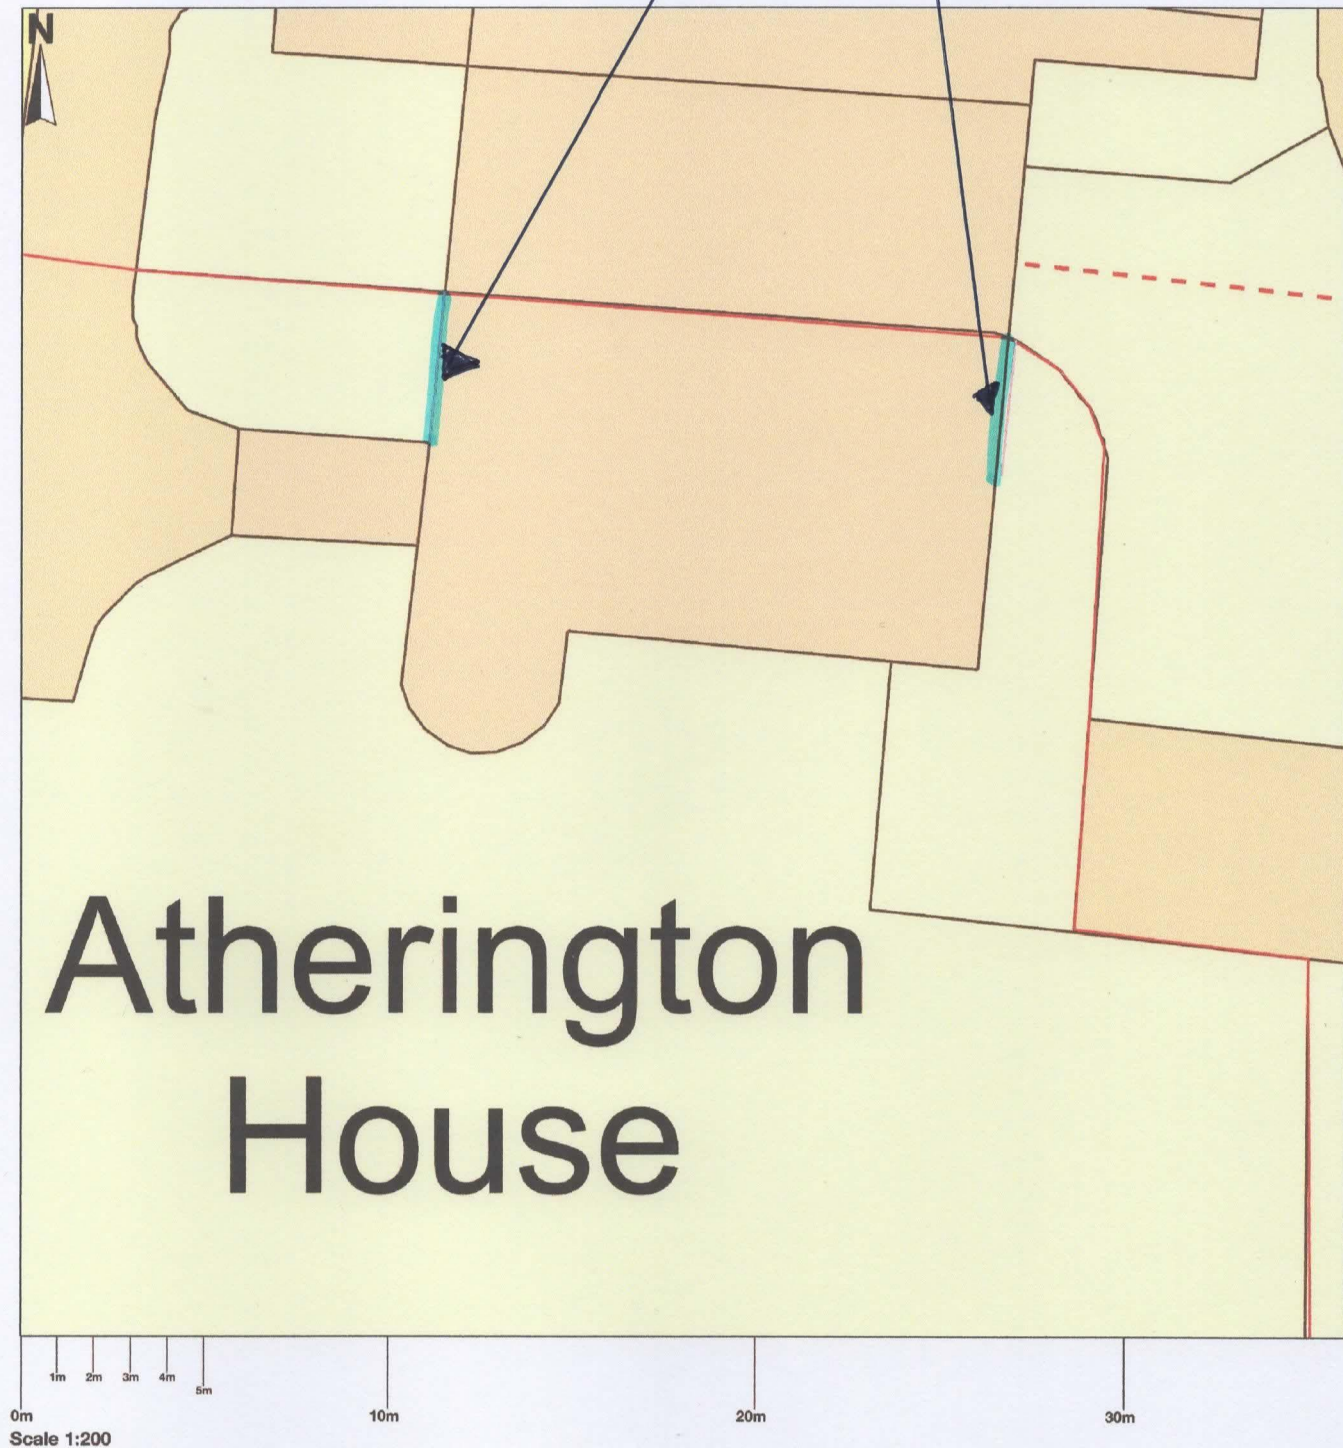

Map area bounded by: 499663,103632 499699,103668. Produced on 11 October 2020 from the OS National Geographic Database. Reproduction in whole or part is prohibited without the prior permission of Ordnance Survey. © Crown copyright 2020. Supplied by UKPlanningMaps.com a licensed OS partner (100054135). Unique plan reference: b36buk/519045/703173