



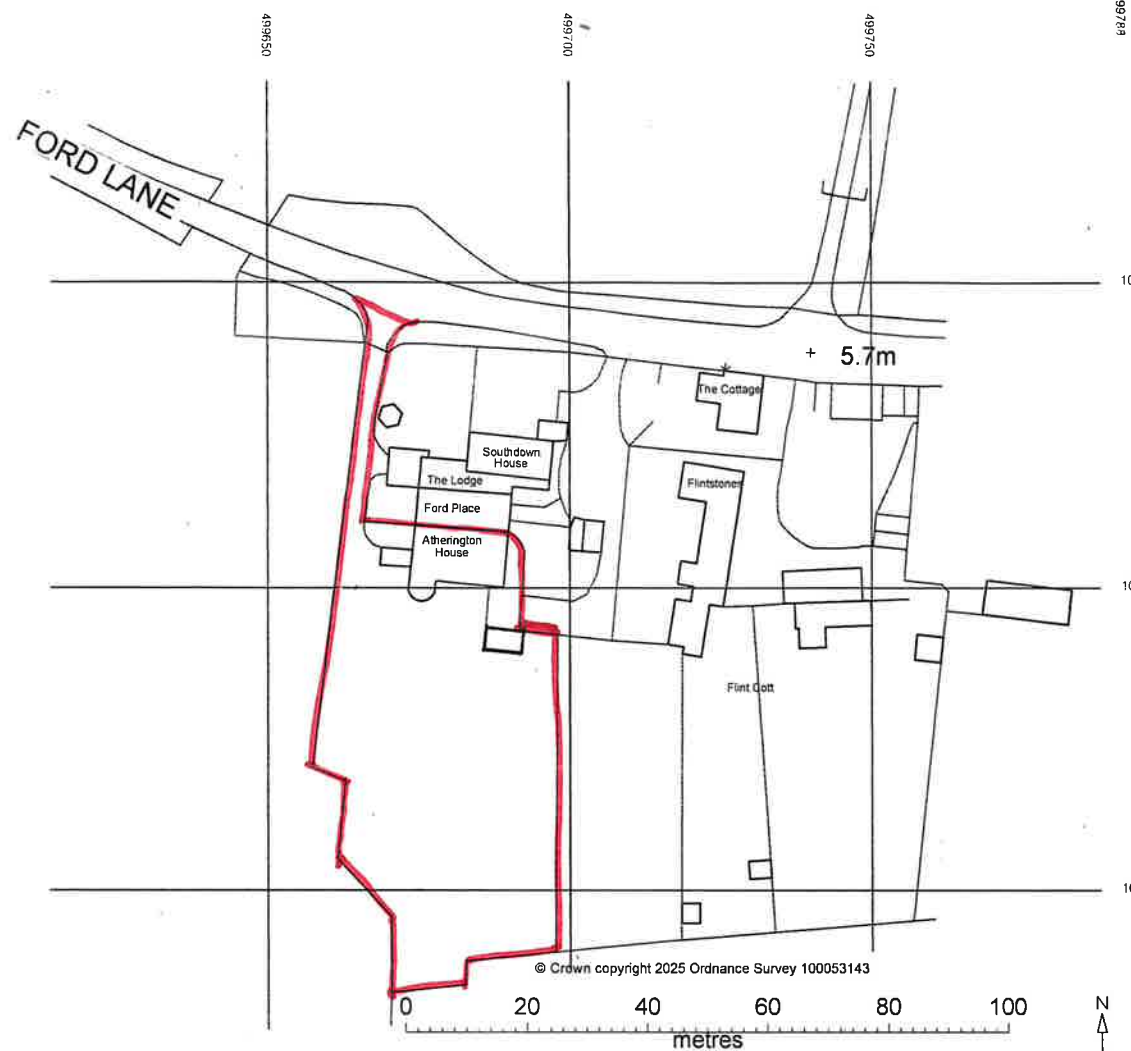

LOCATION PLAN 1:1250

NORTH

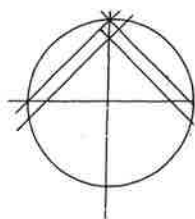

**DOUGLAS BRIGGS
PARTNERSHIP**

INTEGRATED
ARCHITECTURE
AND
TOWN PLANNING


Douglas Briggs Partnership
Flint Barns
Ham Farm
Bosham
West Sussex PO18 8BH
T 01243 576611 F 01243 574816
Email
ideas@douglasbriggspartnership.co.uk
Web
www.douglasbriggspartnership.co.uk

**ALTERATIONS AND EXTENSION
AT
ATHERINGTON HOUSE
FORD LANE
FORD, WEST SUSSEX**

**LOCATION PLAN
1:1250
AND
BLOCK PLAN
1:500**

A3 PAGE SIZE

1124-1

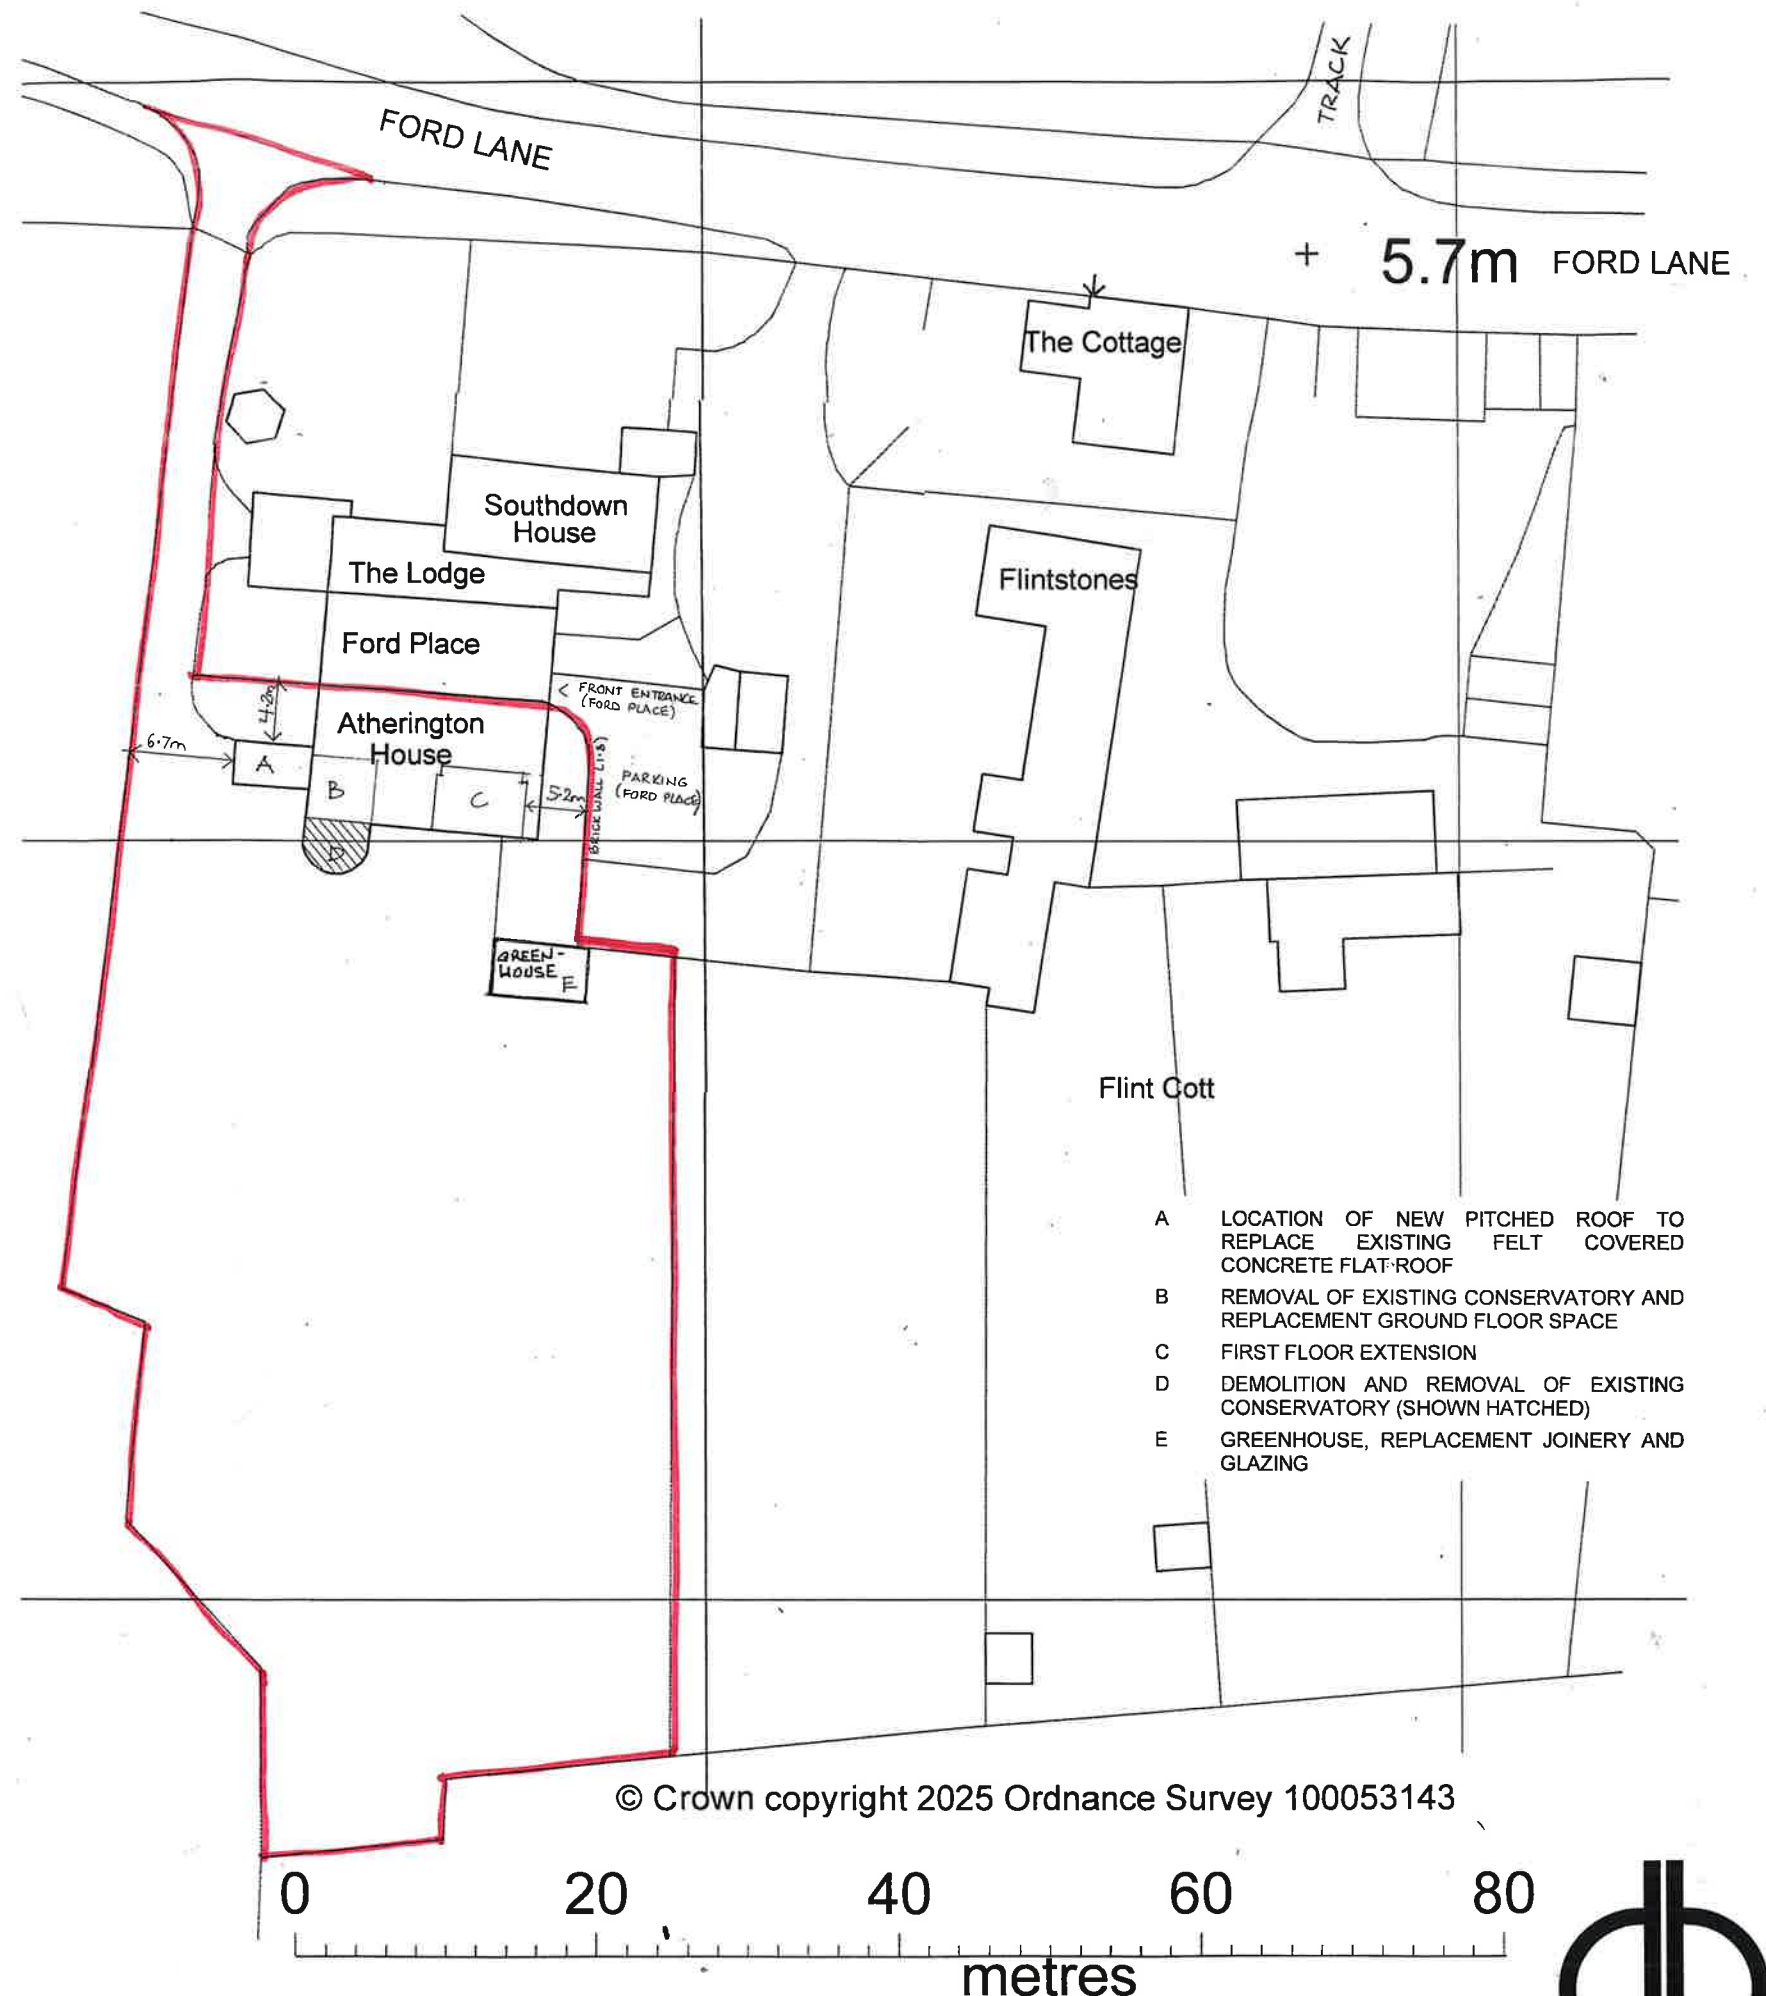

© Crown copyright 2025 Ordnance Survey 100053143

BLOCK PLAN

1:500

