


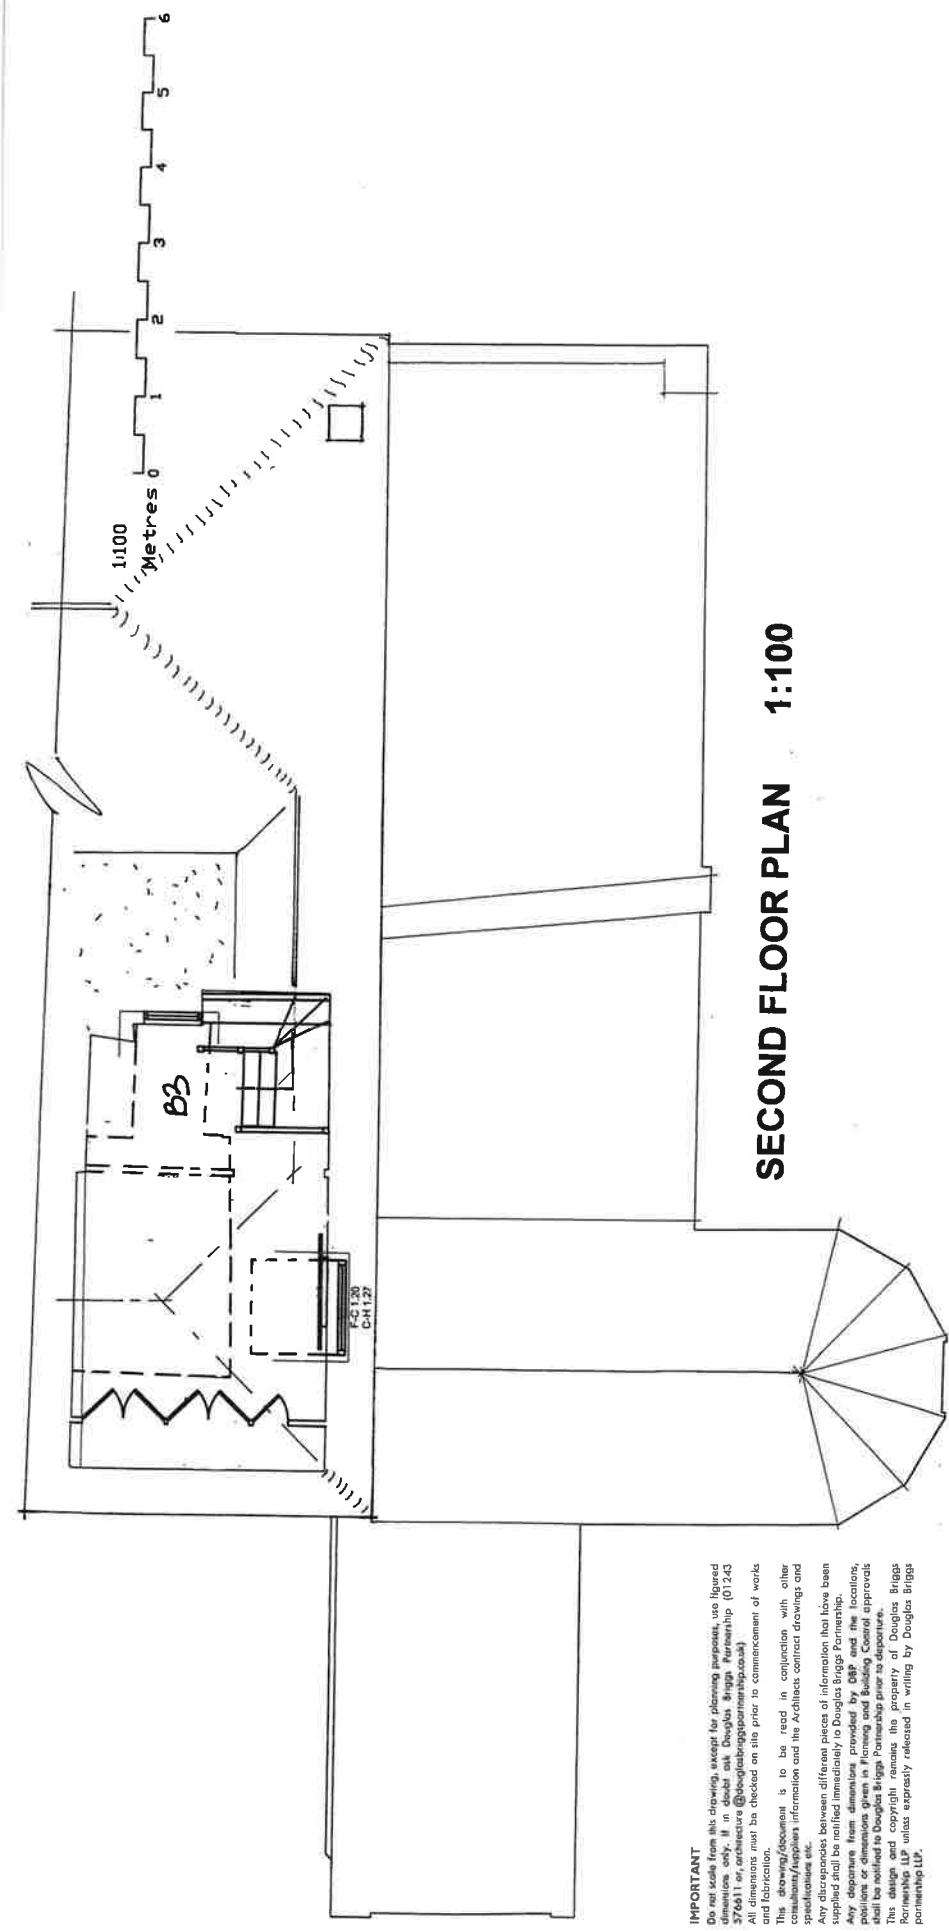

IMPORTANT

Do not scale from this drawing, except for planning purposes, use figured dimensions only. If in doubt ask Douglas Briggs Partnership 01243 576611 or, architecture@douglasbriggspartnership.co.uk

• All dimensions must be checked on site prior to commencement of works and confirmed by the architect.


• This drawing/document is to be read in conjunction with other specifications etc.

• Any discrepancies between different pieces of information that have been provided to the architect must be resolved prior to commencement of works.


• Any departure from dimensions given in Planning and Building Control approvals, shall be notified to Douglas Briggs Partnership prior to departure.

• The design and copyright remains the property of Douglas Briggs Partnership Ltd. unless expressly released in writing by Douglas Briggs Partnership Ltd.

checked

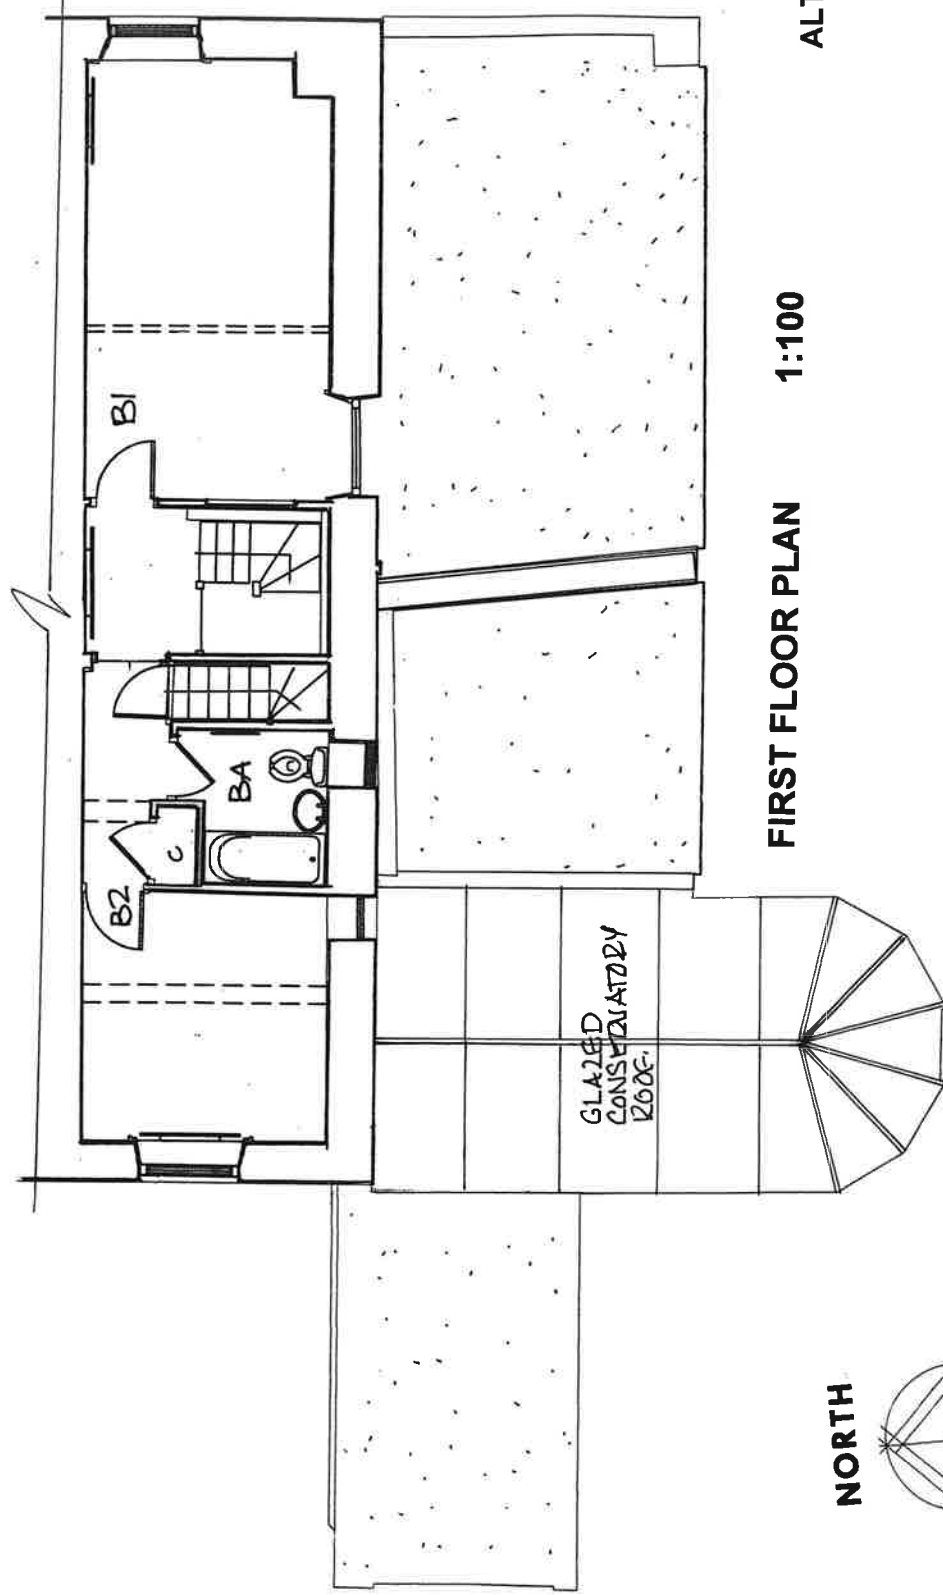


NORTH

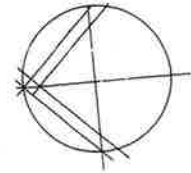

**ALTERATIONS AND EXTENSION
AT
ATHERINGTON HOUSE
FORD LANE
FORD, WEST SUSSEX**

**FLOOR PLANS
EXISTING
1:100
A3 PAGE SIZE
1124-2**

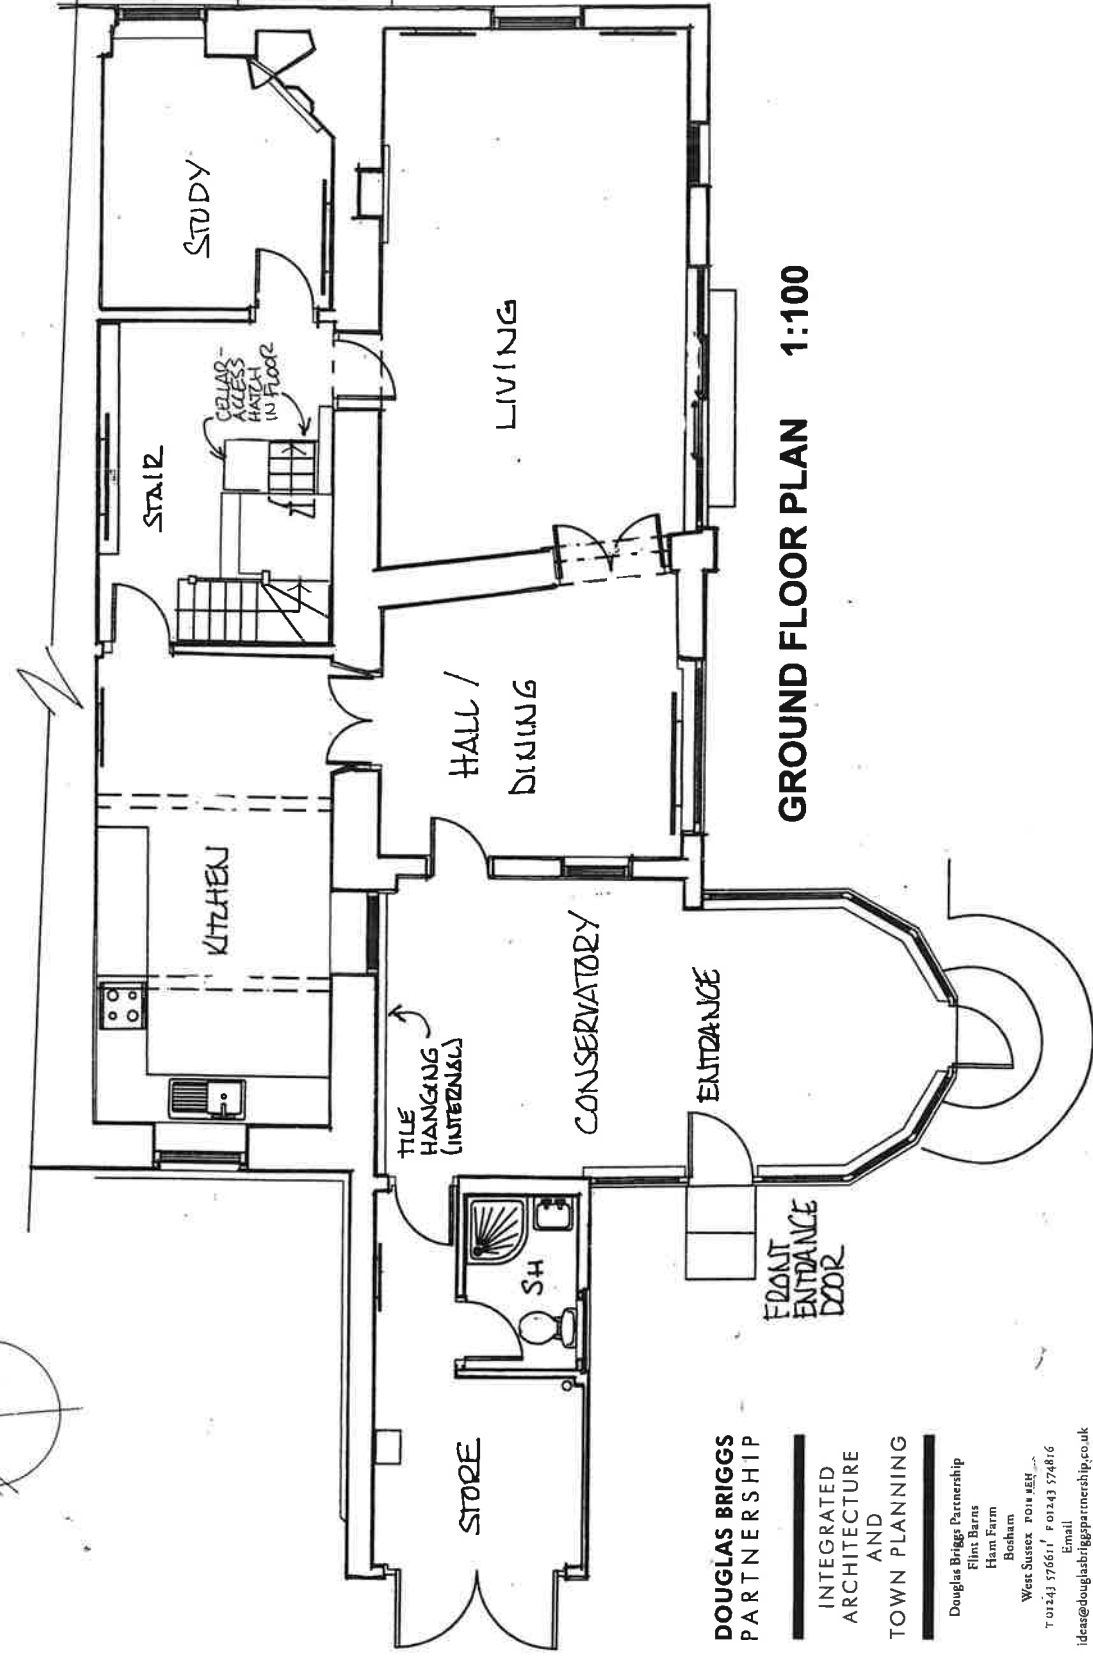

**DOUGLAS BRIGGS
PARTNERSHIP**

**INTEGRATED
ARCHITECTURE
AND
TOWN PLANNING**

Douglas Briggs Partnership

Flint Barns

Ham Farm

Boxham

West Sussex PO18 8EN

T 01243 576611 F 01243 574816

Email

ides@douglasbriggspartnership.co.uk

Web

www.douglasbriggspartnership.co.uk

