



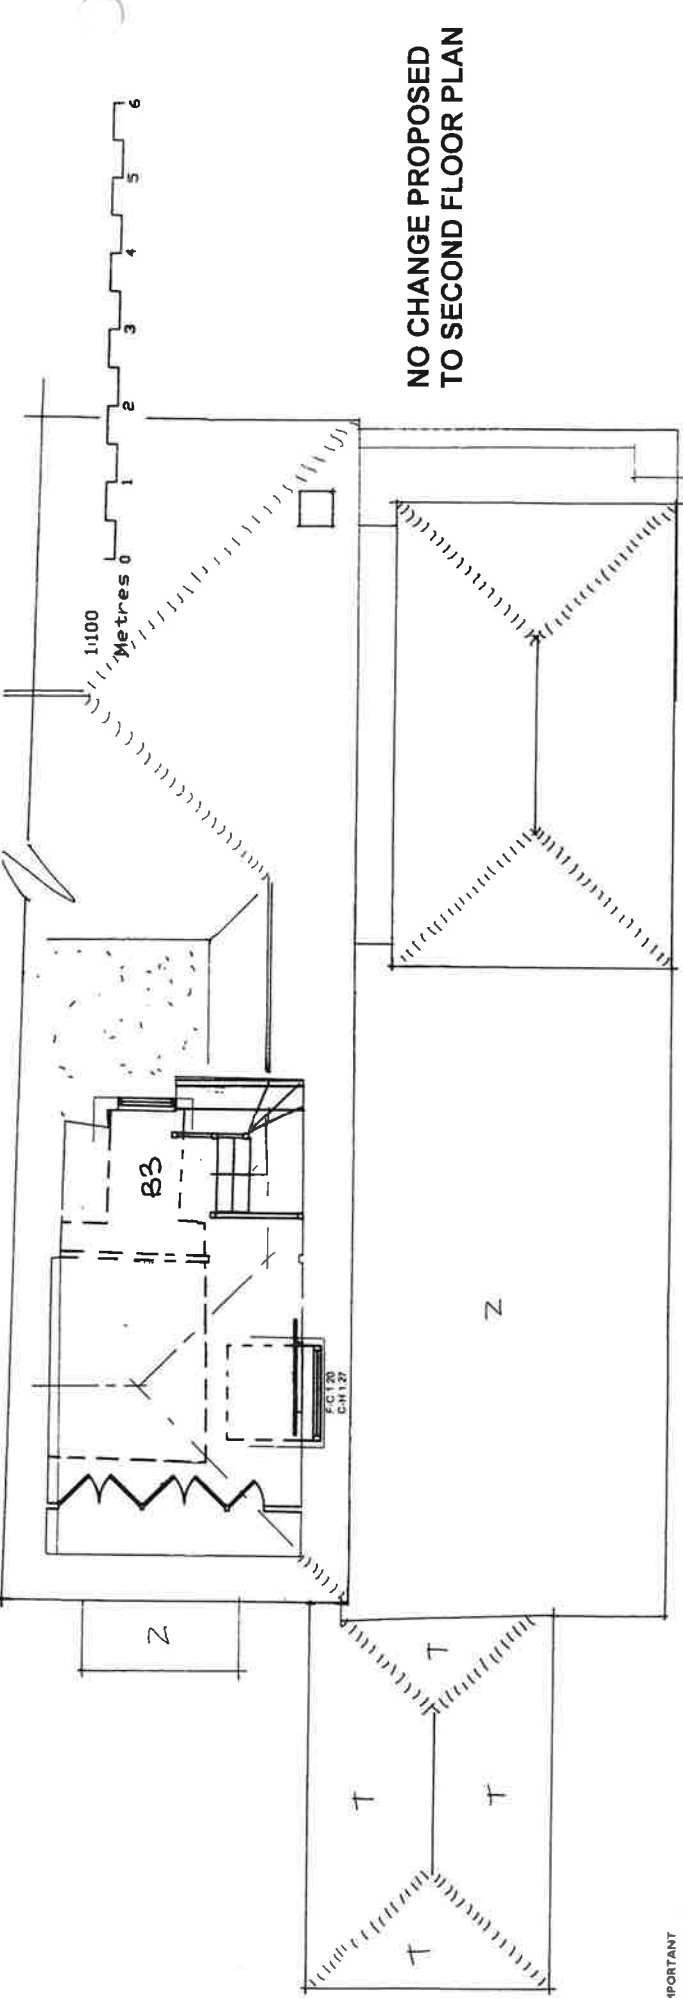

SECOND FLOOR PLAN 1:100
ROOF PLAN



IMPORTANT
To see location of the drawings, accept for planning purposes, use figure 1 of the drawings, which are available on the website of the planning authority.
576311 or, architecture @doughbriggspartnership.co.uk
All dimensions must be checked on site prior to commencement of work and fabrication.
This drawing/document is to be read in conjunction with other drawings and specifications.
Any discrepancies between different pieces of information that have been supplied shall be notified immediately to Douglas Briggs Partnership.
Any departure from dimensions, provided by DBP and the locations, shall be notified to Douglas Briggs Partnership prior to departure.
This design and copyright remains the property of Douglas Briggs Partnership LLP unless expressly released in writing by Douglas Briggs Partnership LLP.

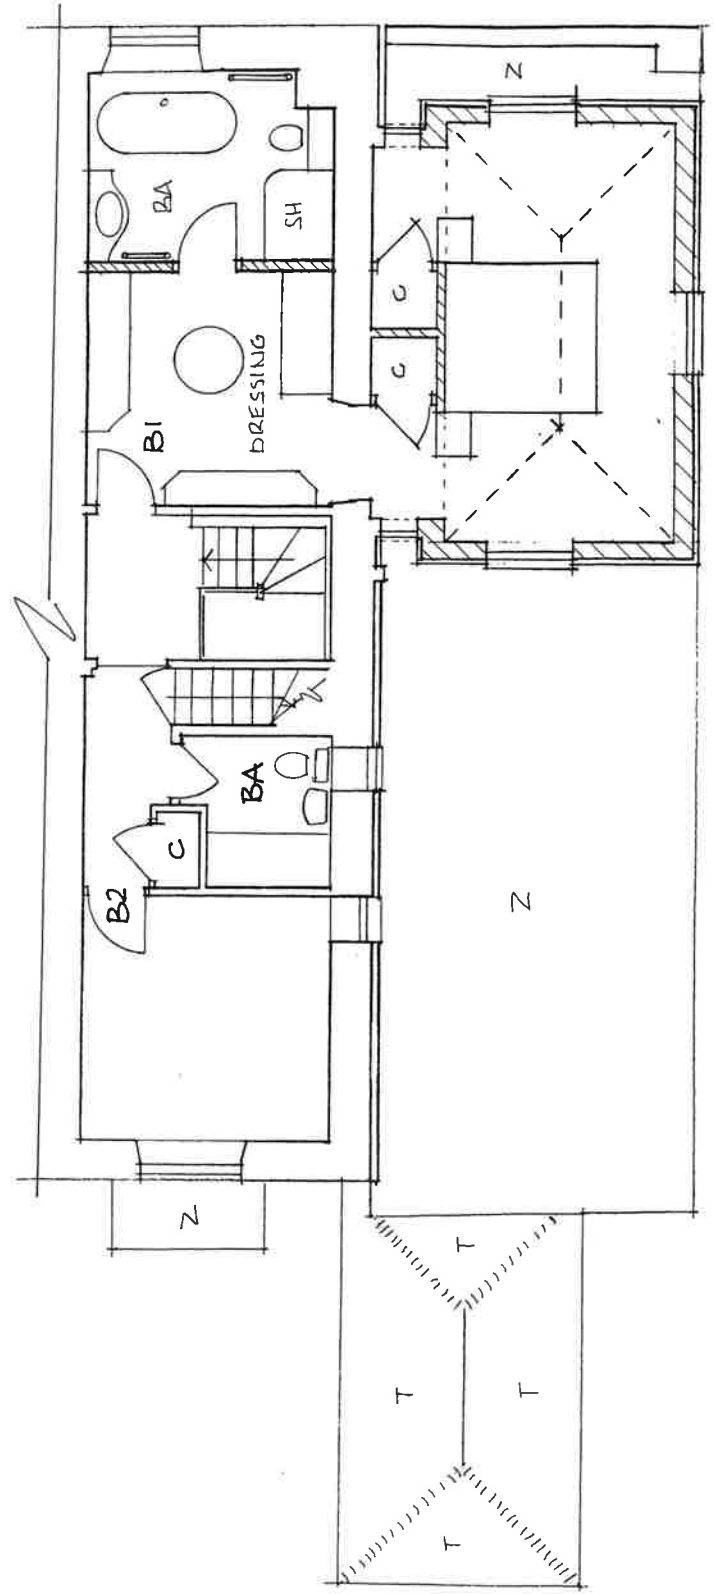

FIRST FLOOR PLAN 1:100

ALTERATIONS AND EXTENSION
AT
ATHERINGTON HOUSE
FORD LANE
FORD, WEST SUSSEX

FLOOR PLANS
PROPOSED
1:100
A3 PAGE SIZE
1124-3

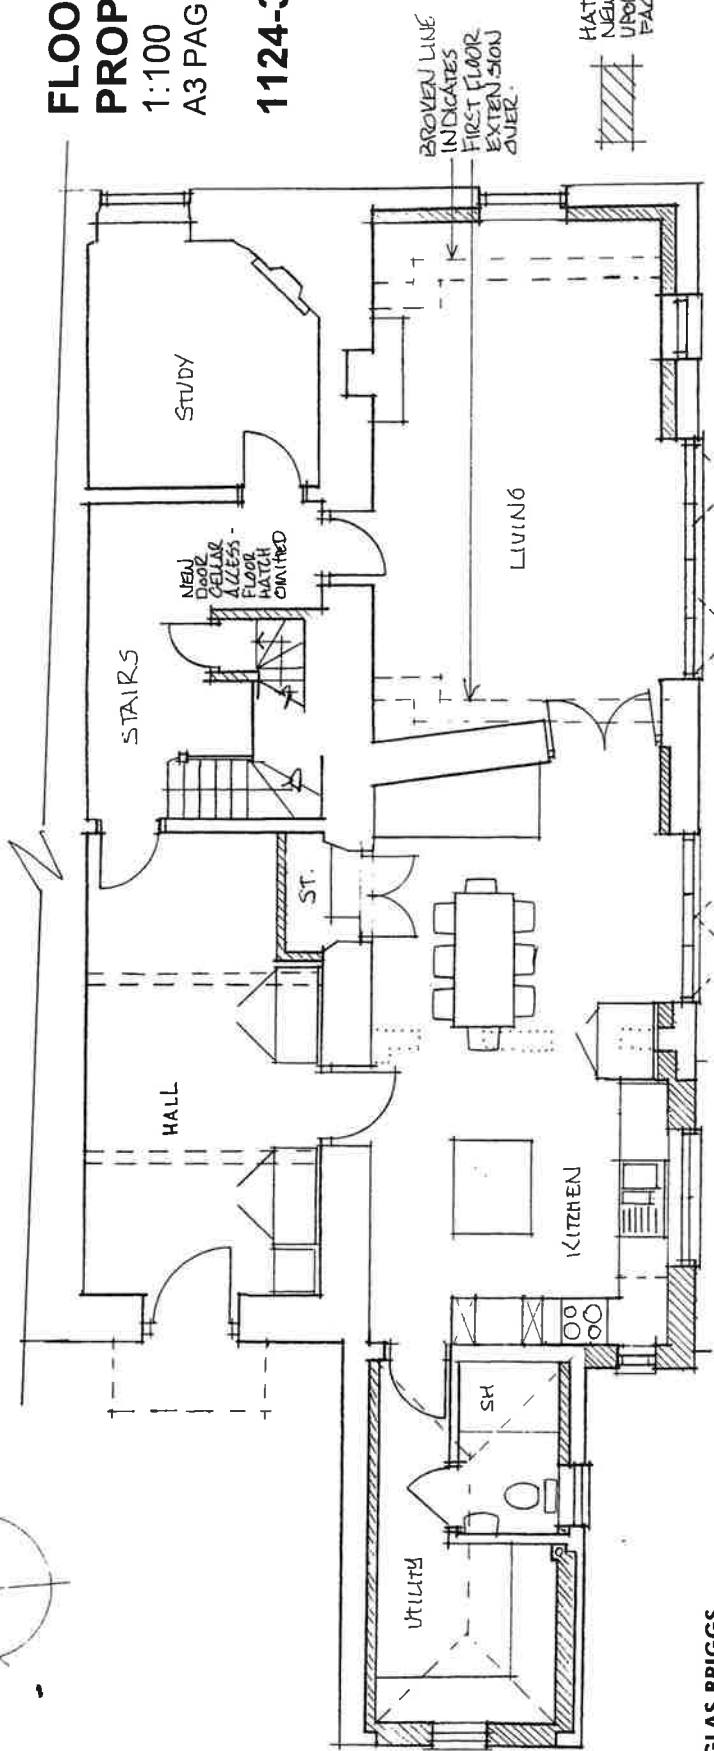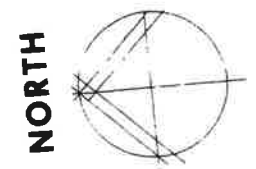

GROUND FLOOR PLAN 1:100

**DOUGLAS BRIGGS
PARTNERSHIP**
INTEGRATED
ARCHITECTURE
AND
TOWN PLANNING

Douglas Briggs Partnership
Flint Barns
Ham Farm
Bosham
West Sussex PO18 8PH
T 01243 176611 F 01243 174846
Email
ideas@doughbriggspartnership.co.uk
Web
www.doughbriggspartnership.co.uk

