


MATERIALS

TIMBER, ACCOYA, PAINTED FINISH,
COLOUR TO MATCH EXISTING (WHITE)
GLAZING, 14mm O/A SLIMLITE DOUBLE GLAZING
GLAZING PUTTY FIXED

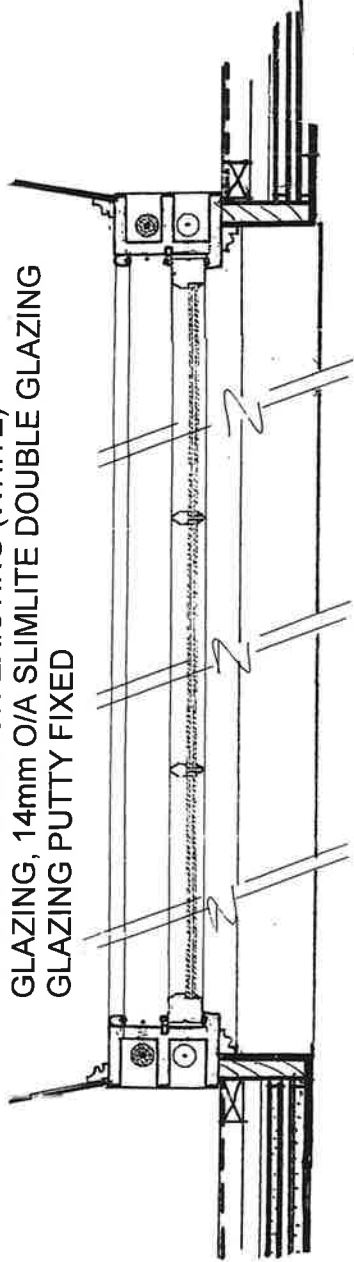


PLAN

1:10

TH


TH

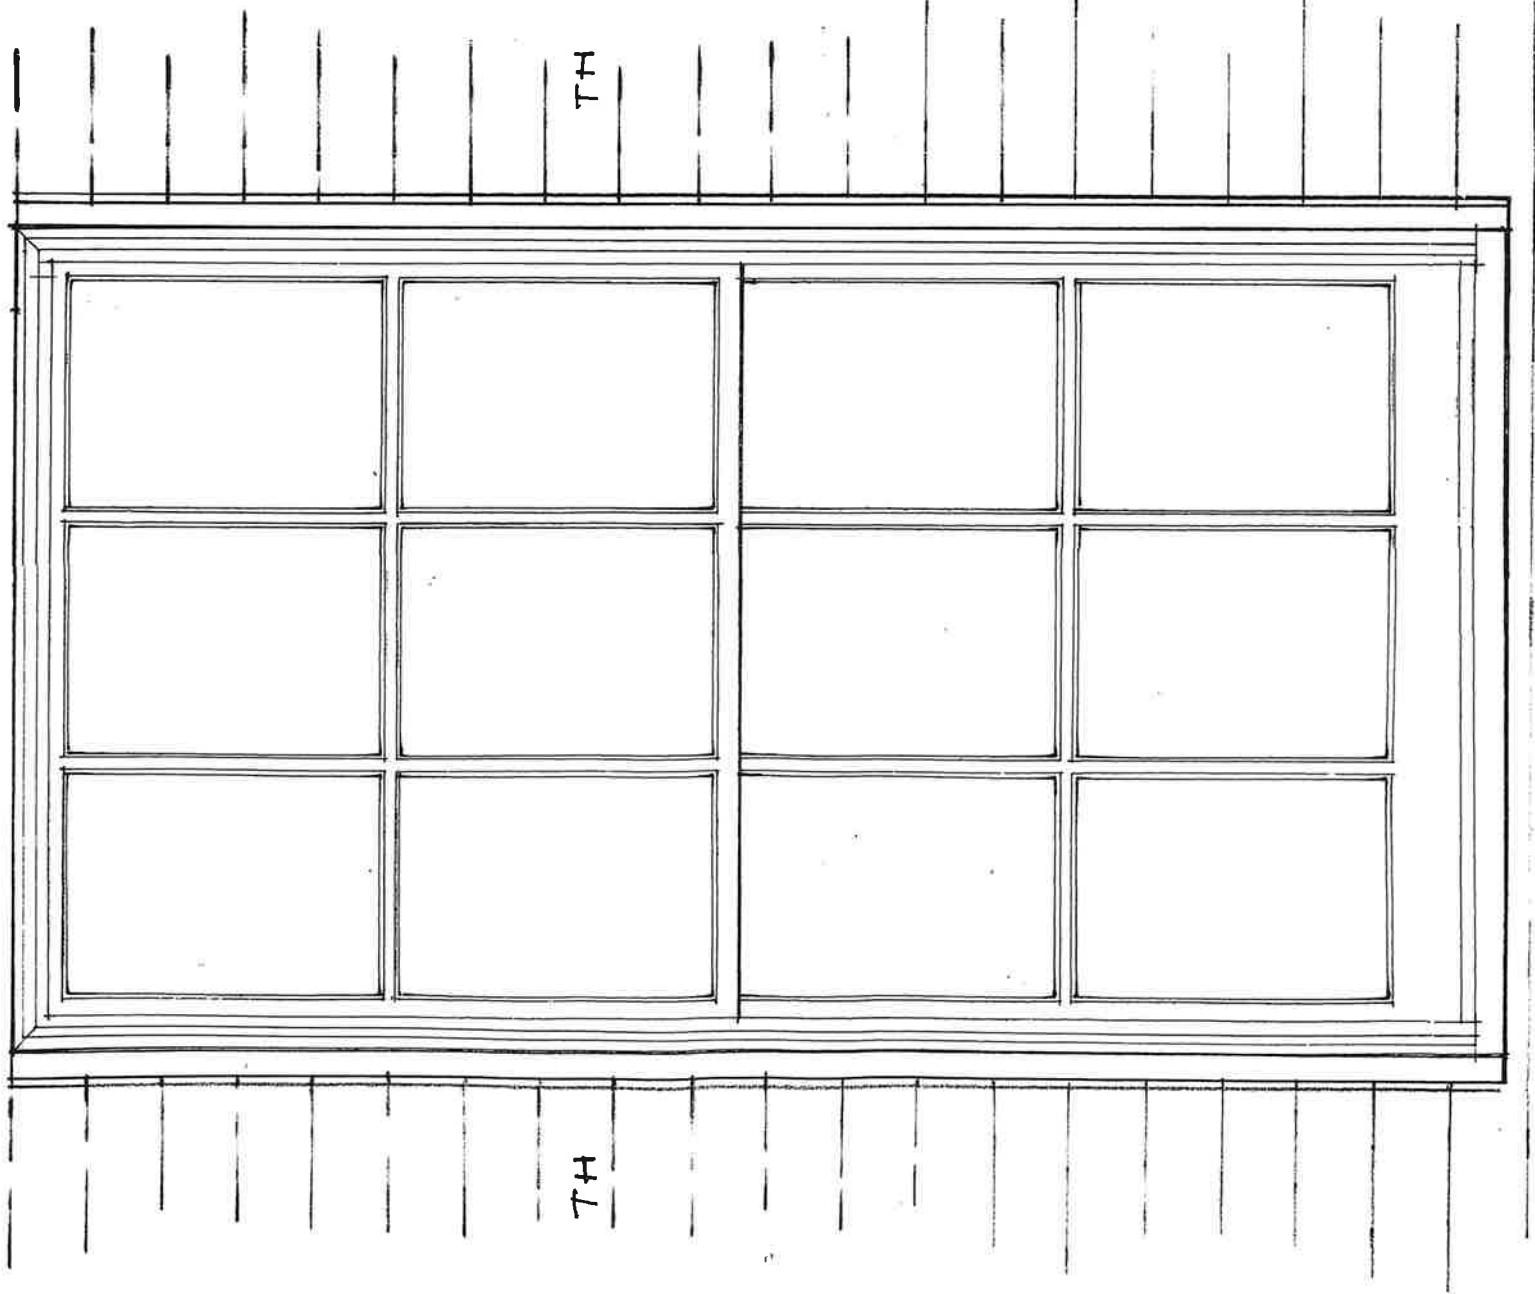

ELEVATION

1:10

PROPOSED

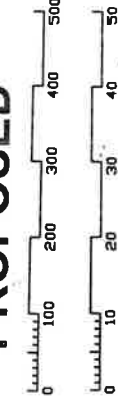

IMPORTANT

- Do not scale from this drawing, except for planning purposes, use figured dimensions only. If in doubt ask Douglas Briggs Partnership (01243 576611) for clarification. All dimensions must be checked on site prior to commencement of work and fabrication.
- This drawing/document is to be read in conjunction with other specifications and information and the Architects contract drawings and specifications etc. between different areas of information that have been supplied shall be notified immediately to Douglas Briggs Partnership.
- Any departure from dimensions provided by DBP and the locations, positions or dimensions given in Planning and Building Control approvals shall be notified to Douglas Briggs Partnership prior to departure.
- Copyright reserved by Douglas Briggs Partnership. All rights reserved. The property of Douglas Briggs Partnership LP, unless expressly released in writing by Douglas Briggs Partnership LP.

SASH WINDOW TO BE FITTED
WITH VENTROLLA PERIMETER
SEALING SYSTEM (VPSS)-
INSTALLED TO SASHES, MID
RAIL AND STAFF BEAD.

SECTION

1:10

DOUGLAS BRIGGS
PARTNERSHIP

INTEGRATED
ARCHITECTURE
AND
TOWN PLANNING

Douglas Briggs Partnership
Elm Barn
Ham Farm
Bosham
West Sussex PO14 3EN
T 01243 576611 F 01243 574816
Email
ideas@douglasbriggspartnership.co.uk
Web
www.douglasbriggspartnership.co.uk

ALTERATIONS AND EXTENSION
AT

ATHERINGTON HOUSE
FORD LANE
FORD, WEST SUSSEX

JOINERY DETAILS
SASH WINDOW

PROPOSED

1:1 and 1:10

A3 PAGE SIZE

GLAZING BAR PROFILE 1:1, FULL SIZE

1124-9

