



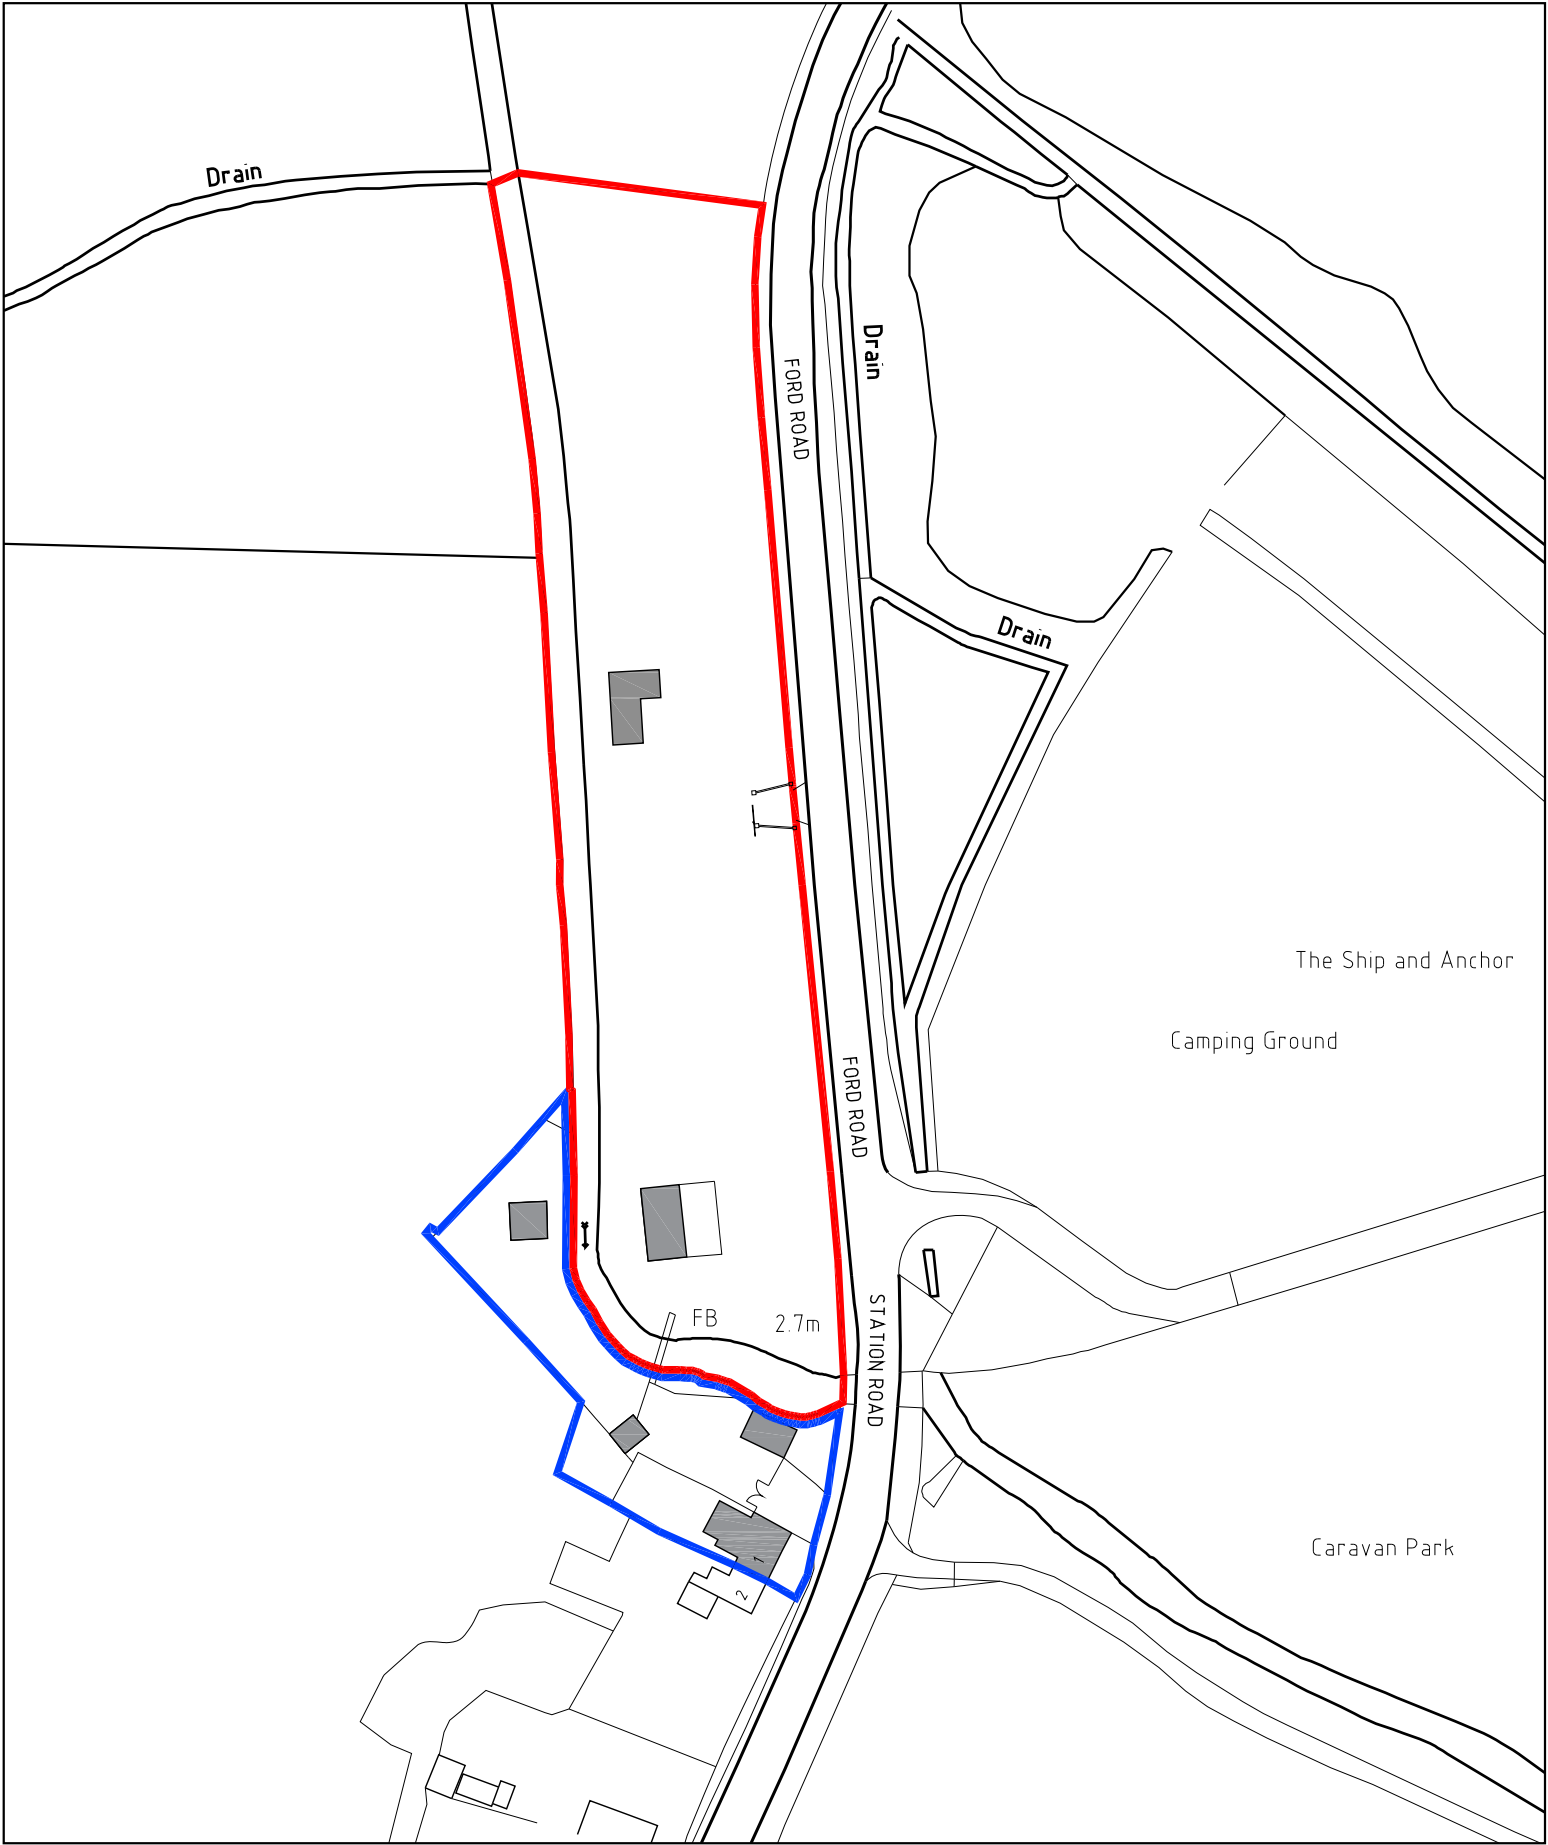

**LOCATION PLAN**  
Sc. 1:1250

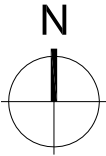

Figured dimensions only are to be used. All dimensions to be checked on site. Differences between drawings and between drawings and specification or bills of quantities to be reported to JJR Designs Ltd  
© This drawing is prepared for the application for:  
1. Planning permission  
2. Building Regulation Permisslon  
on behalf of the applicant named below and for no other purpose.  
The copyright of the drawing and designs remains JJR Designs Ltd.  
All copies are only for information about the application, they may not be used for any other purpose without the express written permission of JJR Designs Ltd.

Revisions:

**LEGEND:**

- AREA OF THE APPLICATION SITE
- AREA OF LAND CONTROLLED BY OWNER
- AREA OF THE EXISTING BUILDINGS





Suite 6a,  
Church House,  
94 Felpham Road  
Felpham  
West Sussex,  
PO22 7PG  
TEL: 01243 822081

**Architectural  
Services**  
  
Planning  
Building Regs  
On Site Supervision  
Landscape Design

e-mail: [info@jjrdesigns.com](mailto:info@jjrdesigns.com)

Client:  
**Mr P Kilhams**

Project:  
**1 STATION ROAD,  
FORD, ARUNDEL, WEST SUSSEX, BN18 0BJ**

Drawing Title:  
**LOCATION PLAN**

Issue status:  
Outline proposals ☐ Production information ☐ Scheme design ☐  
Tender drawing ☐ Detail design ☐ Contract drawing ☐

|                      |                       |           |                     |
|----------------------|-----------------------|-----------|---------------------|
| Scale:<br>1:1250 @A3 | Drawn:                | Checked:  | Date:<br>09.01.2026 |
| Job No:<br>1712      | Drawing No:<br>PL 100 | Revision: |                     |