
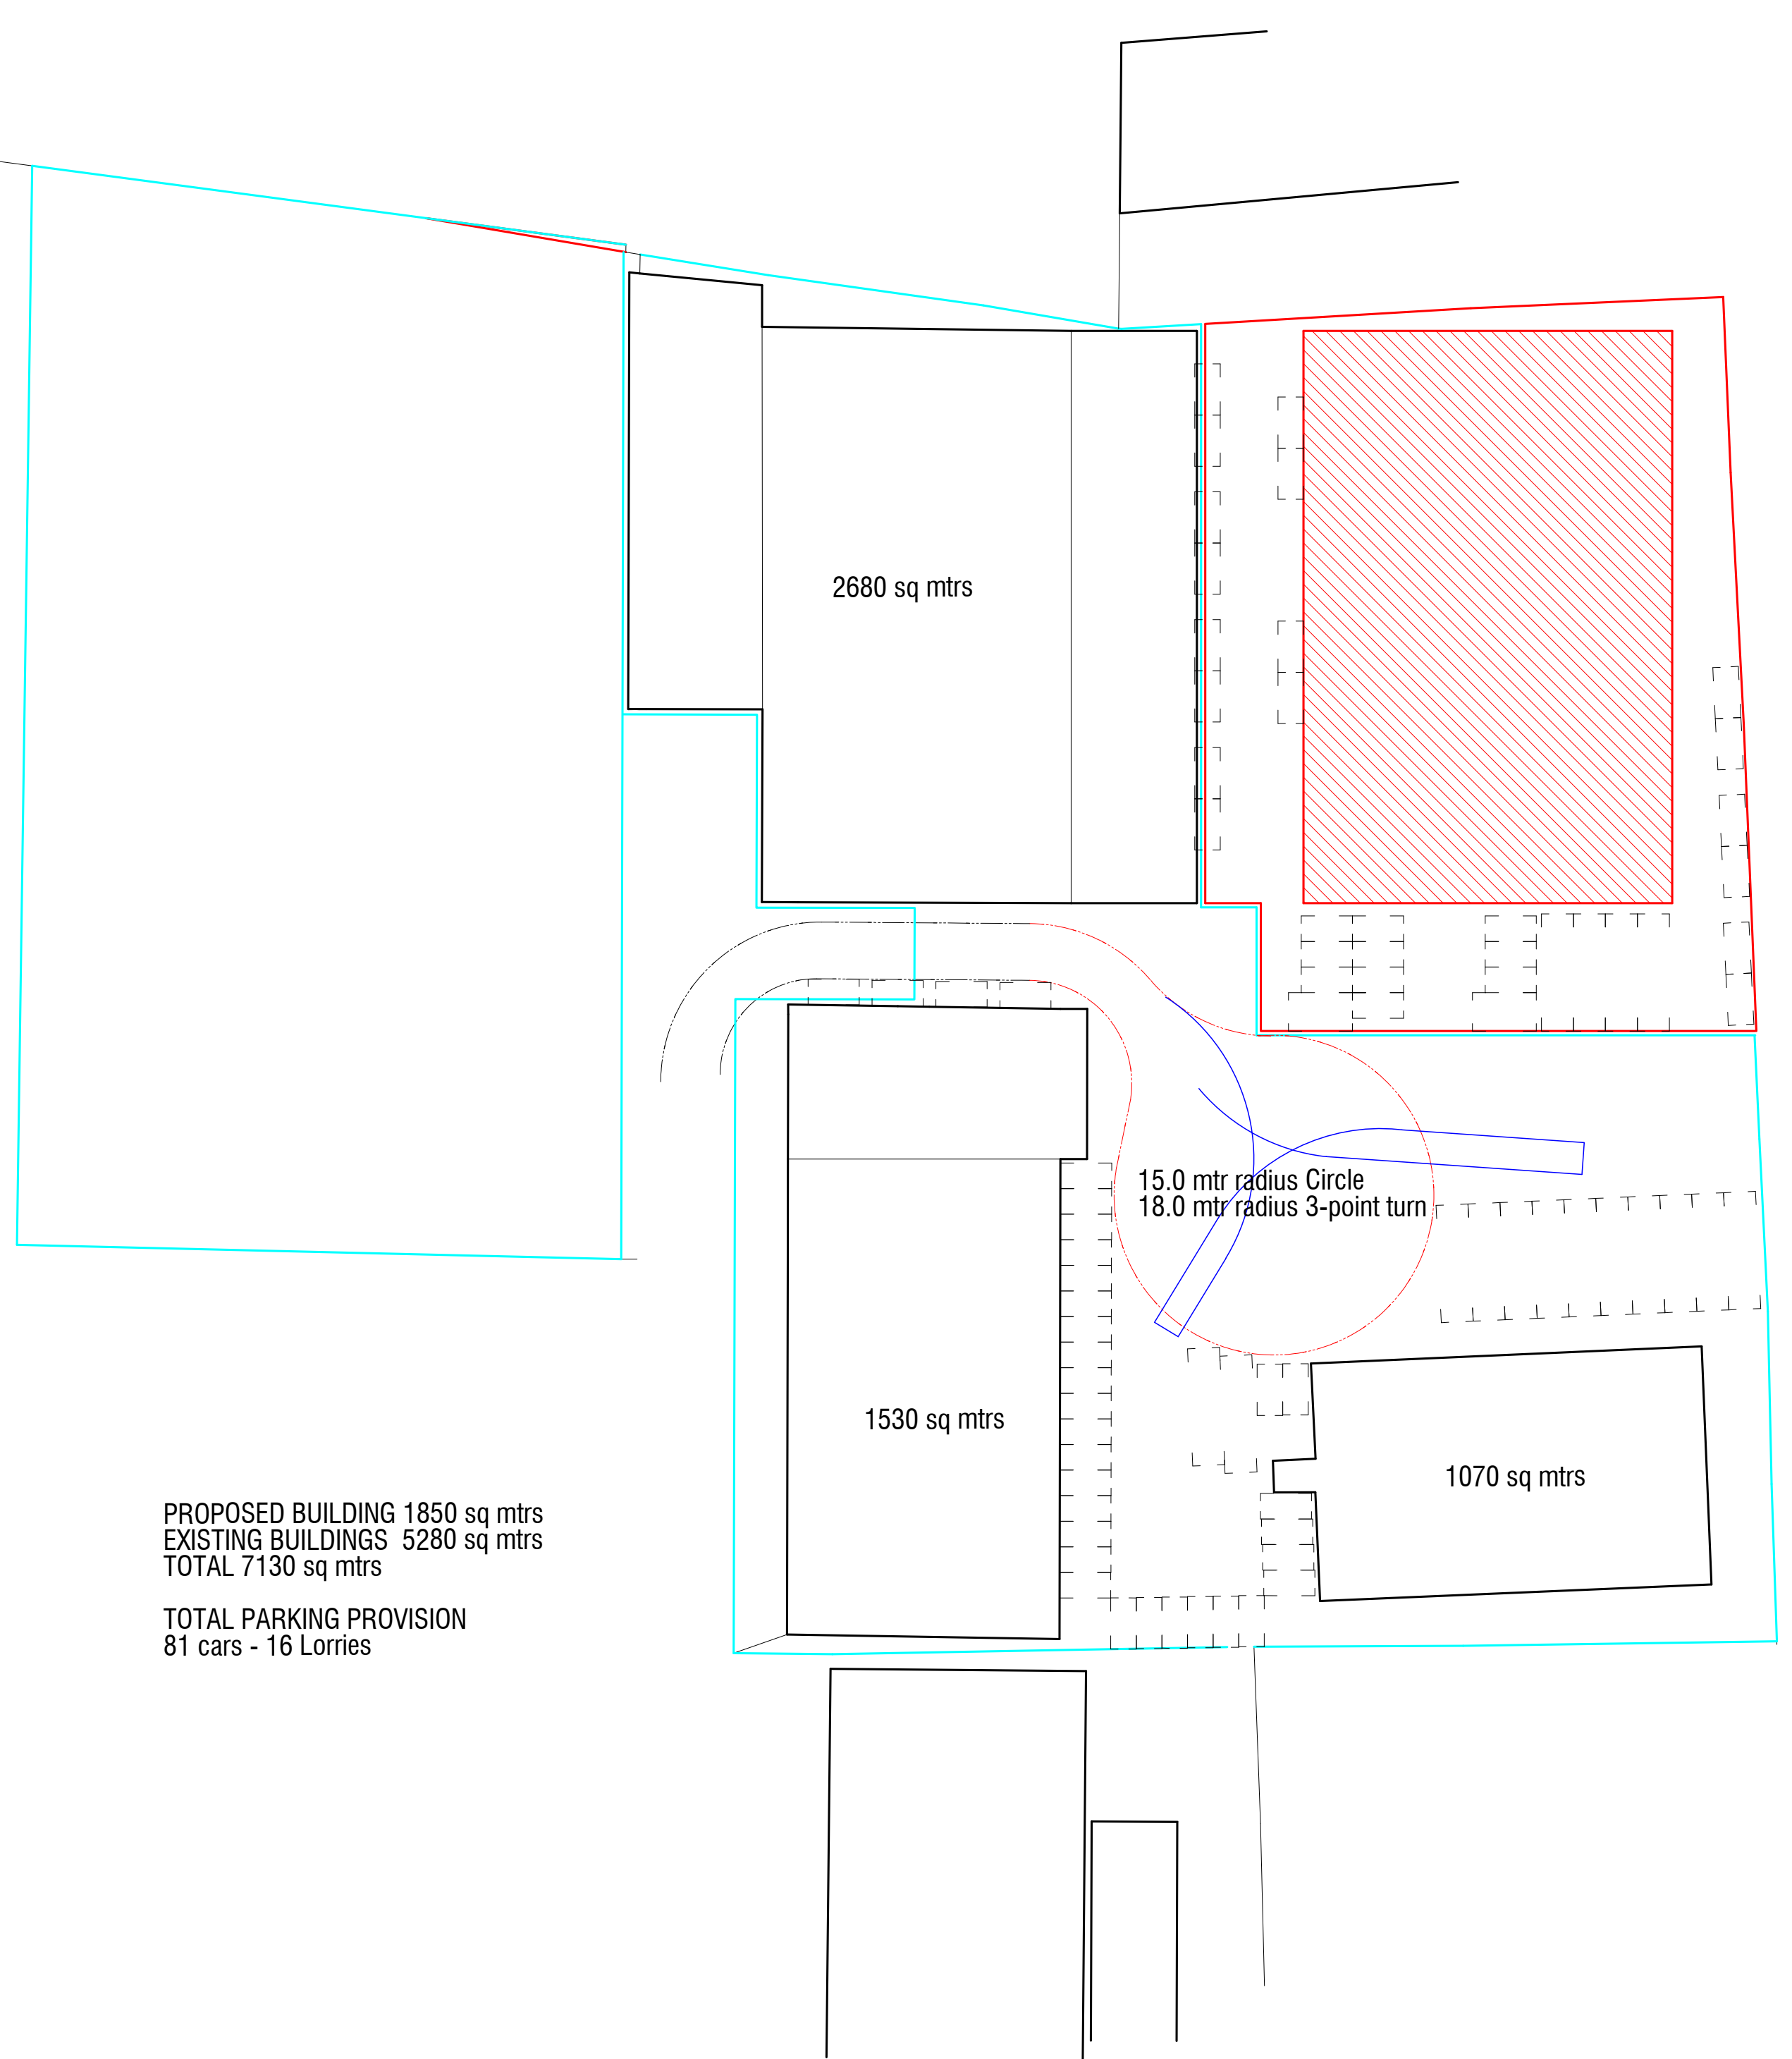


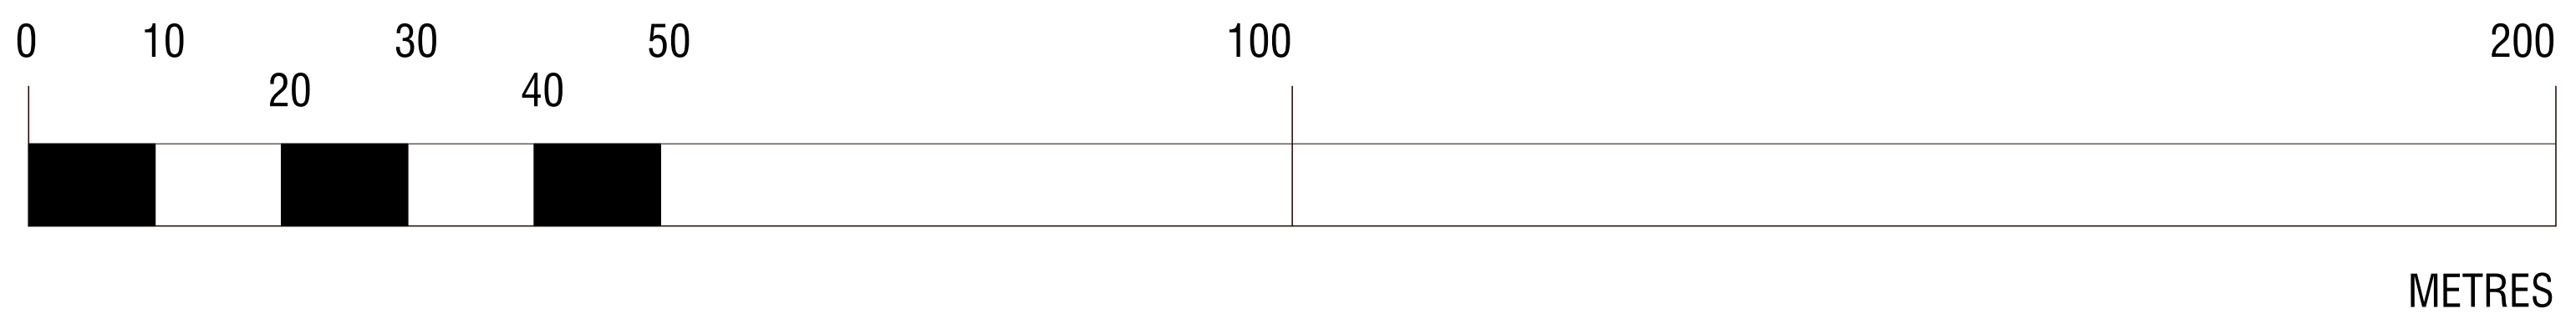

PROPOSED BUILDING 1850 sq mtrs
EXISTING BUILDINGS 5280 sq mtrs
TOTAL 7130 sq mtrs

TOTAL PARKING PROVISION
81 cars - 16 Lorries

R.T.Page & Sons Ltd
Land at Rudford Industrial Estate, Ford Road, Ford, West Sussex, BN18 0BD:
PROPOSED NEW WAREHOUSE - VEHICLE PARKING and ACCESS - 1/500 scale